


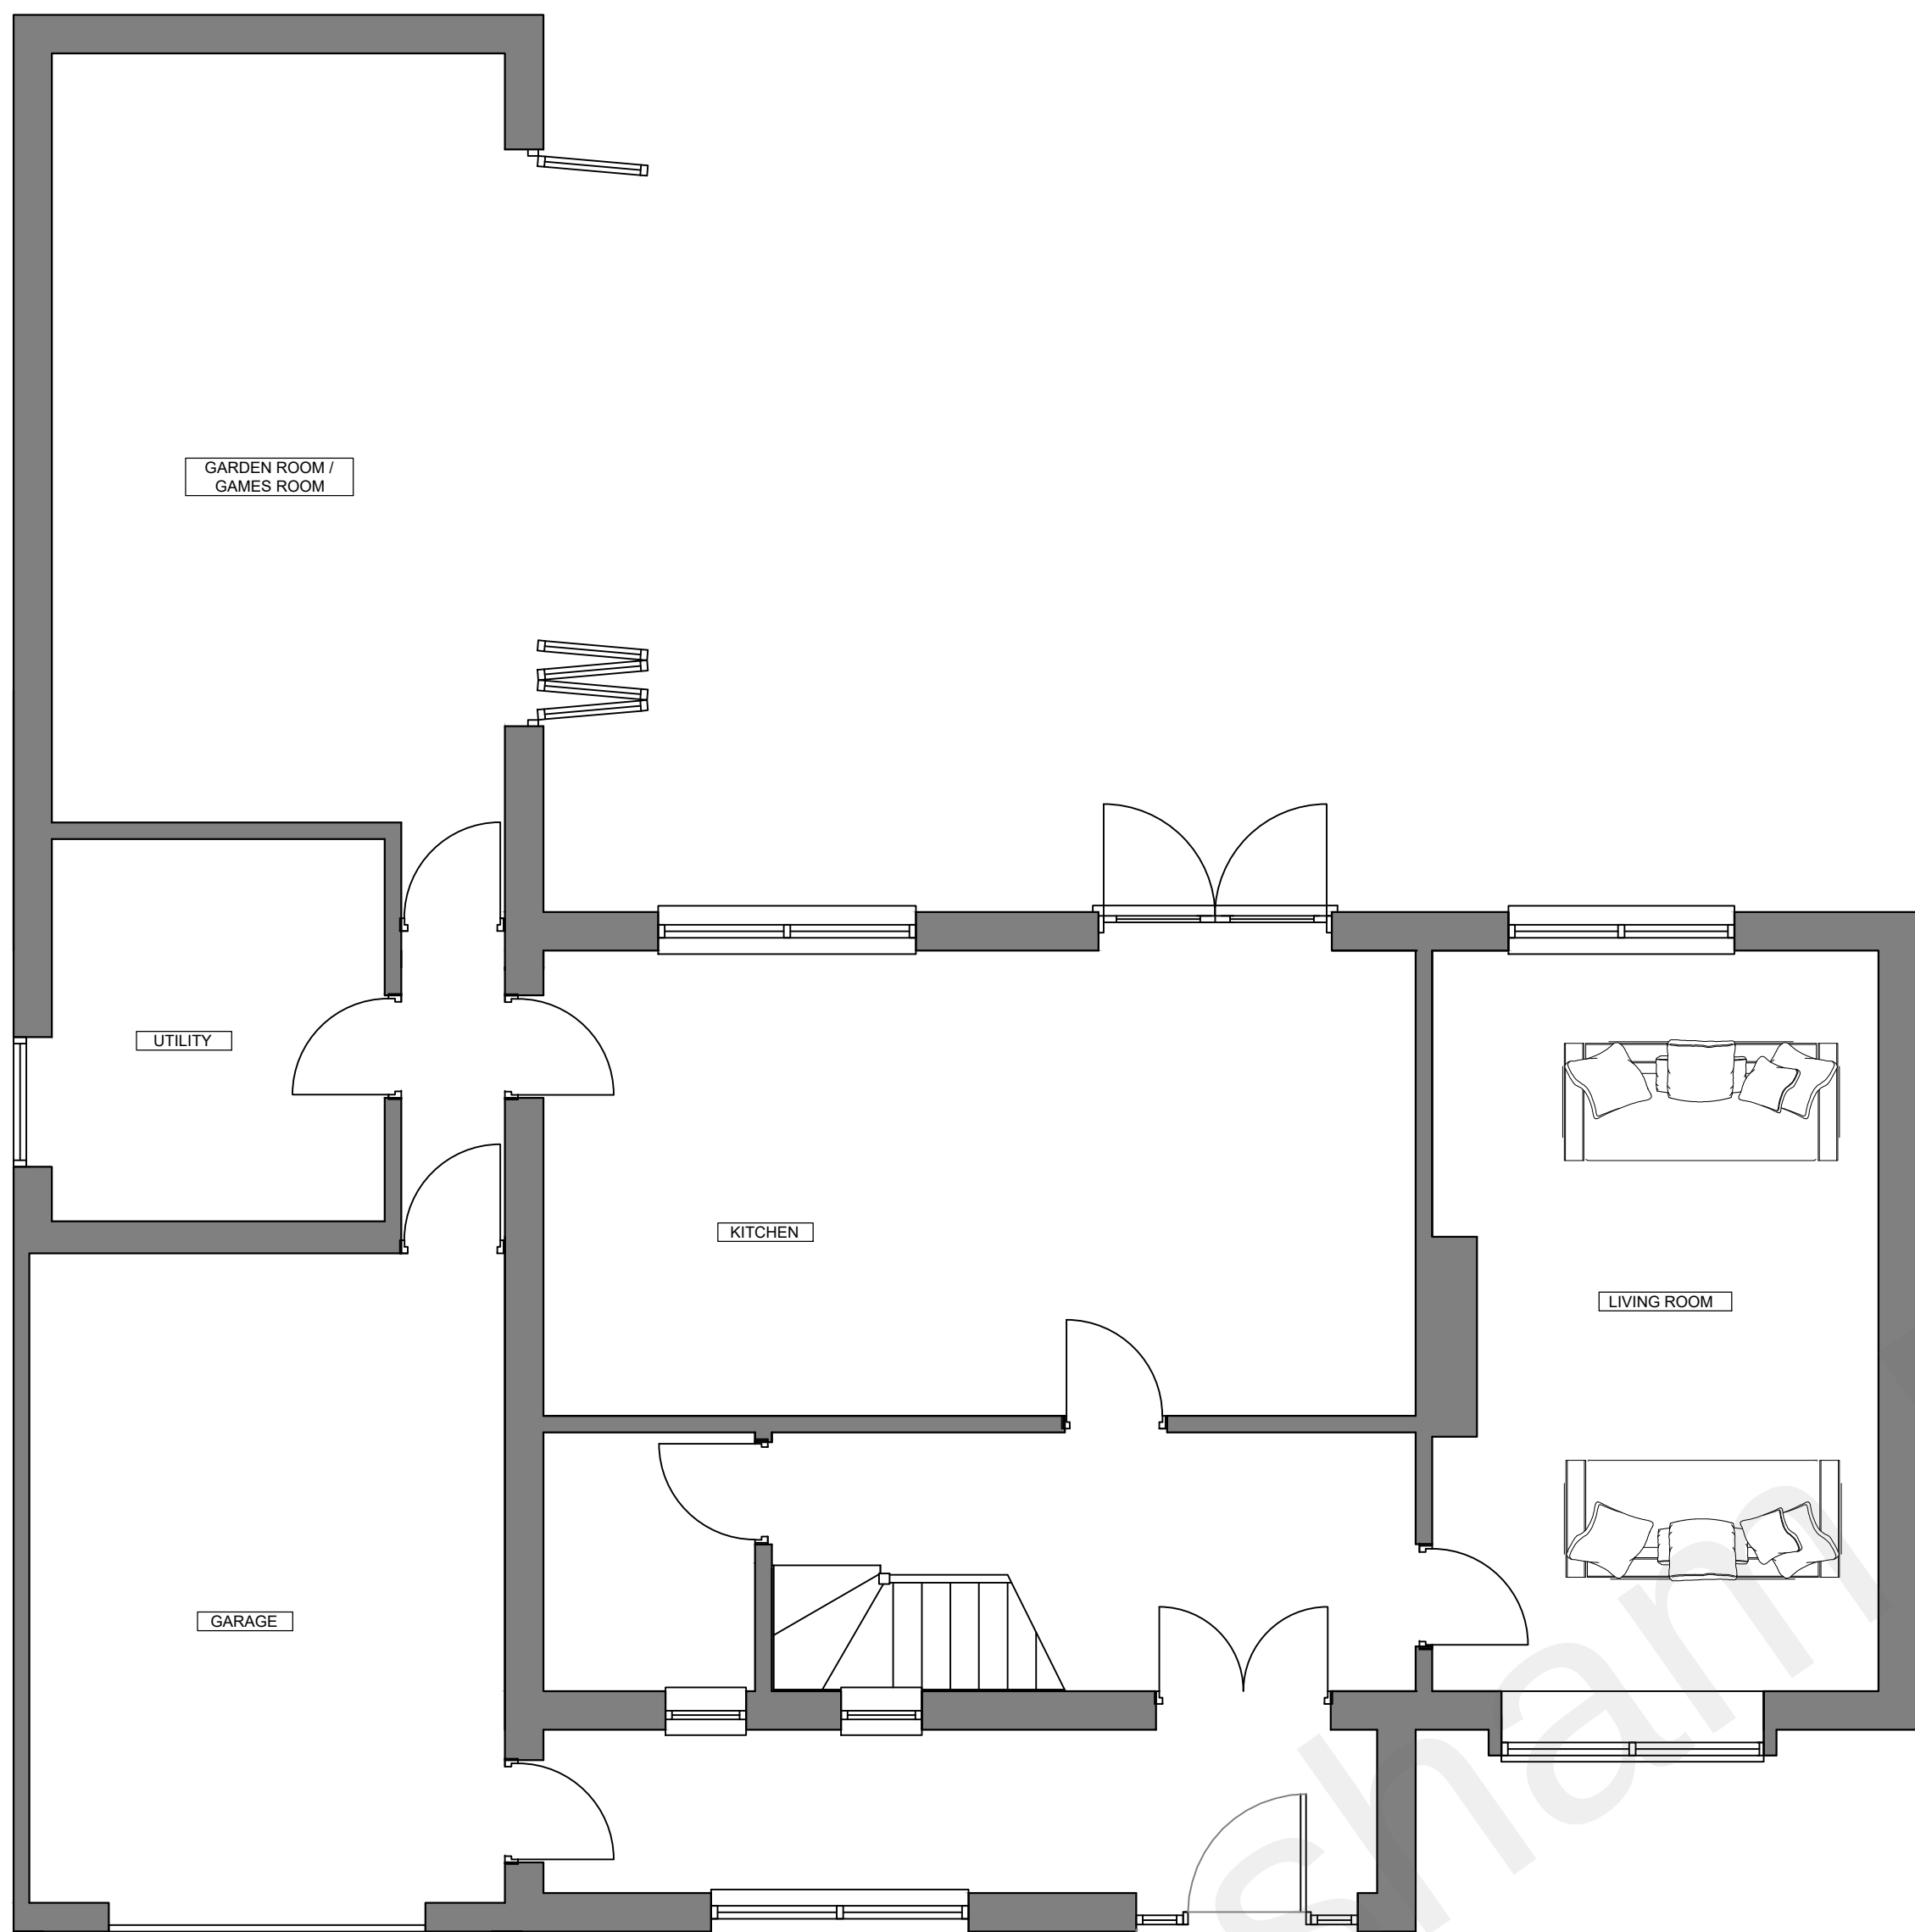


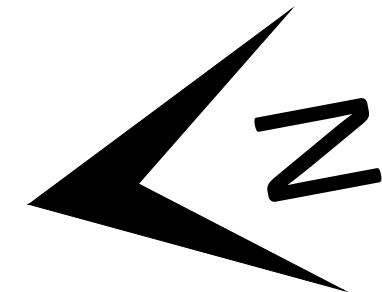

PROPOSED GROUND FLOOR PLAN  
Scale 1:50

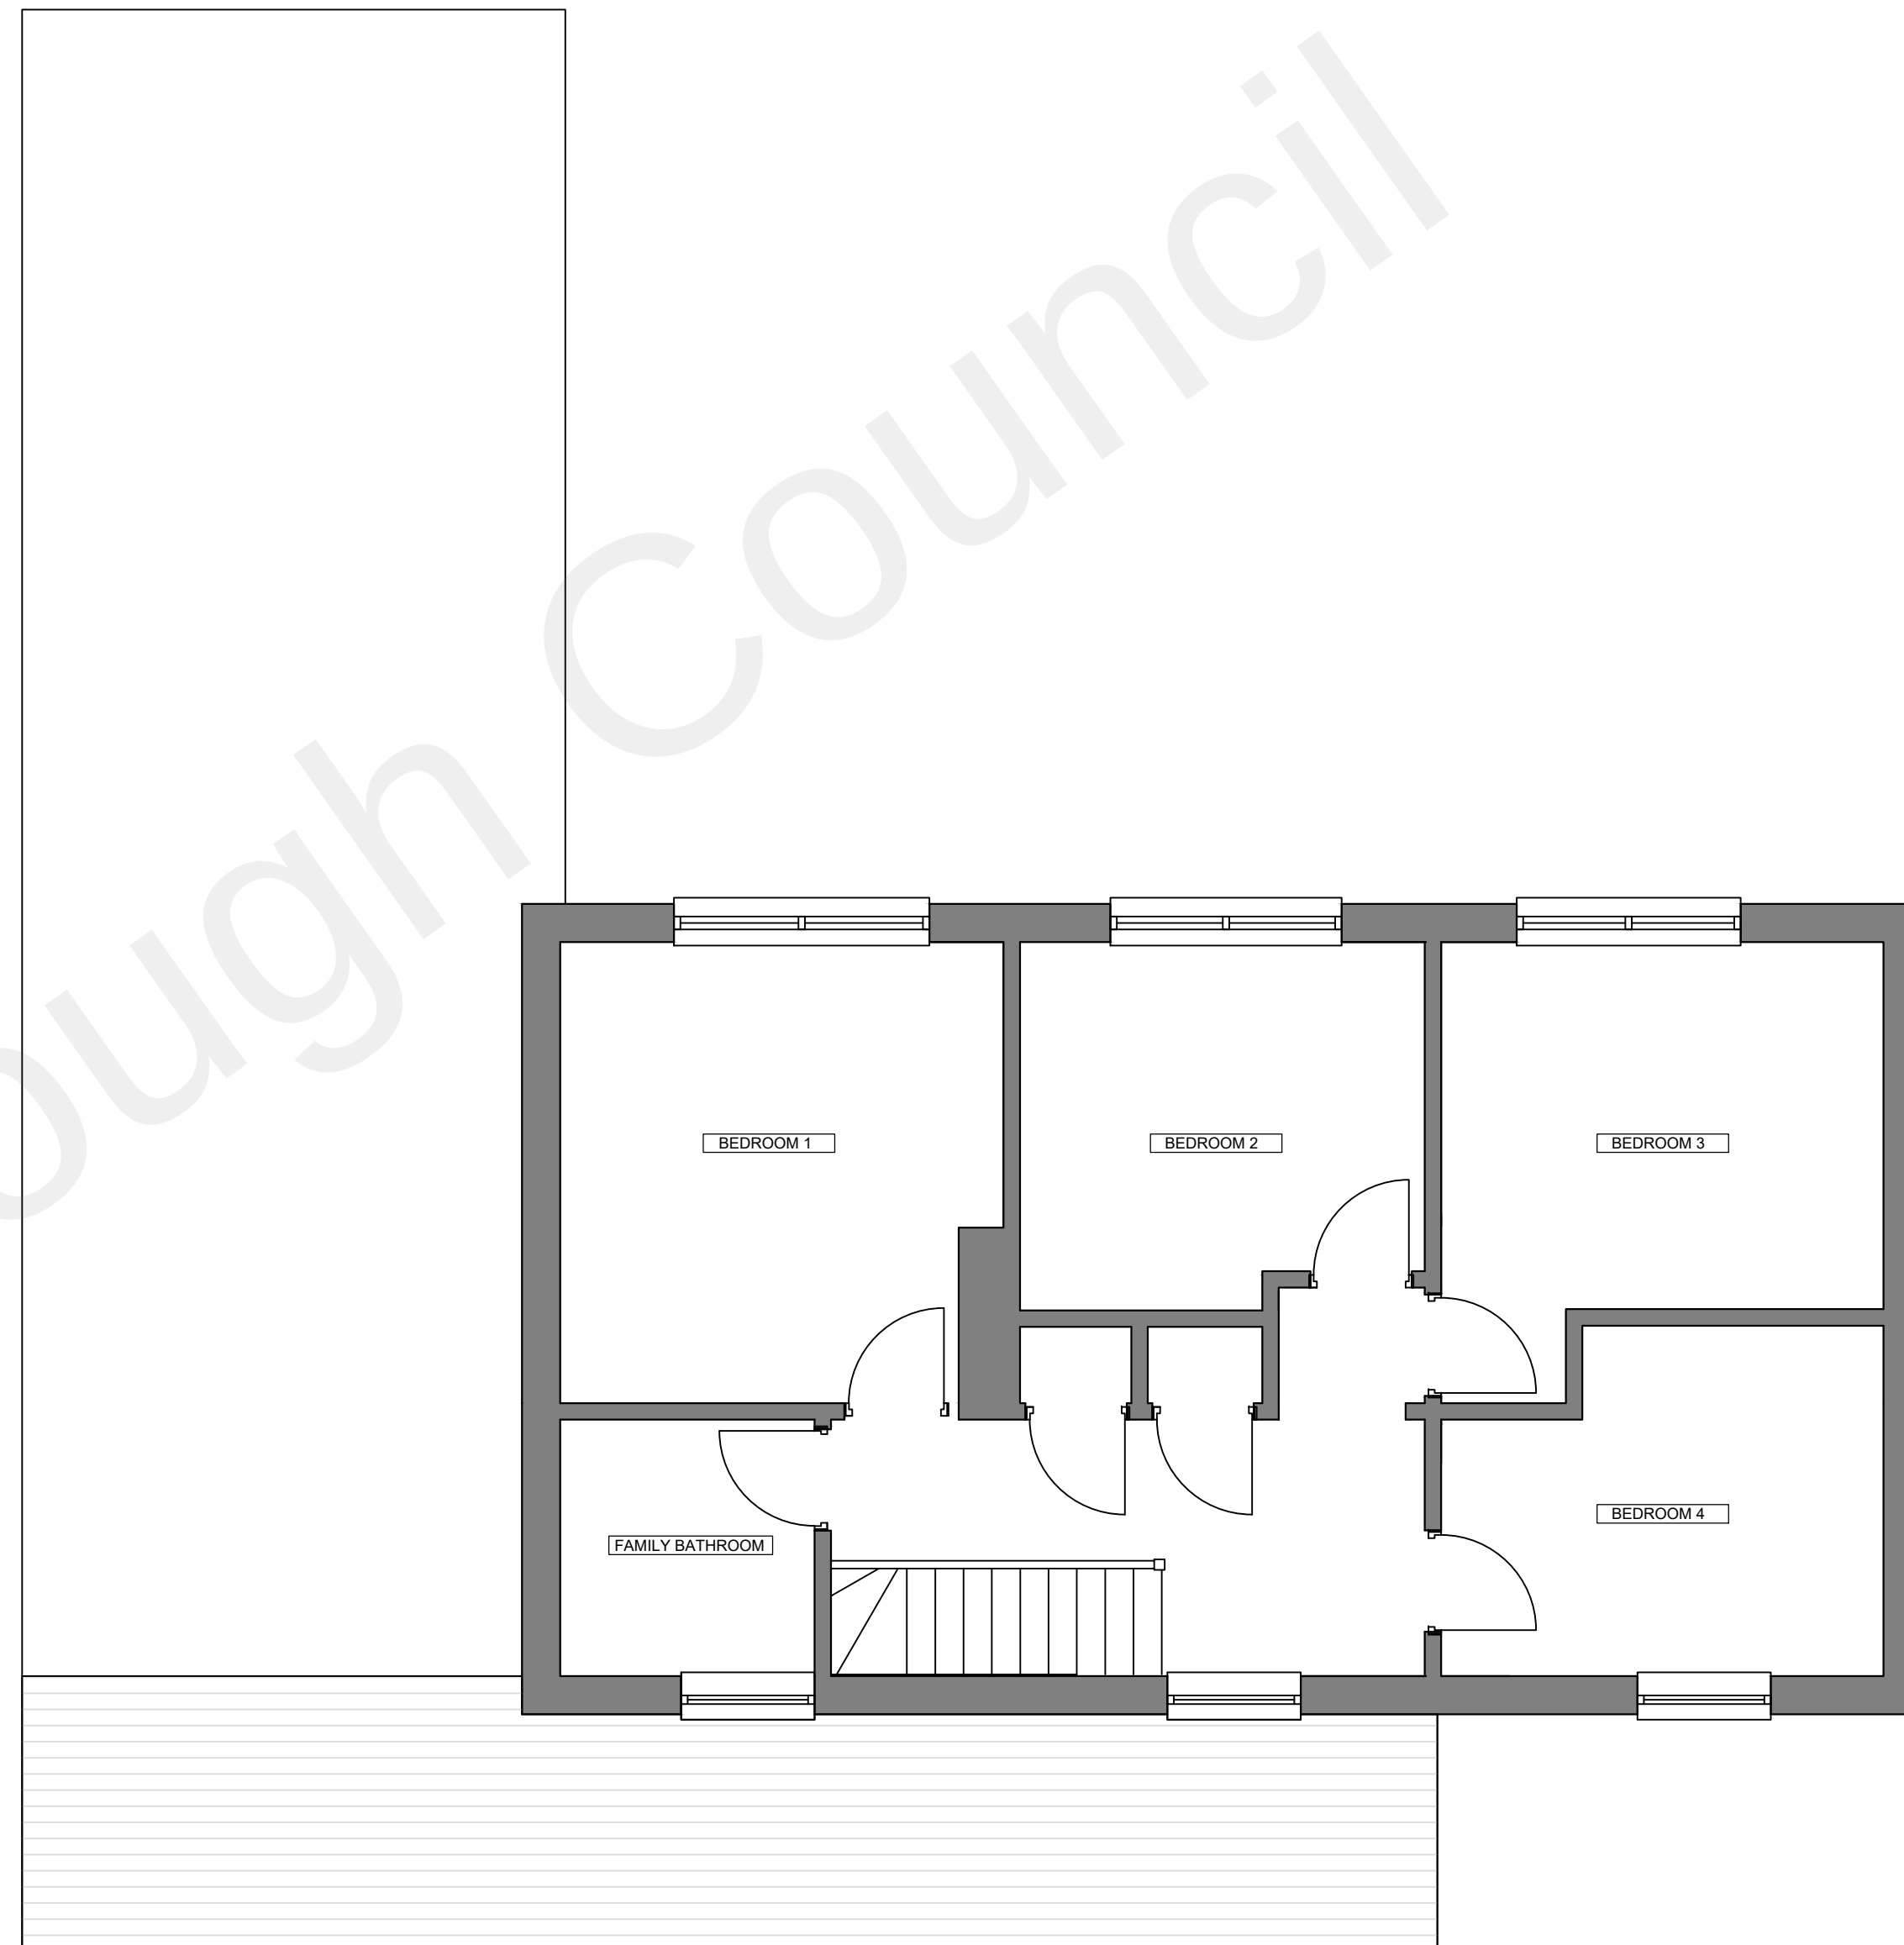

PROPOSED FIRST FLOOR PLAN  
Scale 1:50

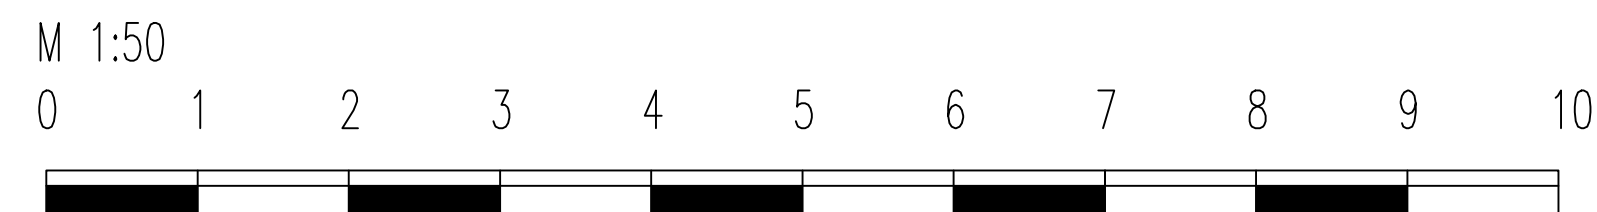

**IMPORTANT:**  
This drawing is the copyright  
and shall not be copied or reproduced without permission.

**NOTES:**

Unless stated otherwise, all dimensions are in millimetres.  
Where applicable all dimensions shall be checked by the  
contractor onsite, prior to commencement of any works.  
This drawing shall be read in conjunction with all other drawings  
and the services specification document(s).  
All materials and workmanship shall conform with the relevant  
British & European Standards, Specifications and Codes of Practice

| rev             | date | description | chkd |
|-----------------|------|-------------|------|
| -               | -    | -           | -    |
| reference files |      |             |      |

status  
**PLANNING APPLICATION**

client

project  
78 Codrington Crescent,  
Gravesend  
DA12 5DD



Philip Holley Architects  
+44 (0) 77 3858 2136  
Email philipjamesholley@gmail.com

drawing title  
**PROPOSED FLOOR PLANS**

|       |          |          |         |
|-------|----------|----------|---------|
| drawn | engineer | approved | date    |
| -     | -        | -        | 17.1.18 |

scale  
1:50 @ A1

|                |          |
|----------------|----------|
| drawing number | revision |
| PHA-PL-004     | -        |