

A

B

C


D

1

1

THE ROOF LIGHTS TO BE
INSERTED IN THE FRONT ROOF
SLOPE WILL NOT PROJECT
MORE THAN 150MM BEYOND
THE ROOFSLOPE

THE MATERIALS USED FOR
THE REAR DORMER WILL
MATCH THE MATERIALS ON
THE HOST DWELLING

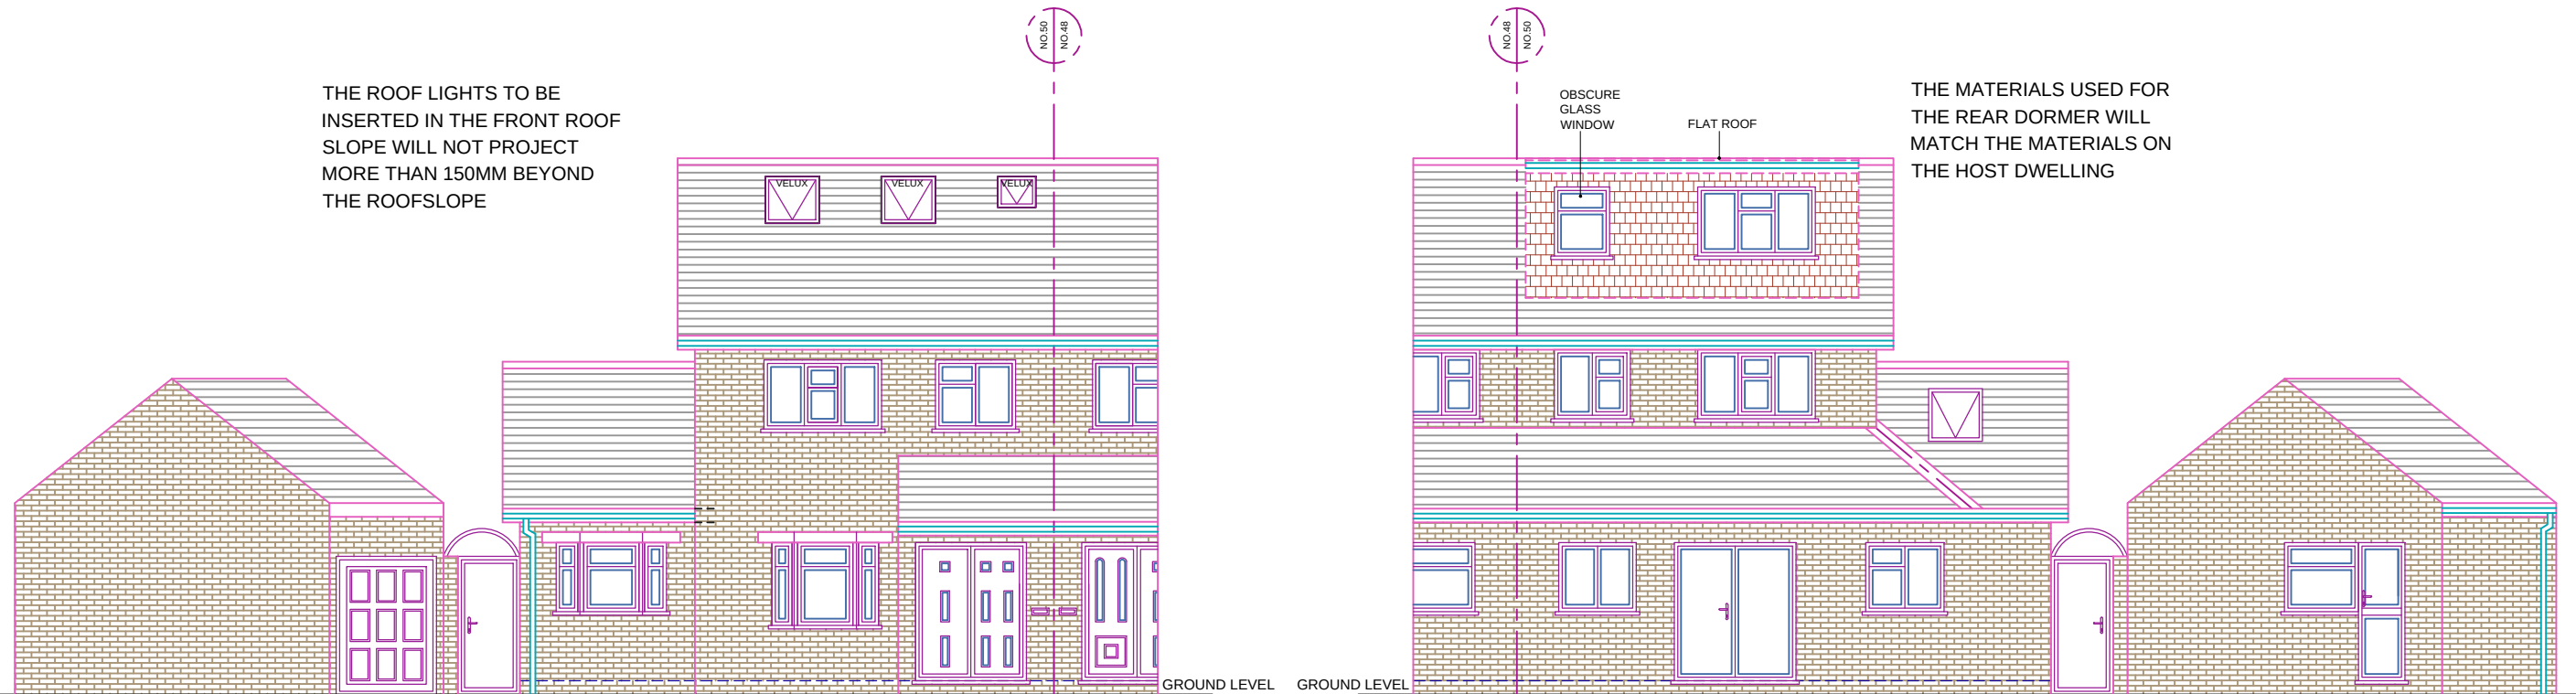


PROPOSED FRONT ELEVATION


PROPOSED REAR ELEVATION

3

3

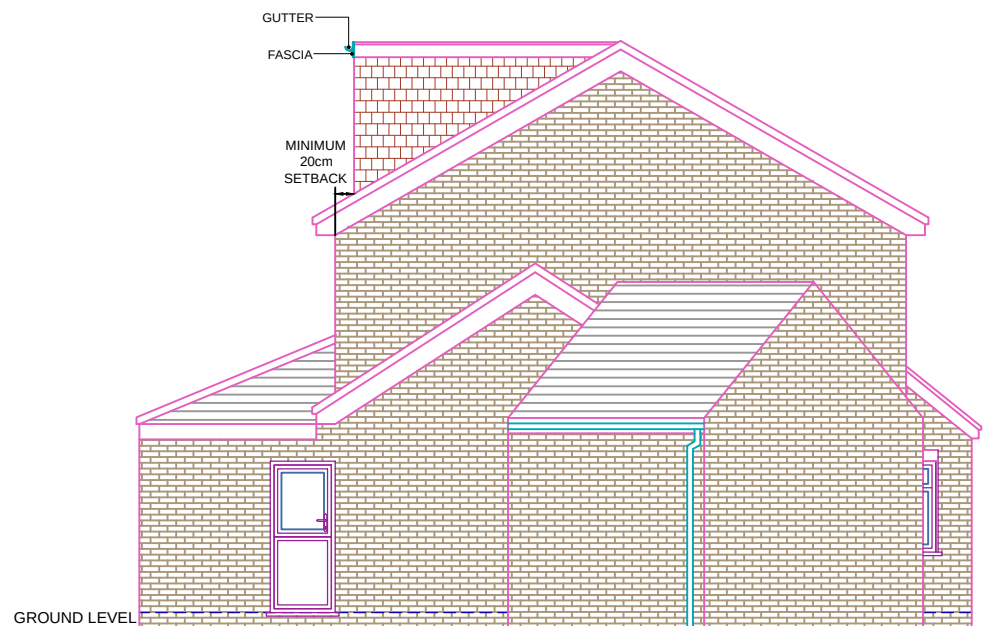


PROPOSED ELEVATION SIDE A

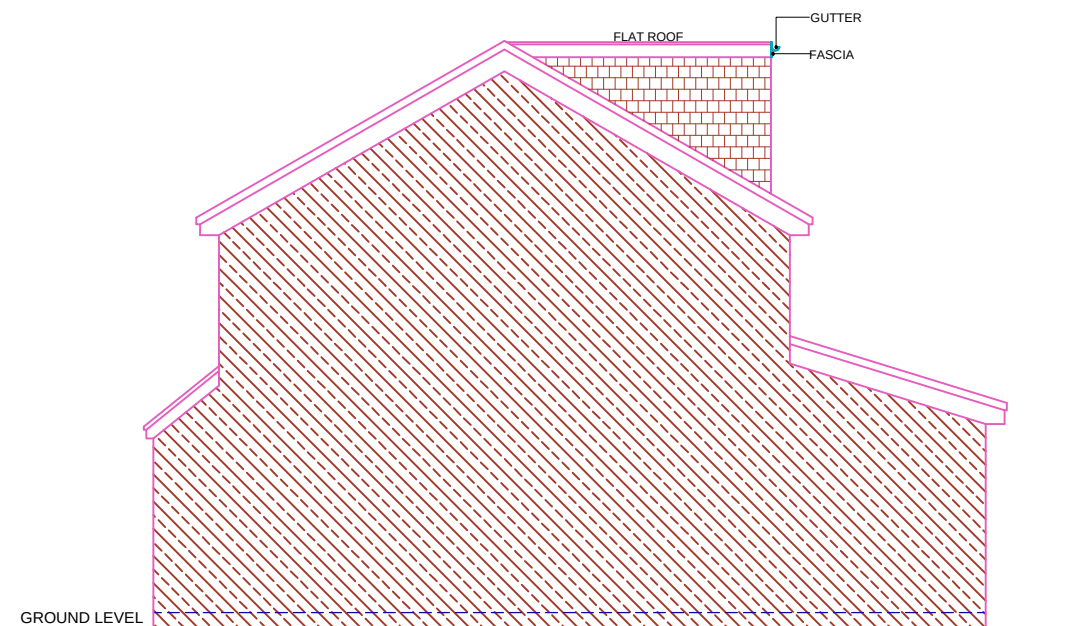

PROPOSED ELEVATION SIDE B

4

4

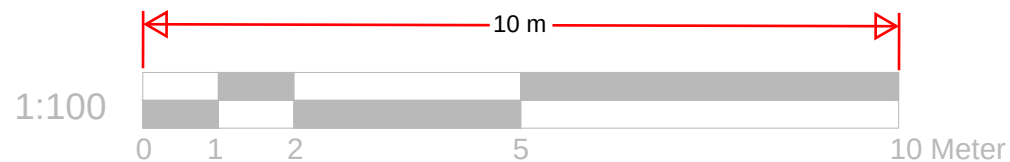

REFERENCE DRAWINGS

GENERAL NOTES

This drawing is for planning use only do not use this drawing for any purpose other than that for which it was issued.
Structural Design and Building Control Approval is required before construction commences.
This drawing is subject to copyright do not reproduce this drawing without prior permission.

No

DATE

REVISION

BY

CHK

CONSULTANT



CIVIL ENGINEERS
STRUCTURAL ENGINEERS
ARCHITECTURAL DESIGNERS

Contact: 07947249323

DRAWN

S.F

CHECKED

A.R

PROJECT NO.

CLIENT/PROJECT

50 HENLEY DEANE

TITLE

PROPOSED ELEVATIONS

DRAWING No.

D09

SCALE: 1:100 @A3

DATE: 02-04-2024

A

B

C

D