



SITE LOCATION

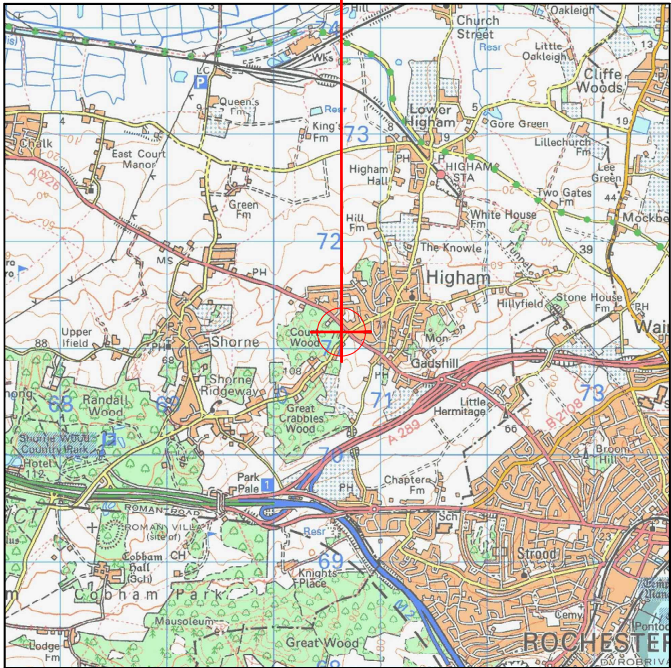


Reproduced by permission of Ordnance Survey on behalf of the Controller of His Majesty's Stationary Office
All rights reserved. © Crown Copyright licence no. 100035120

SITE AREA PLAN

 


SITE PHOTOGRAPH

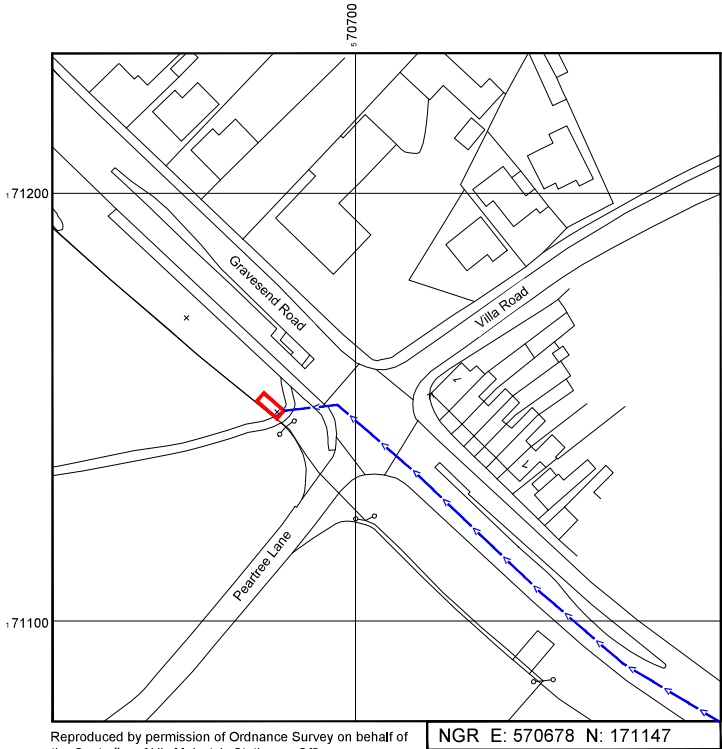

Reproduced by permission of Ordnance Survey on behalf of the Controller of His Majesty's Stationary Office
All rights reserved. © Crown Copyright licence no. 100035120

SITE LOCATION PLAN

 

GOOGLE MAPS QR CODE

GOOGLE MAPS - <https://maps.app.goo.gl/phXComVbnkCoARh79>

GOOGLE STREET VIEW - <https://maps.app.goo.gl/xGL4FFHVzwPz2mSH6>

NOTES:

1. ALL DIMENSIONS IN MM UNLESS OTHERWISE NOTED.

DIRECTIONS TO SITE:

HEAD EAST ON VATLING ST/A2, AT JUNCTION 1, USE THE LEFT LANE TO TAKE THE A289 EXIT TO GILLINGHAM/GRAIN/A228, CONTINUE ONTO HASTED RD/A289, USE THE LEFT LANE TO TAKE THE A228 SLIP ROAD TO GRAVESEND/ROCHESTER. AT GADS HILL INTERCHANGE, TAKE THE 1st EXIT ONTO GRAVESEND RD/A228, FOLLOW ROAD FOR APPROX. 0.5MI SITE WILL BE ON LHS

Site Location:

Access Route To Site:

Access Route:

Master:	MBNL / EE / HSG	Project:	Purpose of Issue:	Issue:
M001	EE	Vendor Swap	General Arrangement	A
Date:	30/07/2024	Revision / Upgrade Description:		
Drawn:	M.Hoy	First Issue		
Checked:	S.Conley			
Approved:	L.Smith			



Hatfield Business Park
Hatfield
Hertfordshire
AL10 9BW

Tel: 01707 315000
Fax: 01707 319001

Design Consultant & Principal Contractor:



WALDON TELECOM Ltd.
WEST LODGE
STATION APPROACH
WEST BYFLEET
SURREY
KT14 6NG

TEL : 01932 411011
FAX : 01932 411012

Site Name:

HIGHAM GARAGE (P98913)

Site ID:

787598

Address:

HIGHAM GARAGE
GRAVESEND ROAD
HIGHAM
ROCHESTER
KENT
ME3 7DZ

Title:

002 SITE LOCATION PLAN


Project:

VENDOR SWAP


Purpose of Issue:

GENERAL ARRANGEMENT

EE Cell ID:	MBNL Cell ID:	3UK Cell ID:
71606	GVM009	ME0250
Master Drawing No:		
787598_GVM009_71606_ME0250_M001_EEVS_GA_A		
Issue:		
A		

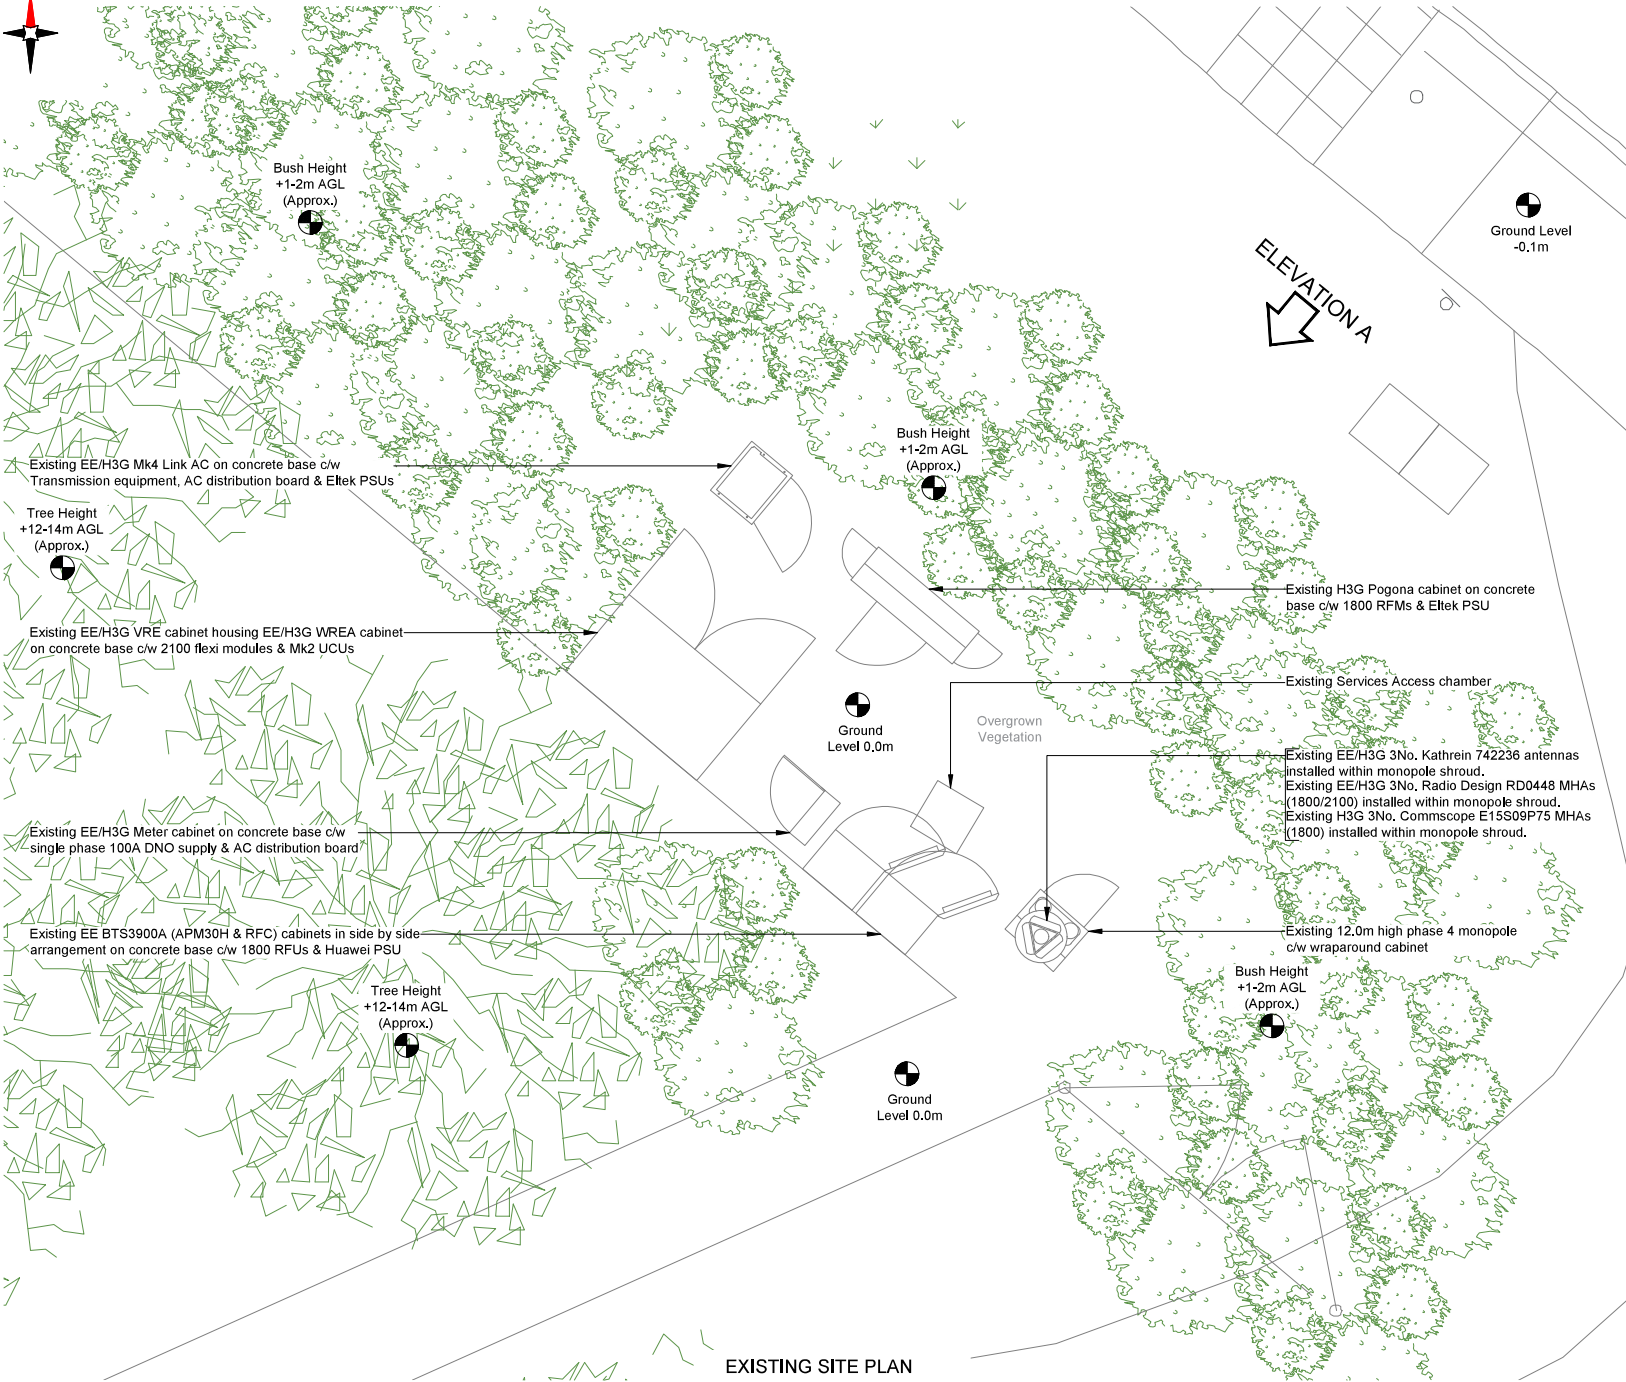

EXISTING SITE PLAN

 

NOTES:

1. ALL DIMENSIONS IN MM UNLESS OTHERWISE NOTED.

Master:	MBNL / EE / H3G	Project:	Purpose of Issue:	Issue:
M001	EE	Vendor Swap	General Arrangement	A
Date:	30/07/2024	Revision / Upgrade Description:		
Drawn:	M.Hoy	First Issue		
Checked:	S.Conley			
Approved:	L.Smailing			



Hatfield Business Park
Hatfield
Hertfordshire
AL10 9BW

Tel: 01707 315000
Fax: 01707 319001

Design Consultant & Principal Contractor:



WALDON TELECOM Ltd.
WEST LODGE
STATION APPROACH
WEST BYFLEET
SURREY
KT14 6NG

TEL : 01932 411011
FAX : 01932 411012

Site Name: HIGHAM GARAGE (P98913)

Site ID: 787598

Address: HIGHAM GARAGE
GRAVESEND ROAD
HIGHAM
ROCHESTER
KENT
ME3 7DZ


Title: 100 EXISTING SITE PLAN

Project: VENDOR SWAP


Purpose of Issue: GENERAL ARRANGEMENT

EE Cell ID:	MBNL Cell ID:	3UK Cell ID:
71606	GVM009	ME0250

Master Drawing No:	Issue:
787598_GVM009_71606_ME0250_M001_EEVS_GA_A	A

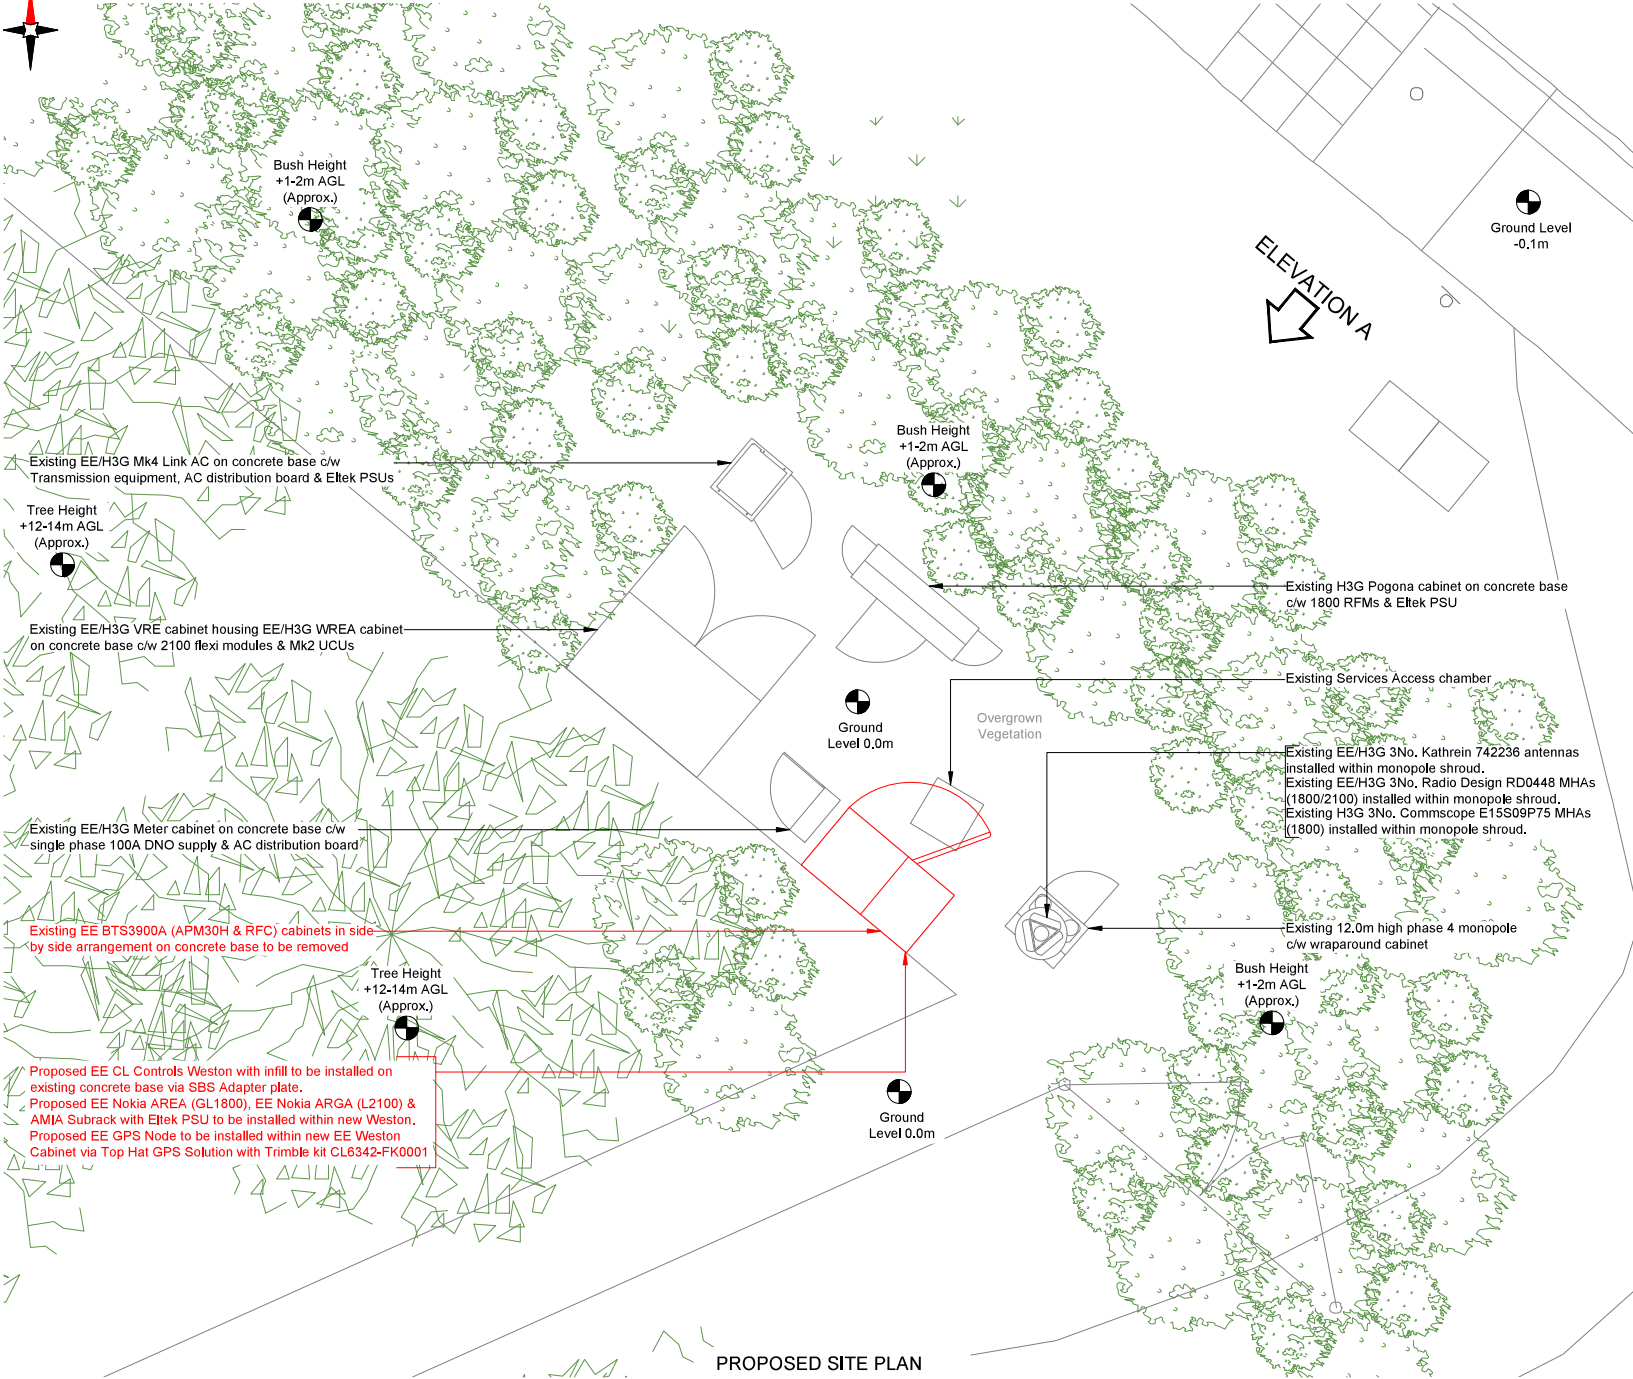

PROPOSED SITE PLAN

 

NOTES:

1. ALL DIMENSIONS IN MM UNLESS OTHERWISE NOTED.

NOTE:

ALL EXISTING FEEDER CABLES TO BE RE-USED. SUBJECT TO TESTING.

Master:	MBNL / EE / H3G	Project:	Purpose of Issue:	Issue:
M001	EE	Vendor Swap	General Arrangement	A
Date:	30/07/2024	Revision / Upgrade Description:		
Drawn:	M.Hoy	First Issue		
Checked:	S.Conley			
Approved:	L.Smailing			

Hatfield Business Park
Hatfield
Hertfordshire
AL10 9BW

Tel: 01707 315000
Fax: 01707 319001

Design Consultant & Principal Contractor:

A part of MGroup Services

WALDON TELECOM LTD.
WEST LODGE
STATION APPROACH
WEST BYFLEET
SURREY
KT14 6NG

TEL : 01932 411011
FAX : 01932 411012

Site Name:

HIGHAM GARAGE (P98913)

Site ID:

787598

Address:

HIGHAM GARAGE
GRAVESEND ROAD
HIGHAM
ROCHESTER
KENT
ME3 7DZ

Title:

150 PROPOSED SITE PLAN

Project:

VENDOR SWAP

Purpose of Issue:

GENERAL ARRANGEMENT


EE Cell ID:	MBNL Cell ID:	3UK Cell ID:
71606	GVM009	ME0250

Master Drawing No:


787598_GVM009_71606_ME0250_M001_EEVS_GA_A

Issue:

A

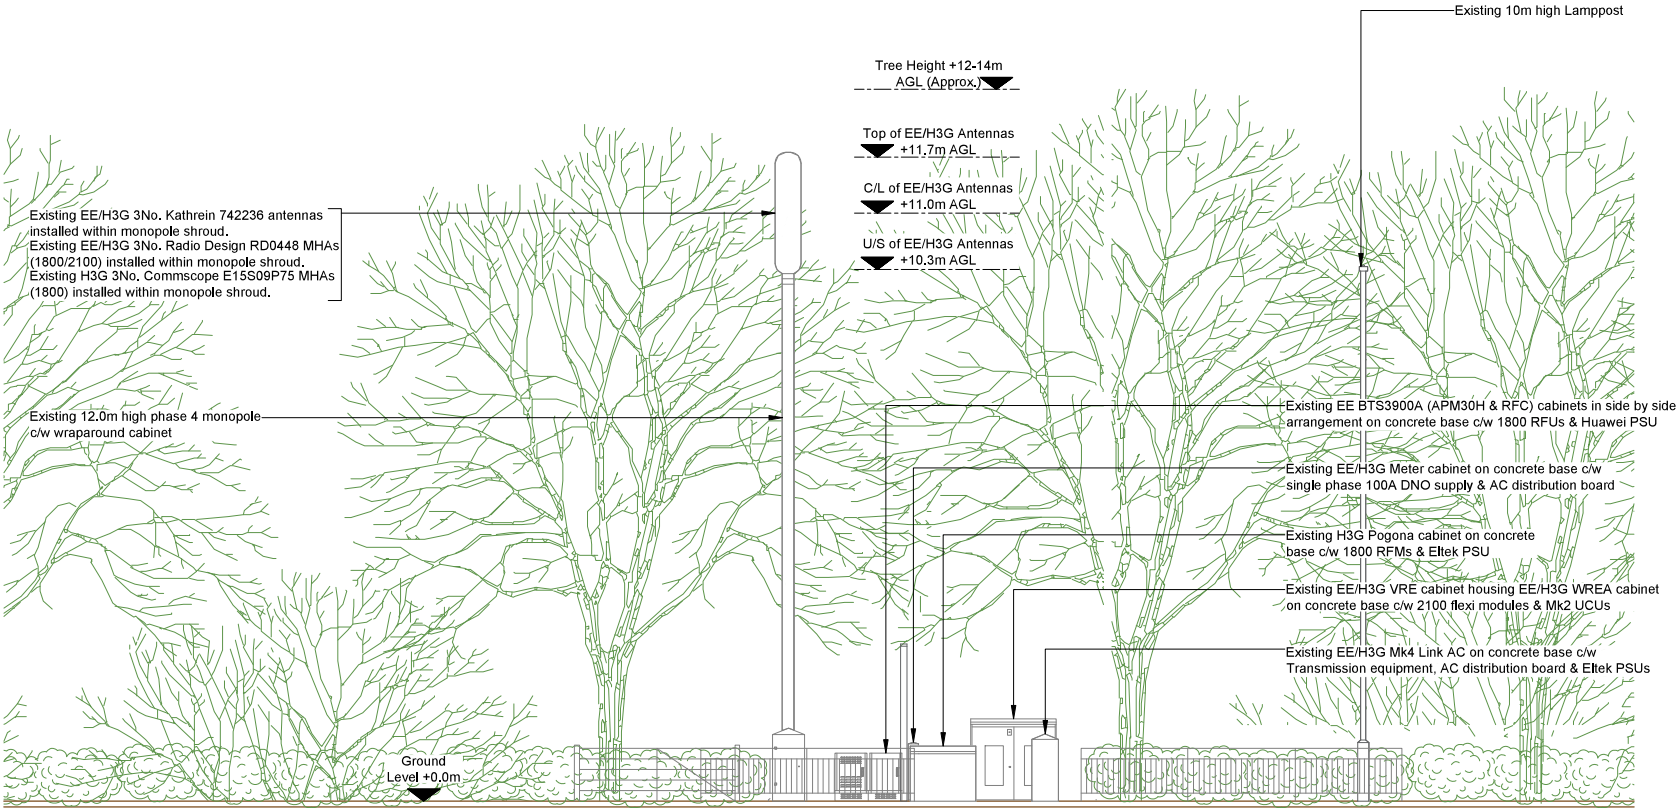

EXISTING SITE ELEVATION A

 

NOTES:
1. ALL DIMENSIONS IN MM UNLESS OTHERWISE NOTED.

Master:	MBNL / EE / H3G	Project:	Vendor Swap	Purpose of Issue:	General Arrangement	Issue:	A
M001	EE						
Date:	30/07/2024	Revision / Upgrade Description:					
Drawn:	M.Hoy	First Issue					
Checked:	S.Coffey						
Approved:	L.Smyth						




Hatfield Business Park
Hatfield
Hertfordshire
AL10 9BW

Tel: 01707 315000
Fax: 01707 319001


Design Consultant & Principal Contractor:		WALDON TELECOM LTD. WEST LODGE STATION APPROACH WEST BYFLEET SURREY KT14 6NG TEL : 01932 411011 FAX : 01932 411012
 A part of MGroup Services		

Site Name:	HIGHAM GARAGE (P98913)				
Site ID:	787598				
Address:	HIGHAM GARAGE GRAVESEND ROAD HIGHAM ROCHESTER KENT ME3 7DZ				
Title:	200 EXISTING SITE ELEVATION A				
Project:	VENDOR SWAP				
Purpose of Issue:	GENERAL ARRANGEMENT				
EE Cell ID:	71606	MBNL Cell ID:	GVM009	3UK Cell ID:	ME0250
Master Drawing No:					Issue:
787598_GVM009_71606_ME0250_M001_EEVS_GA_A					A

100mm
150mm
100mm

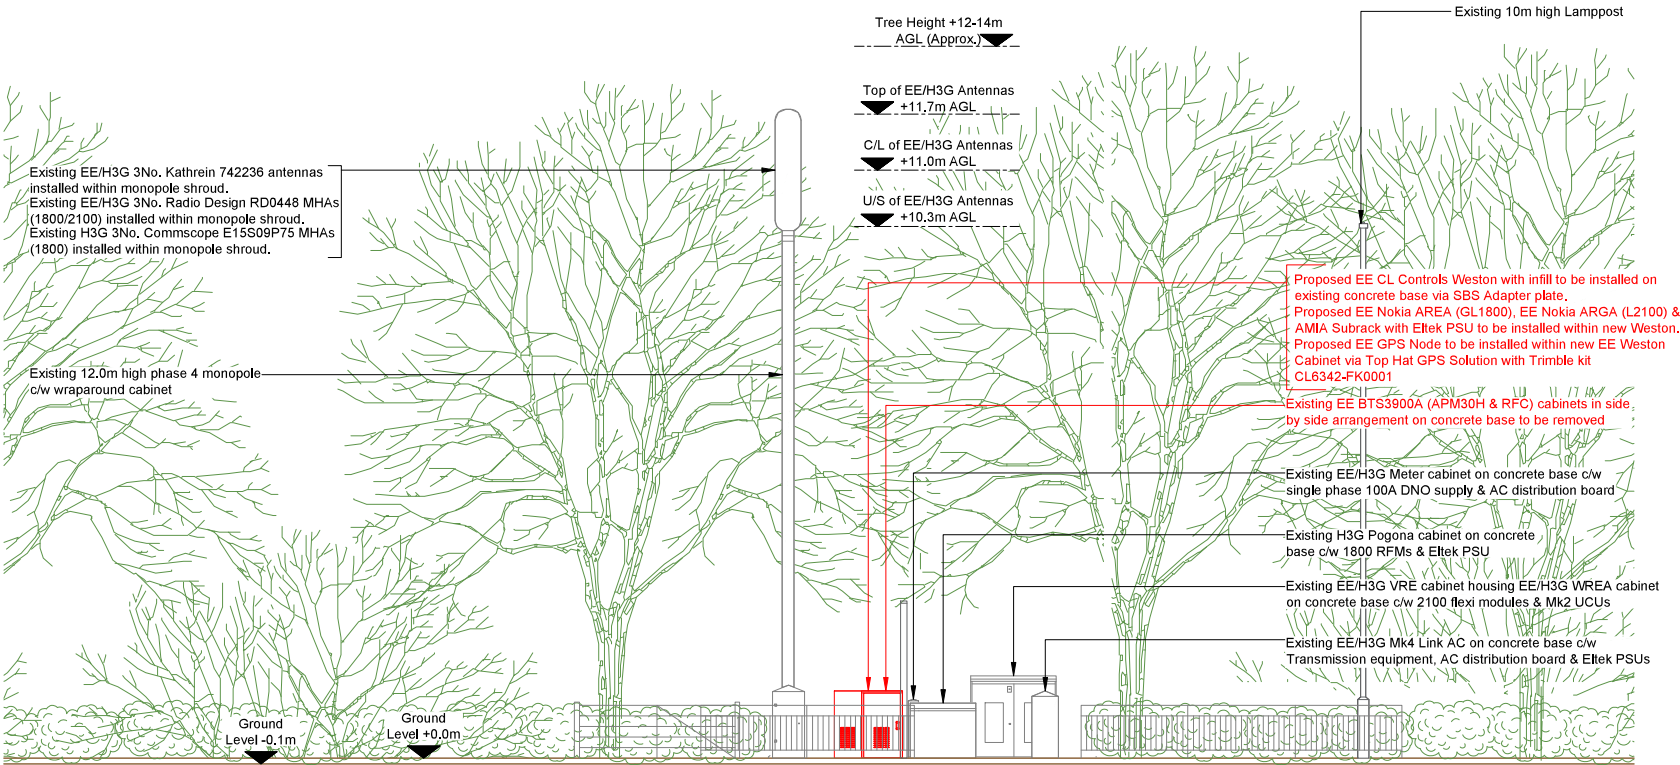

PROPOSED SITE ELEVATION A

 

- NOTES:
1. ALL DIMENSIONS IN MM UNLESS OTHERWISE NOTED.

NOTE:
ALL EXISTING FEEDER CABLES TO BE RE-USED.
SUBJECT TO TESTING.

Master:	MBNL / EE / H3G	Project:	Purpose of Issue:	Issue:
M001	EE	Vendor Swap	General Arrangement	A
Date:	30/07/2024	Revision / Upgrade Description:		
Drawn:	M.Hoy	First Issue		
Checked:	S.Conley			
Approved:	L.Smailing			



Hatfield Business Park
Hatfield
Hertfordshire
AL10 9BW

Tel: 01707 315000
Fax: 01707 319001

Design Consultant & Principal Contractor:



A part of **Group** Services

WALDON TELECOM LTD.
WEST LODGE
STATION APPROACH
WEST BYFLEET
SURREY
KT14 6NG

Tel : 01932 411011
Fax : 01932 411012

Site Name:	HIGHAM GARAGE (P98913)		
Site ID:	787598		
Address:	HIGHAM GARAGE GRAVESEND ROAD HIGHAM ROCHESTER KENT ME3 7DZ		
Title:	250 PROPOSED SITE ELEVATION A		
Project:	VENDOR SWAP		
Purpose of Issue:	GENERAL ARRANGEMENT		
EE Cell ID:	MBNL Cell ID:	3UK Cell ID:	
71606	GVM009	ME0250	
Master Drawing No: 787598_GVM009_71606_ME0250_M001_EEVS_GA_A			Issue: A