

This drawing is the property of K Design copyright is reserved by them and drawing is issued on condition that it is not copied, reproduced, retained, or disclosed to any unauthorised person without prior consent in writing of K Design.  
ALL DIMENSIONS TO BE CHECKED ON SITE PRIOR TO WORK COMMENCING AND K DESIGN NOTIFIED OF ANY DISCREPANCIES TO ENABLE US TO ADVISE OCCORDINGLY.

DO NOT SCALE.




Proposed West Elevation




Proposed East Elevation




Proposed North Elevation

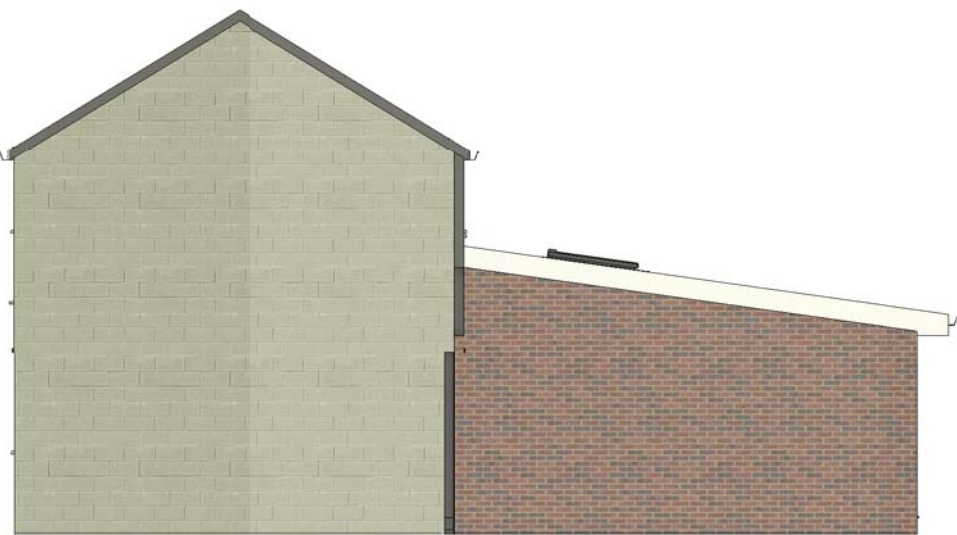


Proposed South Elevation

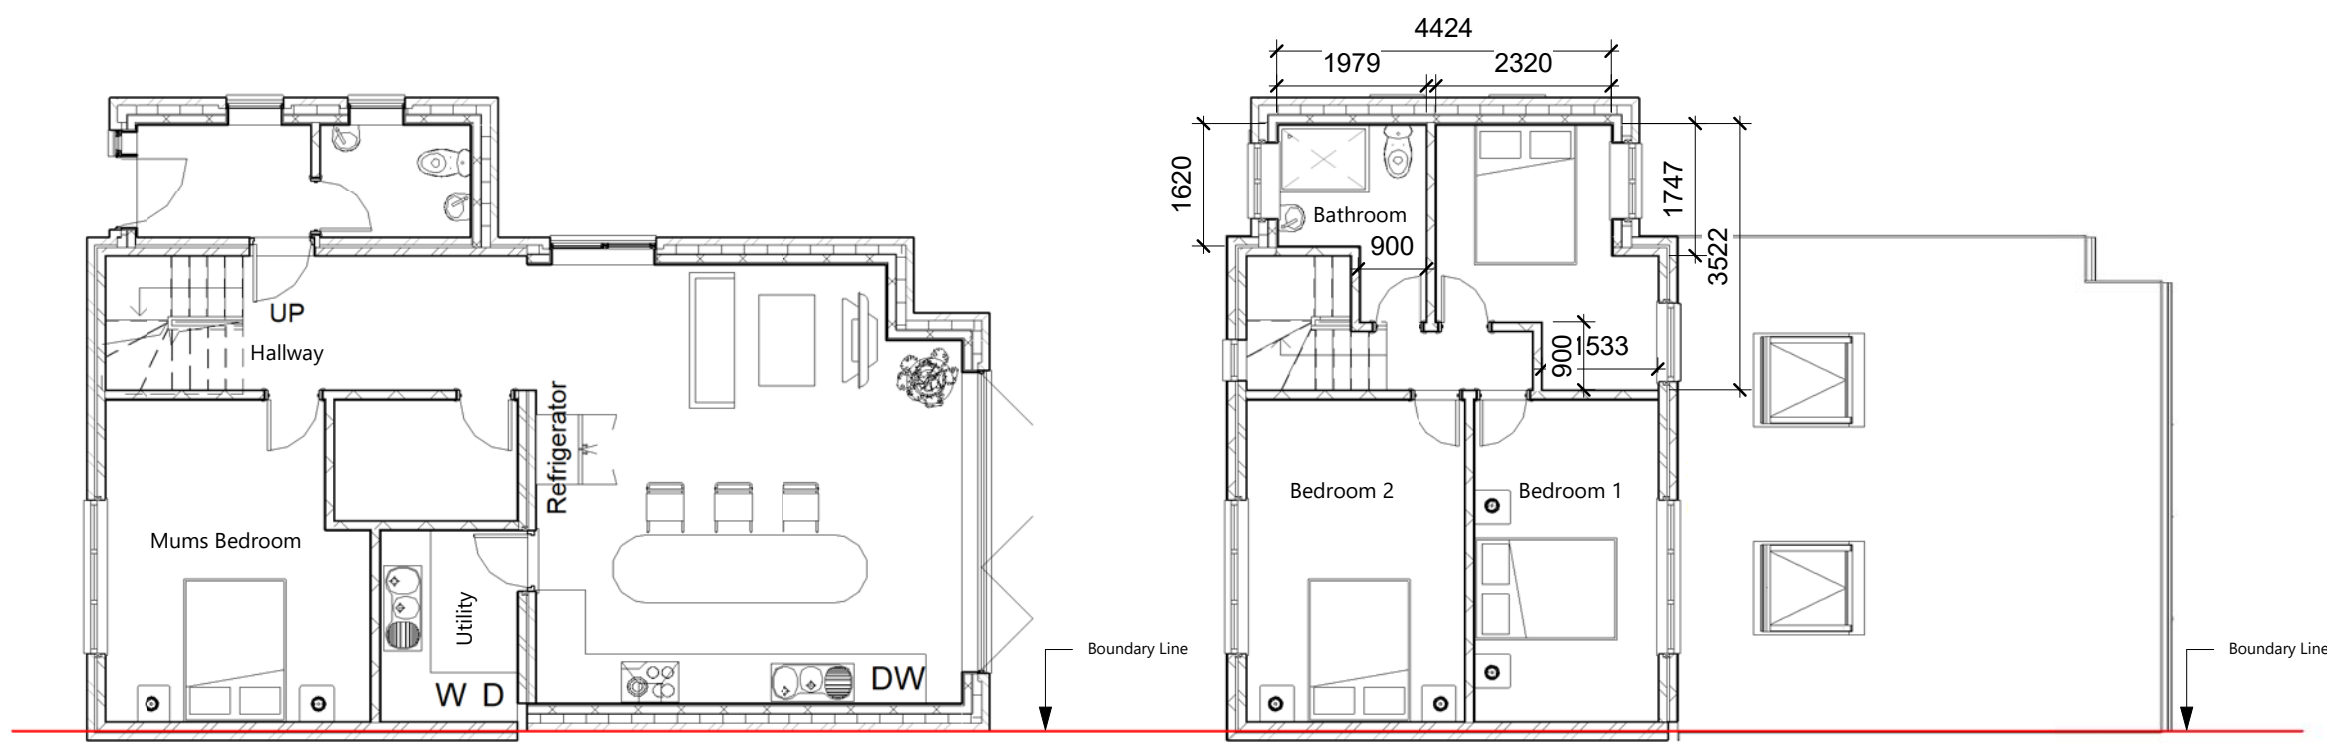

Proposed Groundfloor Layout

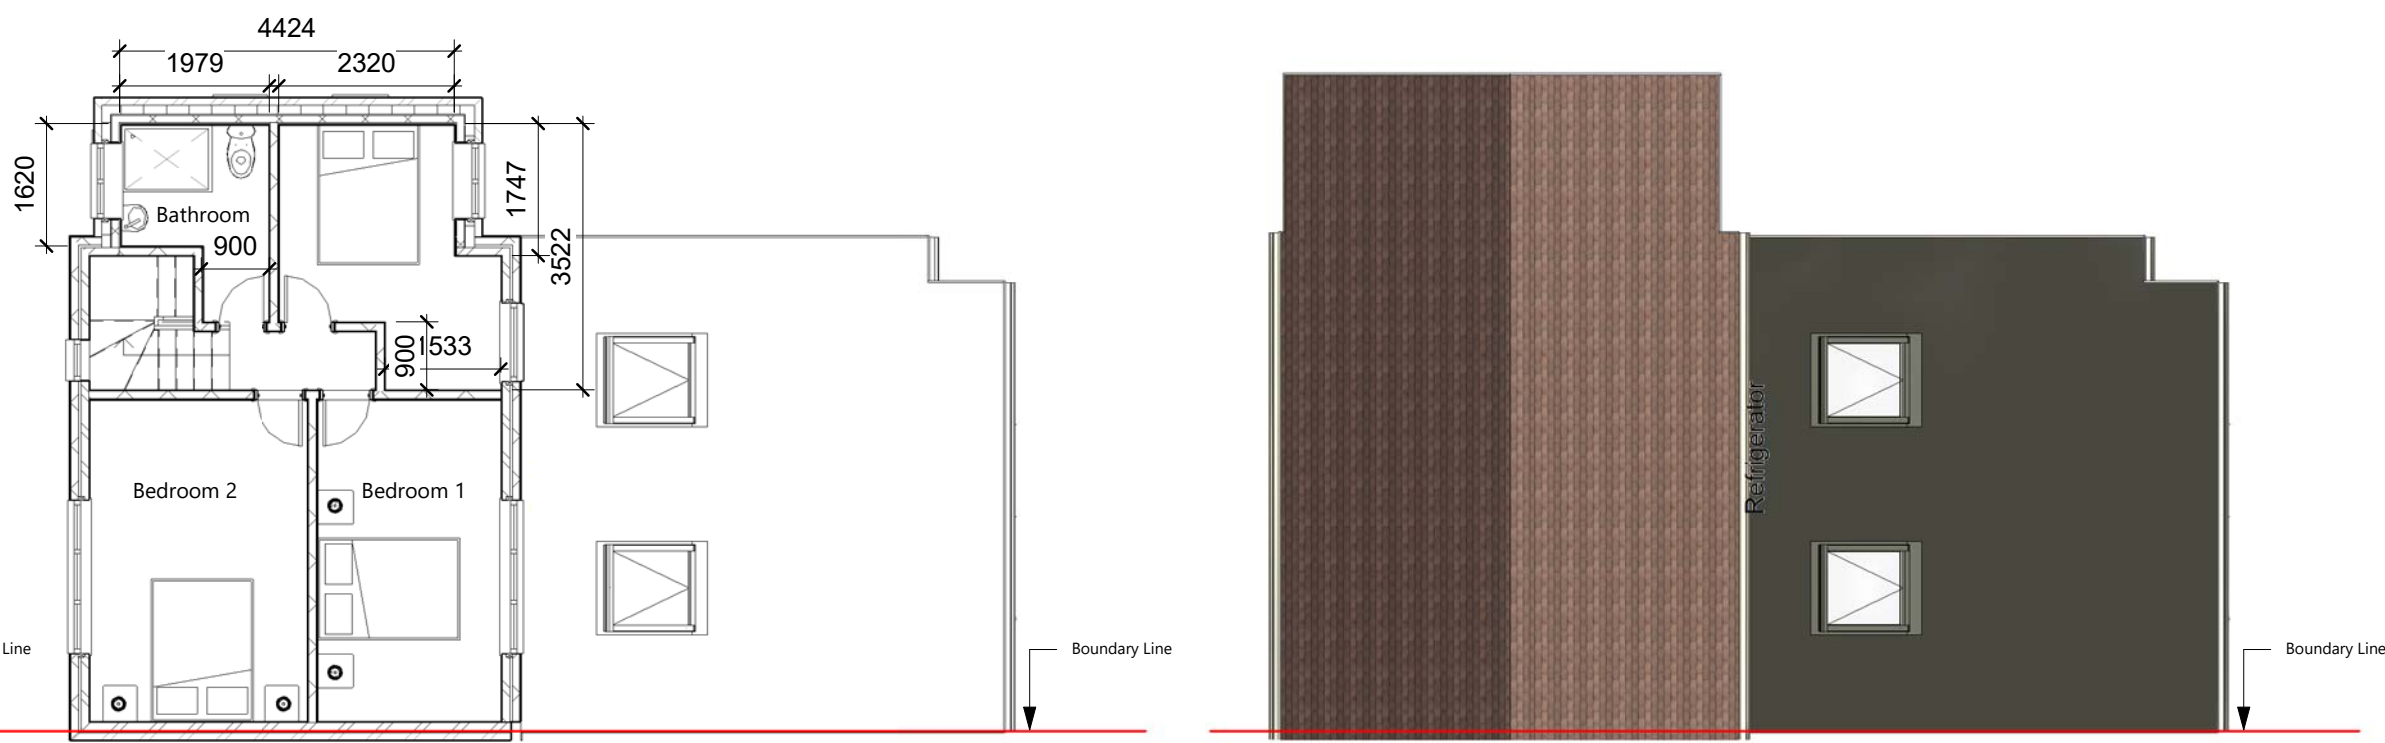

Proposed Firstfloor Layout

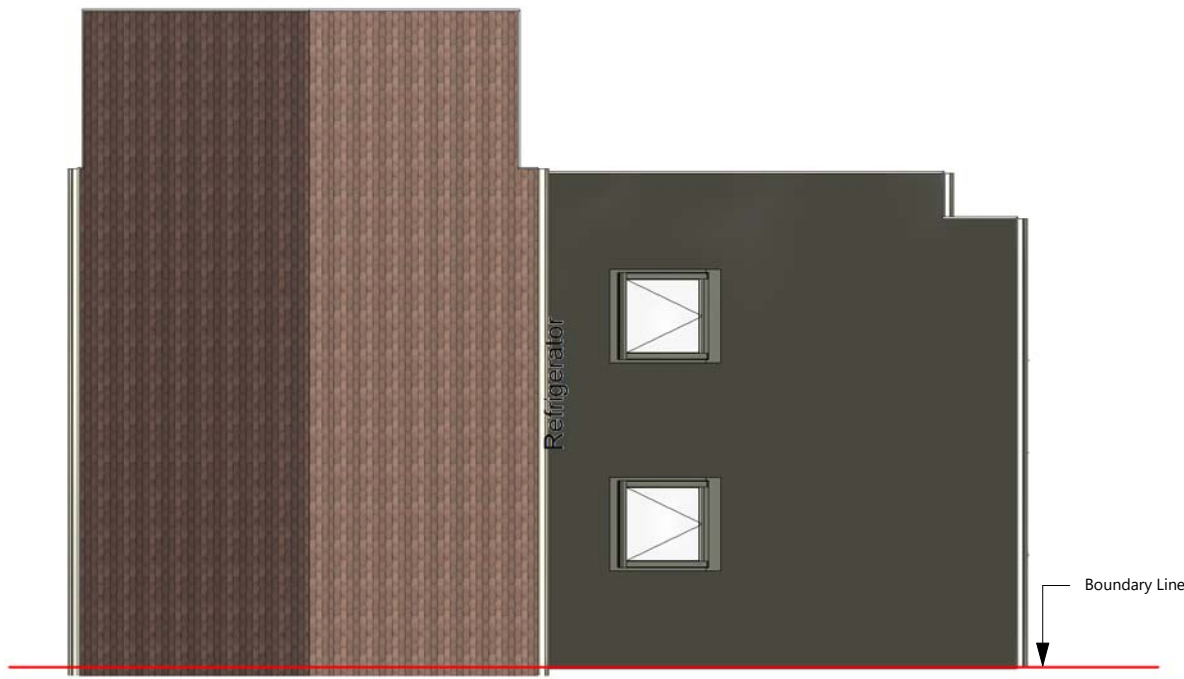

Proposed Roof Plan

| Rev. | Description | Date. |
|------|-------------|-------|
|      |             |       |
|      |             |       |
PURPOSE OF ISSUE  
Planning

PROJECT  
Proposed Rear Extension and Porch

TITLE  
Proposed Elevations and Floor Layouts

CLIENT  
Mr Sekret Tafhasaj

|                 |                   |                    |
|-----------------|-------------------|--------------------|
| DRAWN BY<br>JSP | CHECKED BY<br>N/A | DATE<br>05/08/2024 |
|-----------------|-------------------|--------------------|

|                         |                        |
|-------------------------|------------------------|
| SCALE (@ A1)<br>1 : 100 | PROJECT NUMBER<br>2415 |
|-------------------------|------------------------|

|                        |          |
|------------------------|----------|
| DRAWING NUMBER<br>A102 | REV<br>A |
|------------------------|----------|