



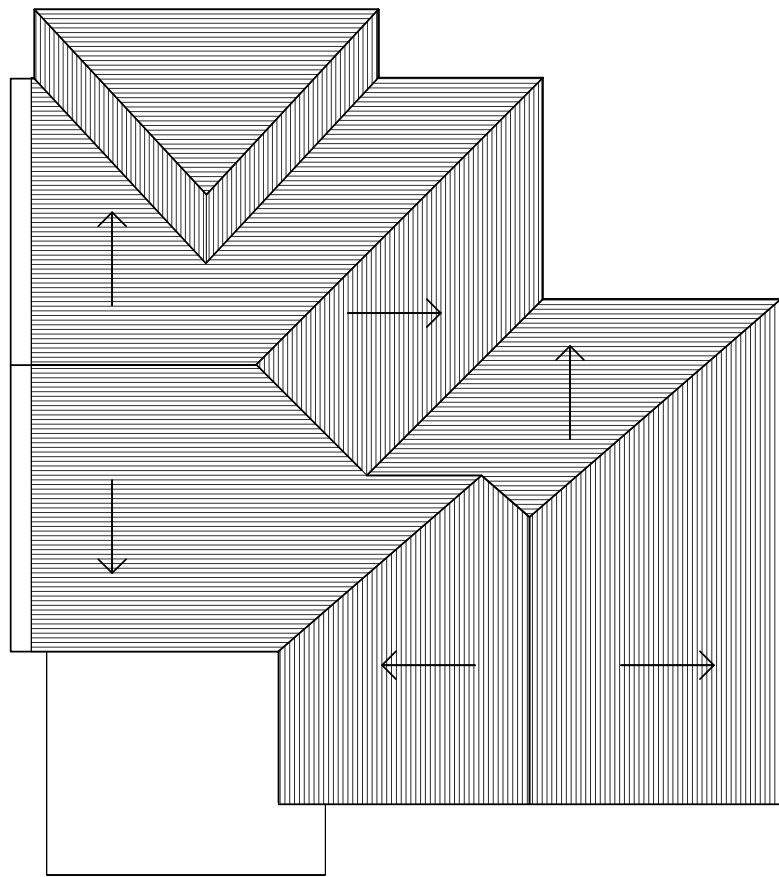


Proposed Roof Plan
1 : 100





Proposed Site Plan
1 : 500

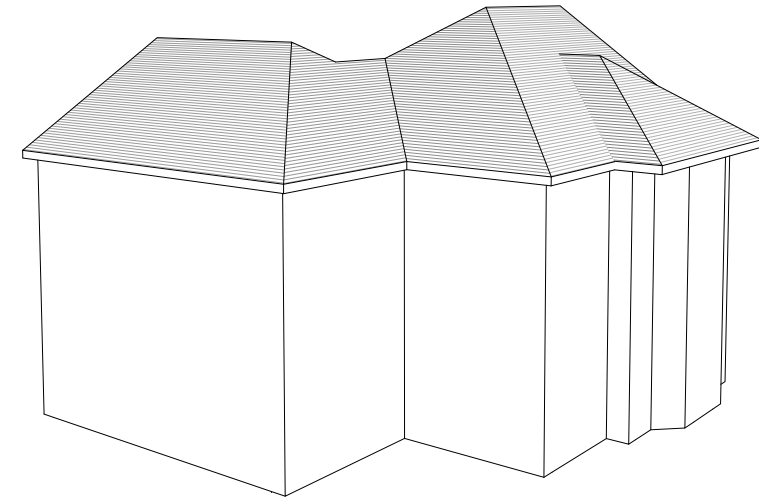

3D Front
NOT TO SCALE

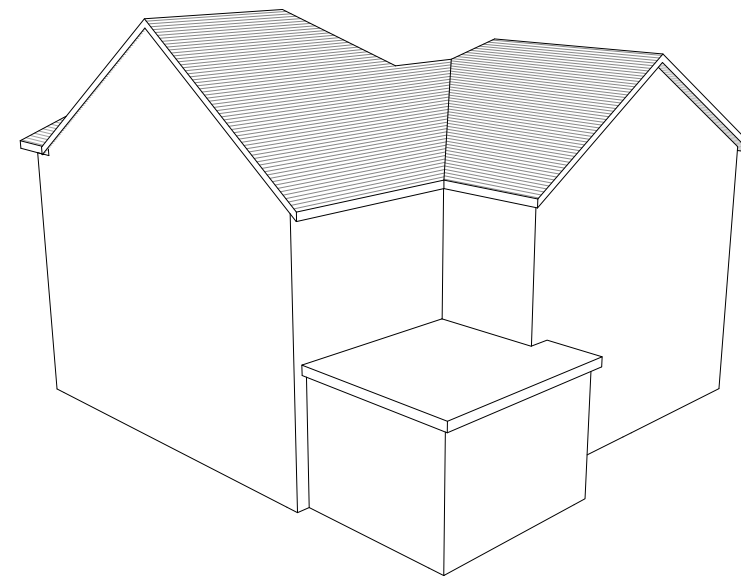

3D Rear
NOT TO SCALE

 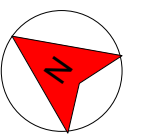

GRAPHIC SCALE: 1:100



GRAPHIC SCALE 1:500

No	Description	Date	48 Vale Rd, Northfleet, Gravesend DA11 8BZ	Client		REF	REV
.				Mr Dave Morgan		097	
			Proposed Roof Plan & Visual	Date	Sheet number	Scale (@ A3)	
				Feb 2023	PL/48VRL/SD106	As indicated	
				Drawn	Sanaa Designs		
				MMK	18 Grenadier Close Email - sanaadesigns@outlook.com		
					Rainham, Kent Mobile - 07583 437570		
				Checked by	ME8 8NQ		
				TK			