




 


Location Plan, Scale 1:1250@A2

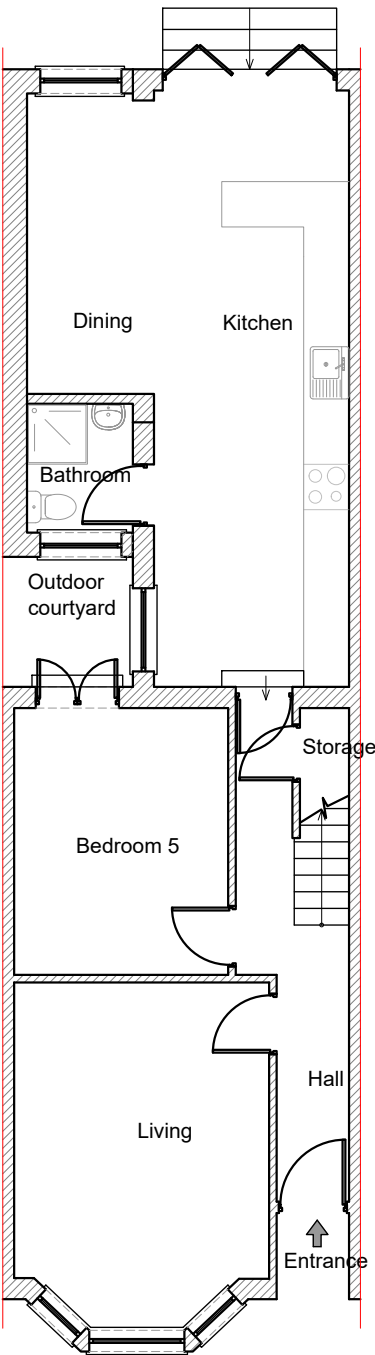


NORTH

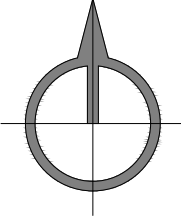




Existing Ground Floor Plan,
Scale 1:100@A2

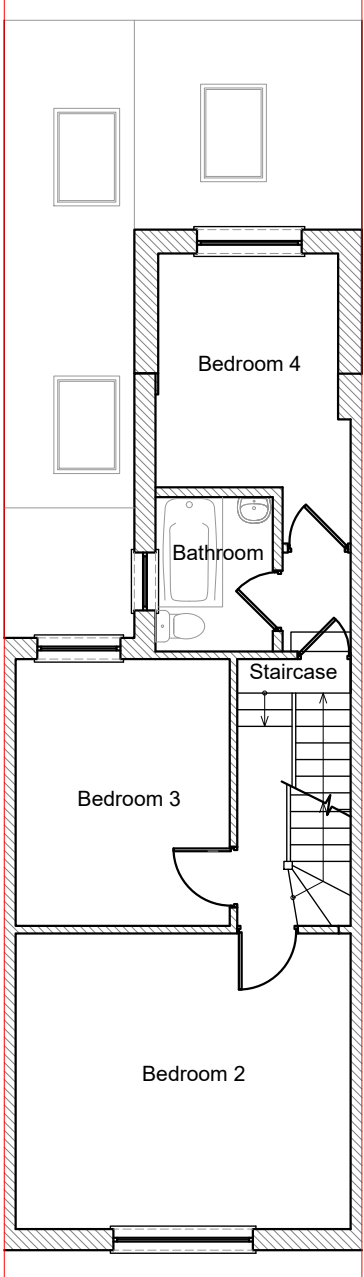


Existing First Floor Plan,
Scale 1:100@A2

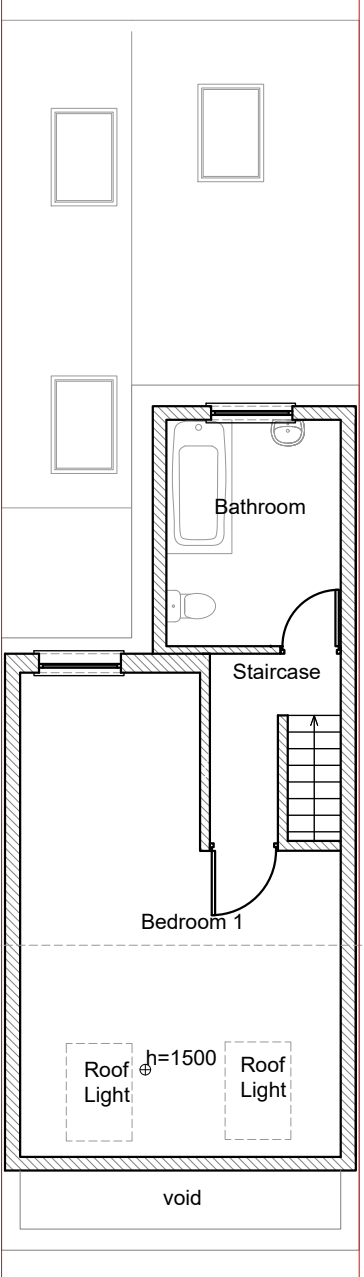


Existing Loft Floor Plan,
Scale 1:100@A2

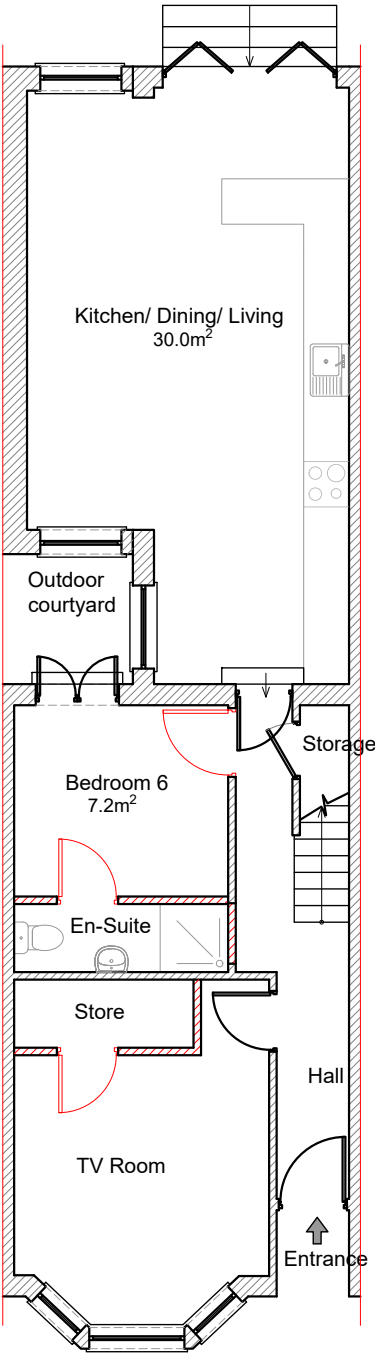 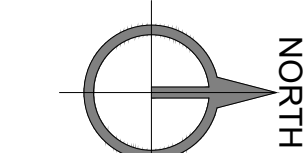



Proposed Ground Floor Plan,
Scale 1:100@A2

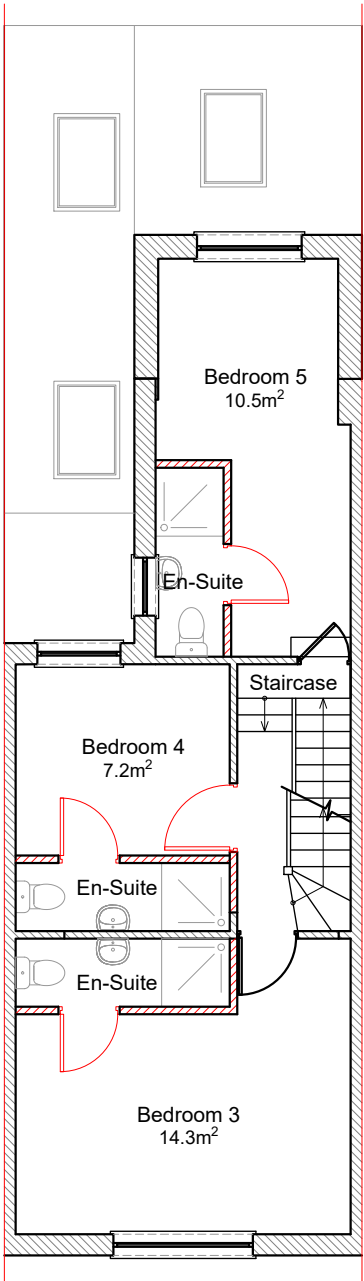

Proposed First Floor Plan,
Scale 1:100@A2

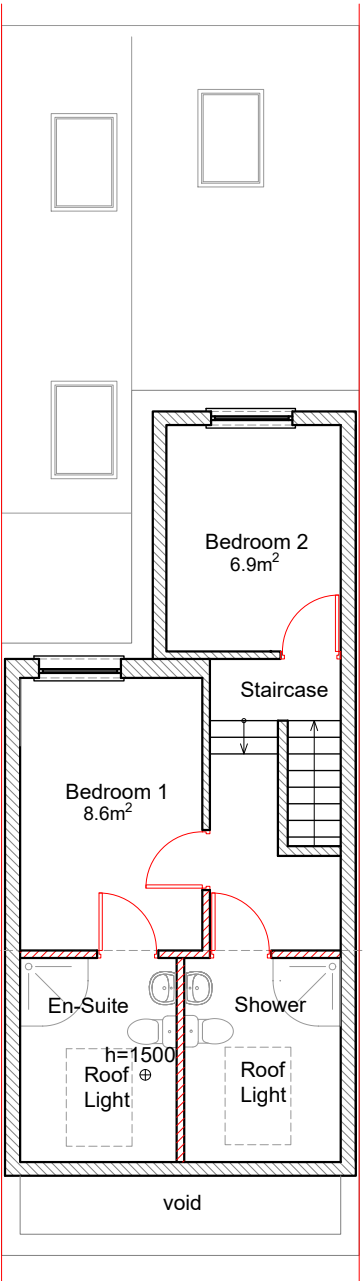

Proposed Loft Floor Plan,
Scale 1:100@A2

 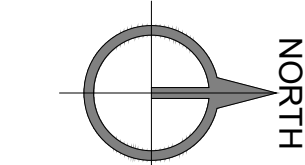

DO NOT SCALE - FOR PLANNING PURPOSES ONLY.
ARCHITECTS TO BE INFORMED OF ALL DISCREPANCIES IN
DIMENSIONS.
CONTRACTOR TO CHECK ALL DIMENSIONS ON SITE.
ANY UNAUTHORISED COPYING WILL CONSTITUTE
INFRINGEMENT OF COPYRIGHT.
ALL RIGHTS RESERVED.
COPYRIGHT© PROARC LTD.

Rev	Details	Date
-----	---------	------

LAWFUL DEVELOPMENT
APPLICATION

RIBA
Chartered Practice

PROARC
Architecture & Properties

www.proarc.one
maciej@proarc.one
M: 07511251343 T: 01634 353 323
Reg. Office: 42 Valley Road, Gillingham, Kent, ME7 2EU

Project Title Change of use of a dwellinghouse
(use class C3) to small HMO (use
class C4) for up to 6 people

Drawing Title
Location Plan, Existing and
Proposed Floor Plans

Address 17 Lynton Road South,
Gravesend, DA11 7NF

Drawn	Checked	Scale	Date
KW	MW	as indicated@A2	22/03/2023
Dwg No	Rev No		
2307	PL01		