




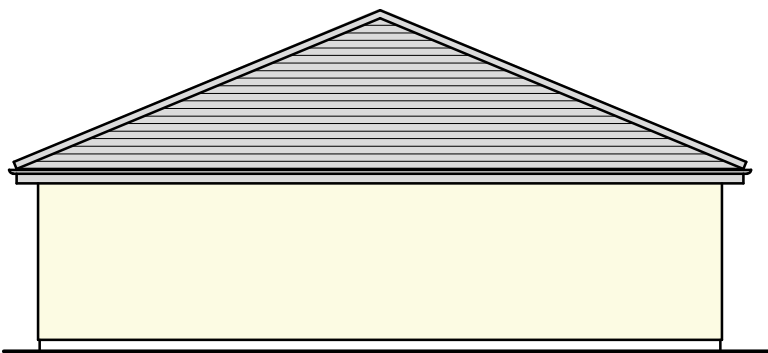


SIDE ELEVATION
(1:100)

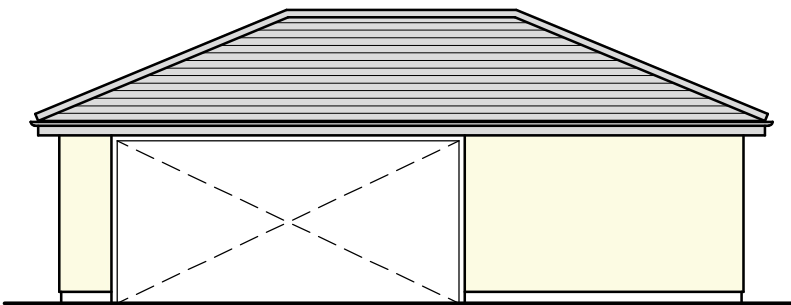

FRONT ELEVATION
(1:100)

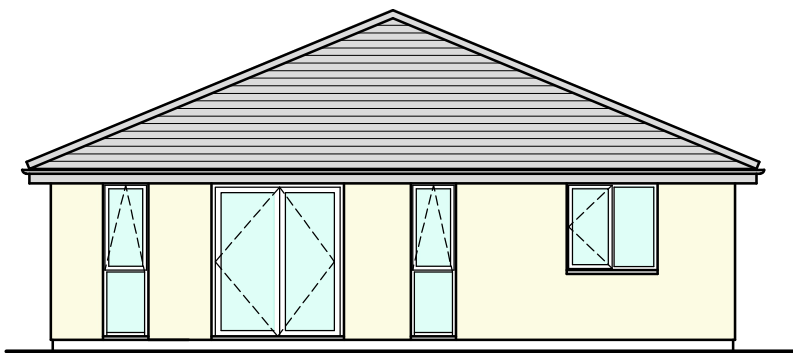

SIDE ELEVATION
(1:100)

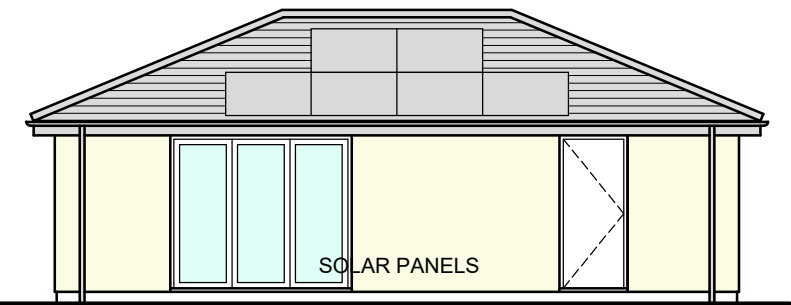

REAR ELEVATION
(1:100)


MATERIALS




PITCHED ROOFS - BLACK REDLAND CAMBRIAN SLATE OR SIMILAR TILES



PAINTED RENDER

 


BLACK FASCIAS, BARGEBOARDS GUTTERS & RWP

 


WINDOWS & DOORS - COLOURED ALUMINIUM OR uPVC


NOTE: ALL MATERIALS TO MATCH MAIN DWELLING
COLOURS ON ELEVATIONS ARE INDICATIVE ONLY AND NOT NECESSARILY A
TRUE COLOUR REPRESENTATION OF THE ACTUAL PRODUCT

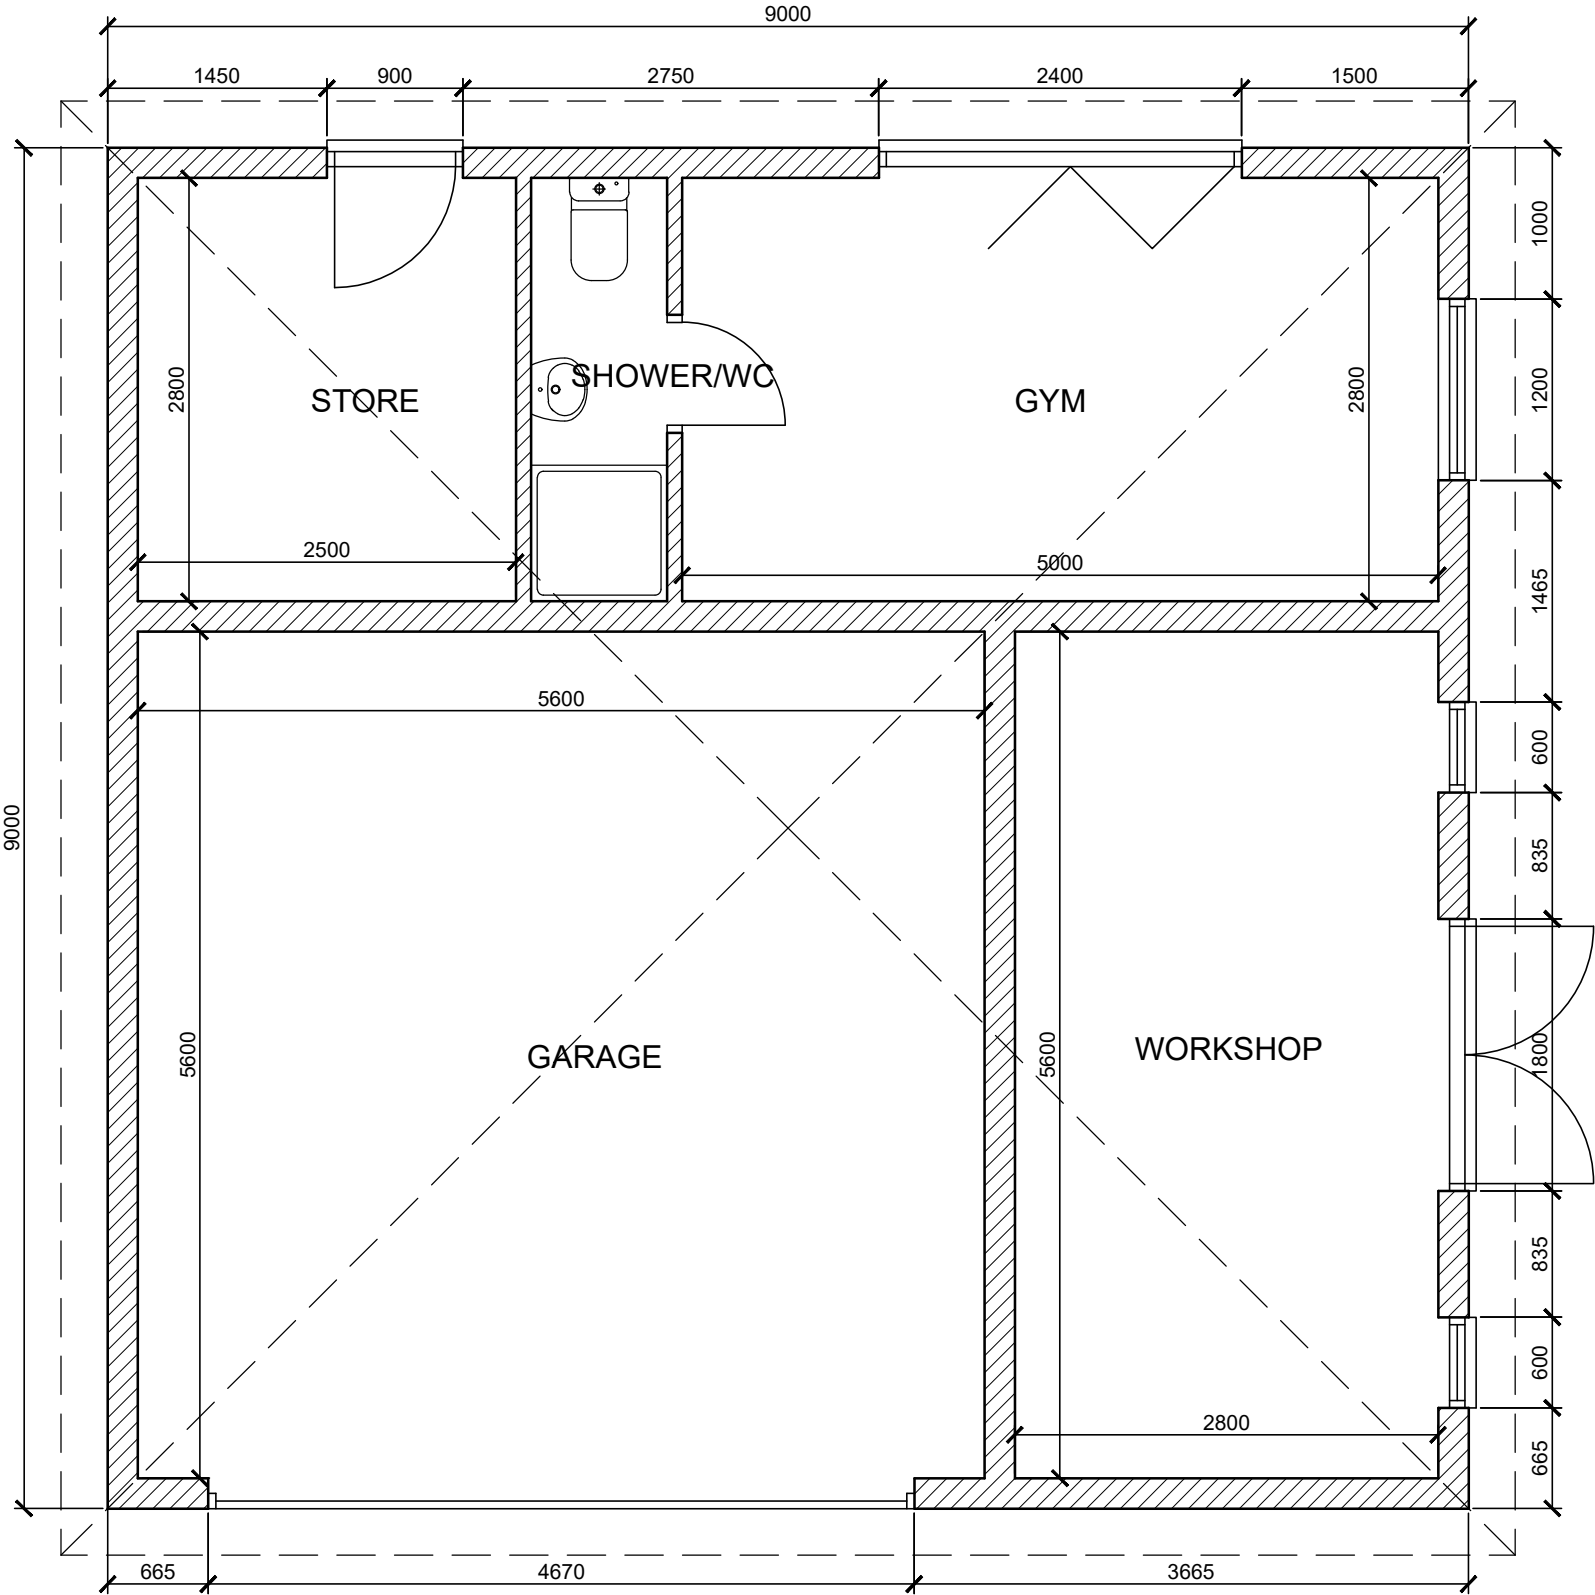

FLOOR PLAN
(1:50)

 

SCALE
SCALE BAR @ 1:100

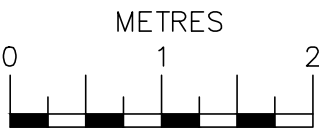

SCALE
SCALE BAR @ 1:50

Date	No	Revision
Penfold Project Services		
Epmarket, Wrotham Road, Meopham, Kent, DA13 0JH Telephone: 01474 816690 e-mail: apenfold448@btinternet.com		
Job Title:	LENTON GARTH RACEFIELD CLOSE SHORNE KENT DA12 3EL	
Dwg Title:	DETACHED GARAGE DETAILS	
Scale:	1:50 & 1:100 @ A2	
Dwg No.:	04	
Date:	March 2023	