

SIDE ELEVATION
(1:100)


FRONT ELEVATION
(1:100)

SIDE ELEVATION
(1:100)


REAR ELEVATION
(1:100)

DRAINAGE LEGEND


- EXISTING 100mm PRIVATE DRAIN
- EXISTING PRIVATE DRAIN REMOVED
- EXISTING 100mm PUBLIC SEWER
- PROPOSED 100mm PRIVATE DRAIN

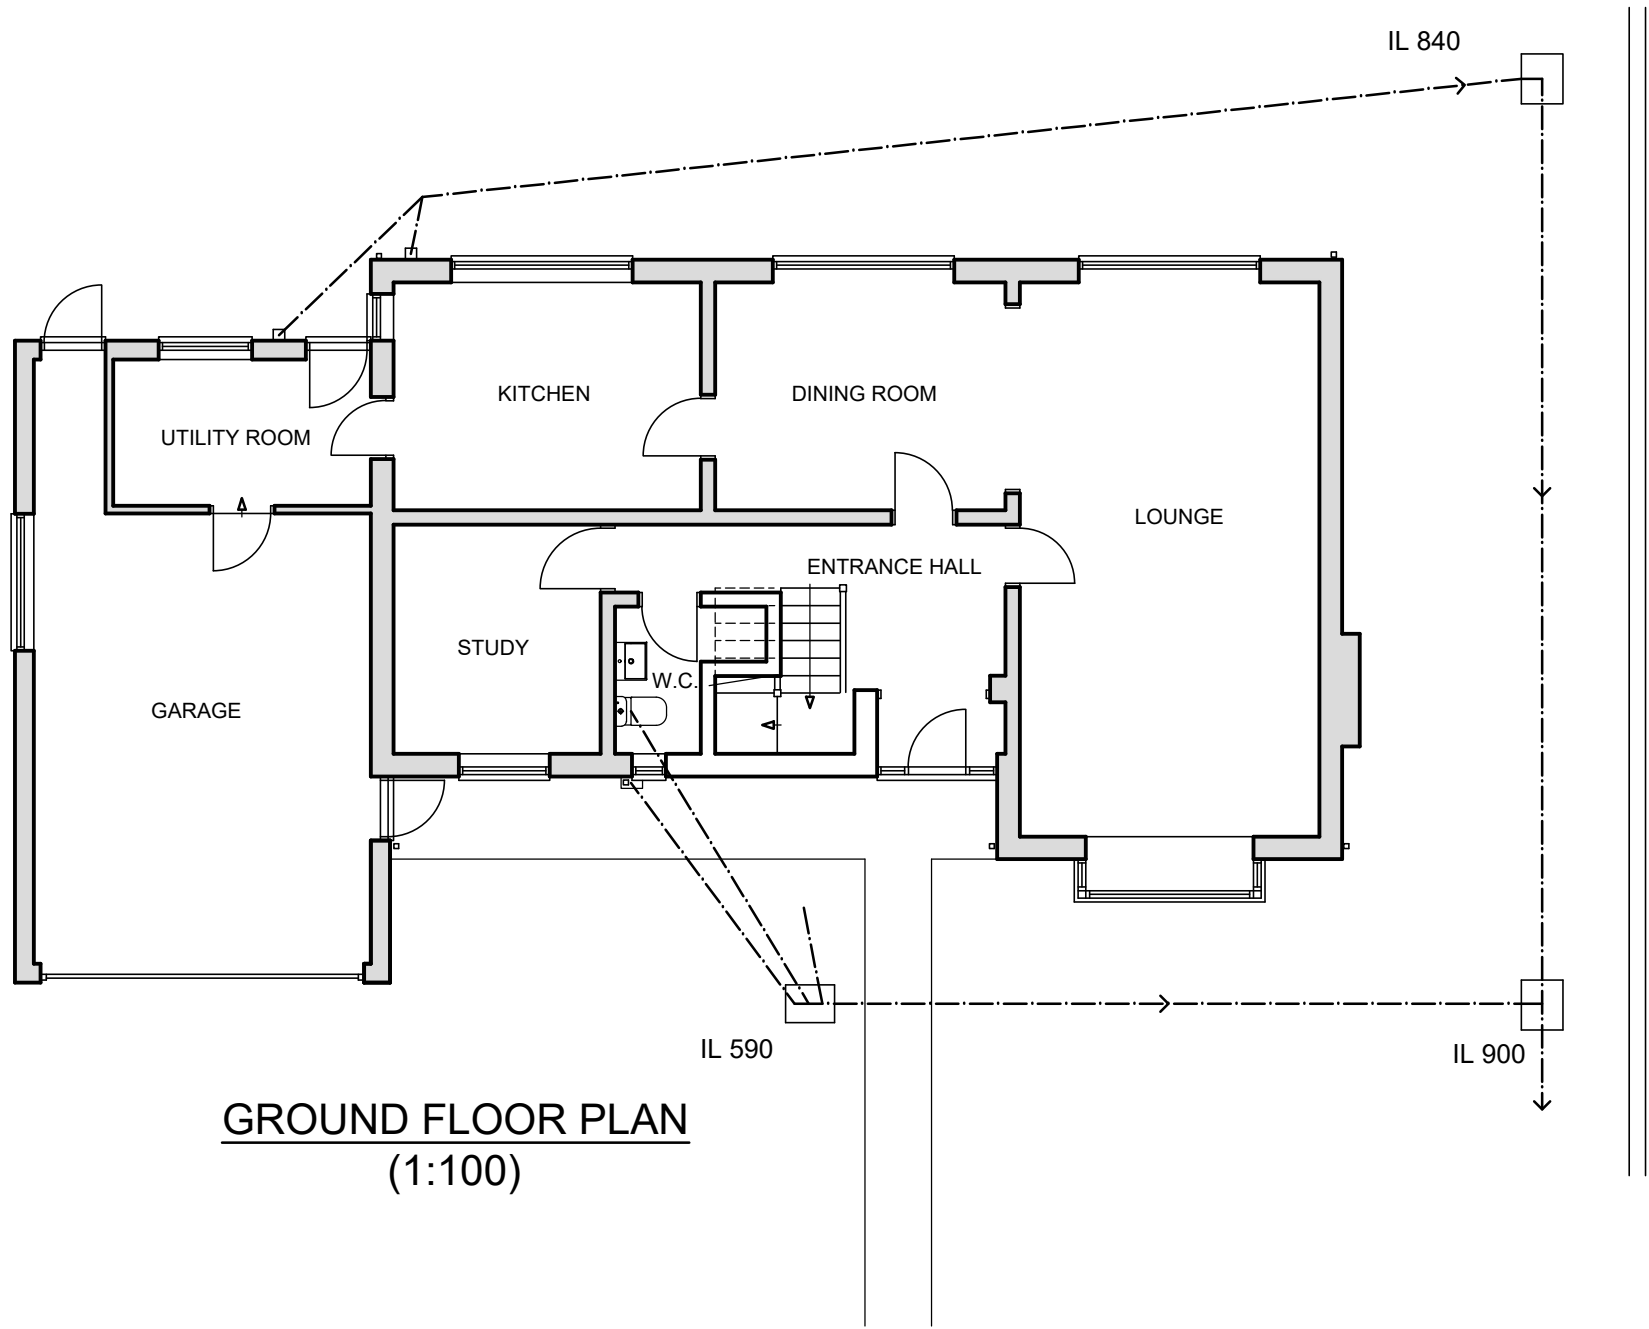


GROUND FLOOR PLAN
(1:100)

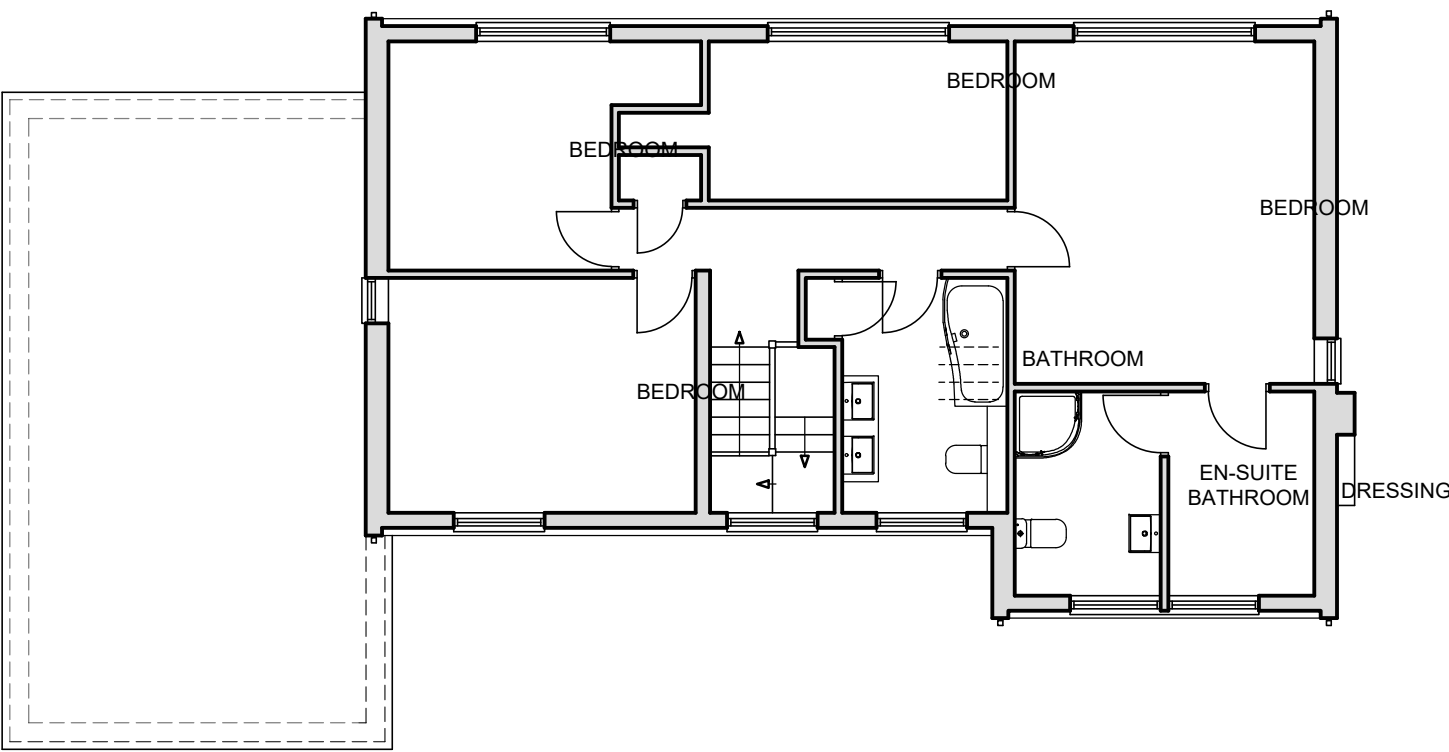


FIRST FLOOR PLAN
(1:100)

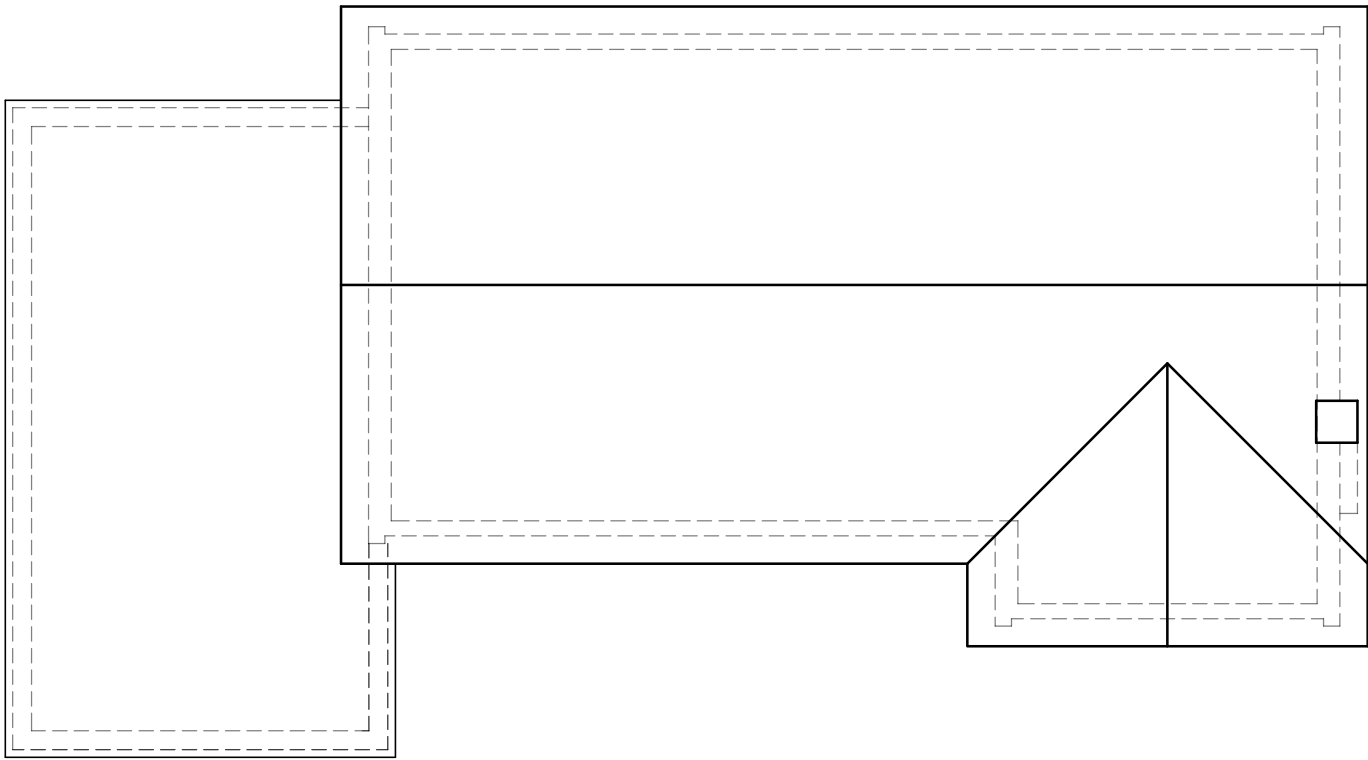

ROOF PLAN
(1:100)

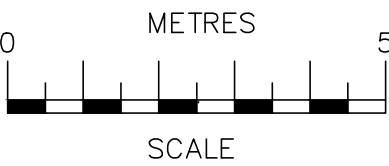

SCALE BAR @ 1:100

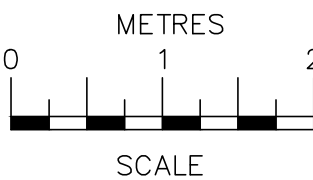

SCALE BAR @ 1:50

Date	No	Revision
Penfold Project Services		
Epmarket, Wrotham Road, Meopham, Kent, DA13 0JH Telephone: 01474 816690 e-mail: apenfold448@btinternet.com		
Job Title:	LENTON GARTH RACEFIELD CLOSE SHORNE KENT DA12 3EL	
Dwg Title:	PLANS & ELEVATIONS AS EXISTING	
Scale:	1:100 @ A1	
Dwg No.:	01	
Date:	July 2022	