

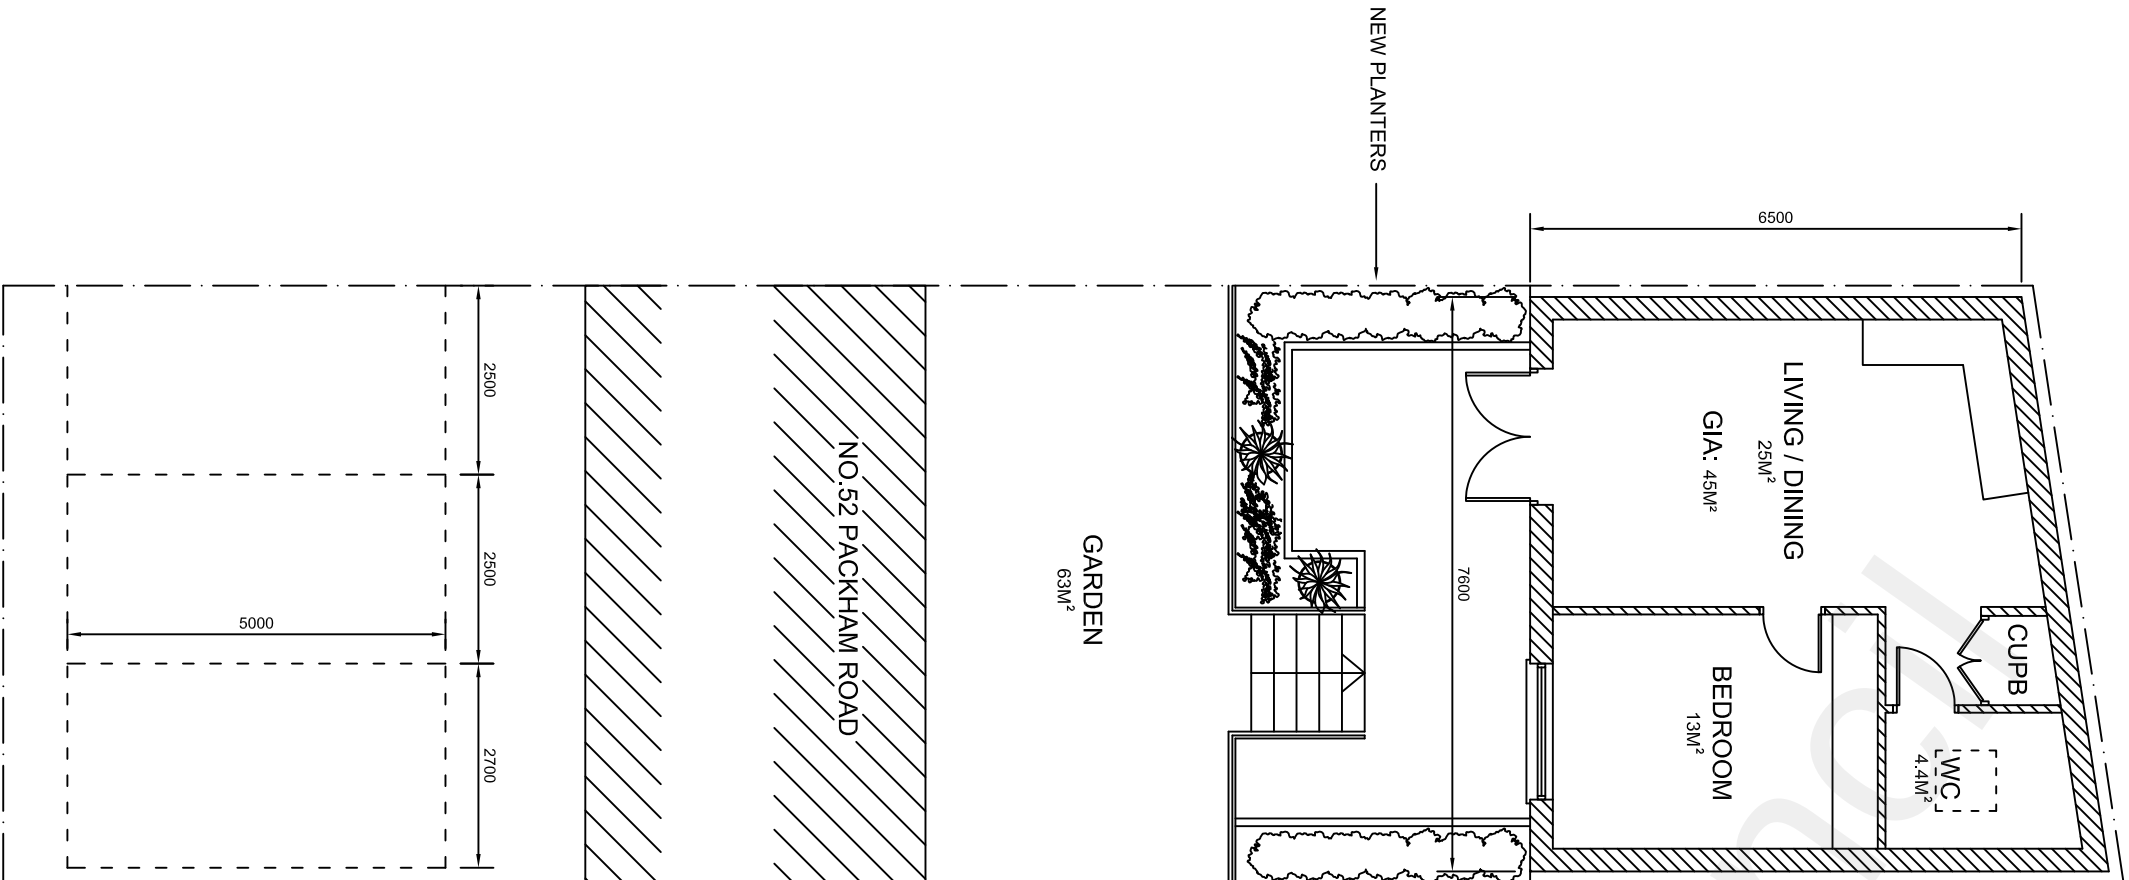



REAR ACCESS

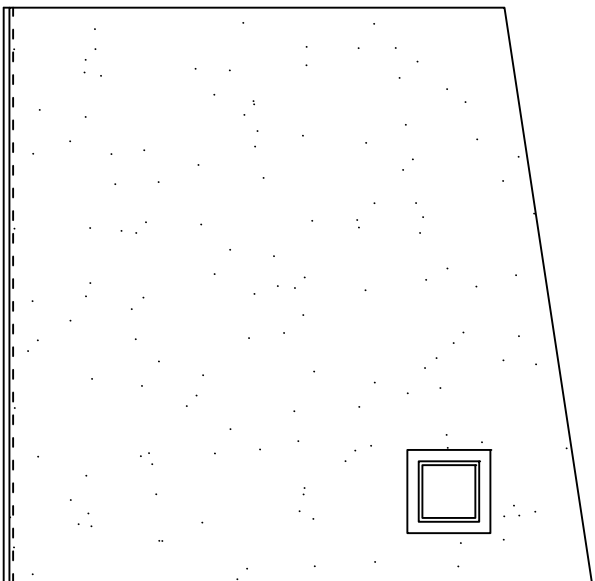


PROPOSED PLAN
SCALE 1:100

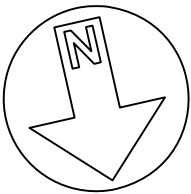


PROPOSED ROOF PLAN

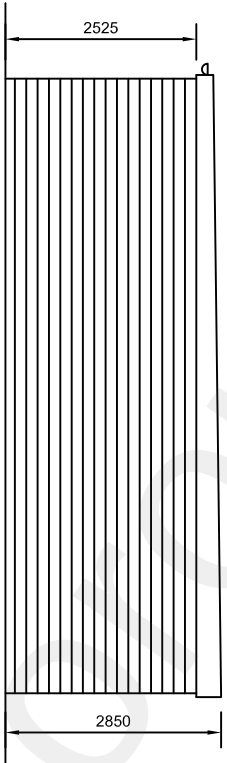


PROPOSED SIDE ELEVATION

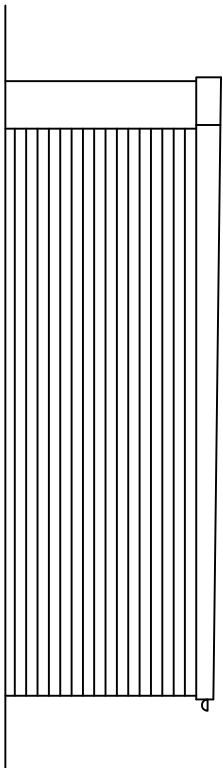


PROPOSED SIDE ELEVATION

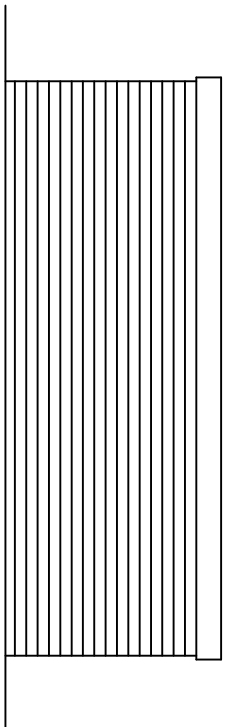

PROPOSED REAR ELEVATION

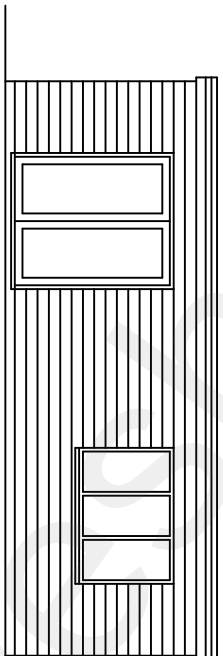

PROPOSED FRONT ELEVATION

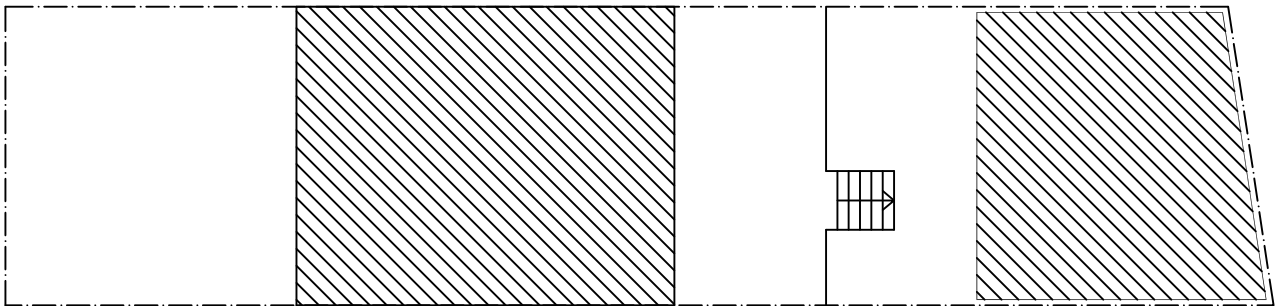

PROPOSED BLOCK PLAN
SCALE 1:200



REV A: PLANNING APPLICATION 18.05.22

ARCHITECTURAL DRAWING
SERVICES PLANNING & BUILDING REGULATIONS

PROPOSED SITE LAYOUT &
ELEVATIONS

52 PACKHAM ROAD
NORTHFLEET
KENT
DA11 7JH

PAGE SIZE : A2
SCALE : 1:100 / 200
DATE : 18/05/22
DRAWN BY : TW

Dwg. No:

134/10

