


- NOTES:
- Do not scale from this drawing.
 - All dimensions to be verified on site and is in mm.
 - Builder to verify all dimensions, heights and levels prior to commencement of work.
 - All documents shall be checked to ensure that they are compatible by the contractor before construction commences. In the event of apparent ambiguity or contradiction the engineer and/ or architect shall be notified immediately.
 - The contractor in preparing his estimate shall visit the site and acquaint himself with the problems involved.
 - The contractor shall issue all statutory notices to the local Authority during progress and completion of works.



DRIVESETT TEGULA PRIORA BLOCK
PAVING MEDIUM 160X160X60MM
PENNANT GREY
(Jewsons)

Existing Ground Floor Plan

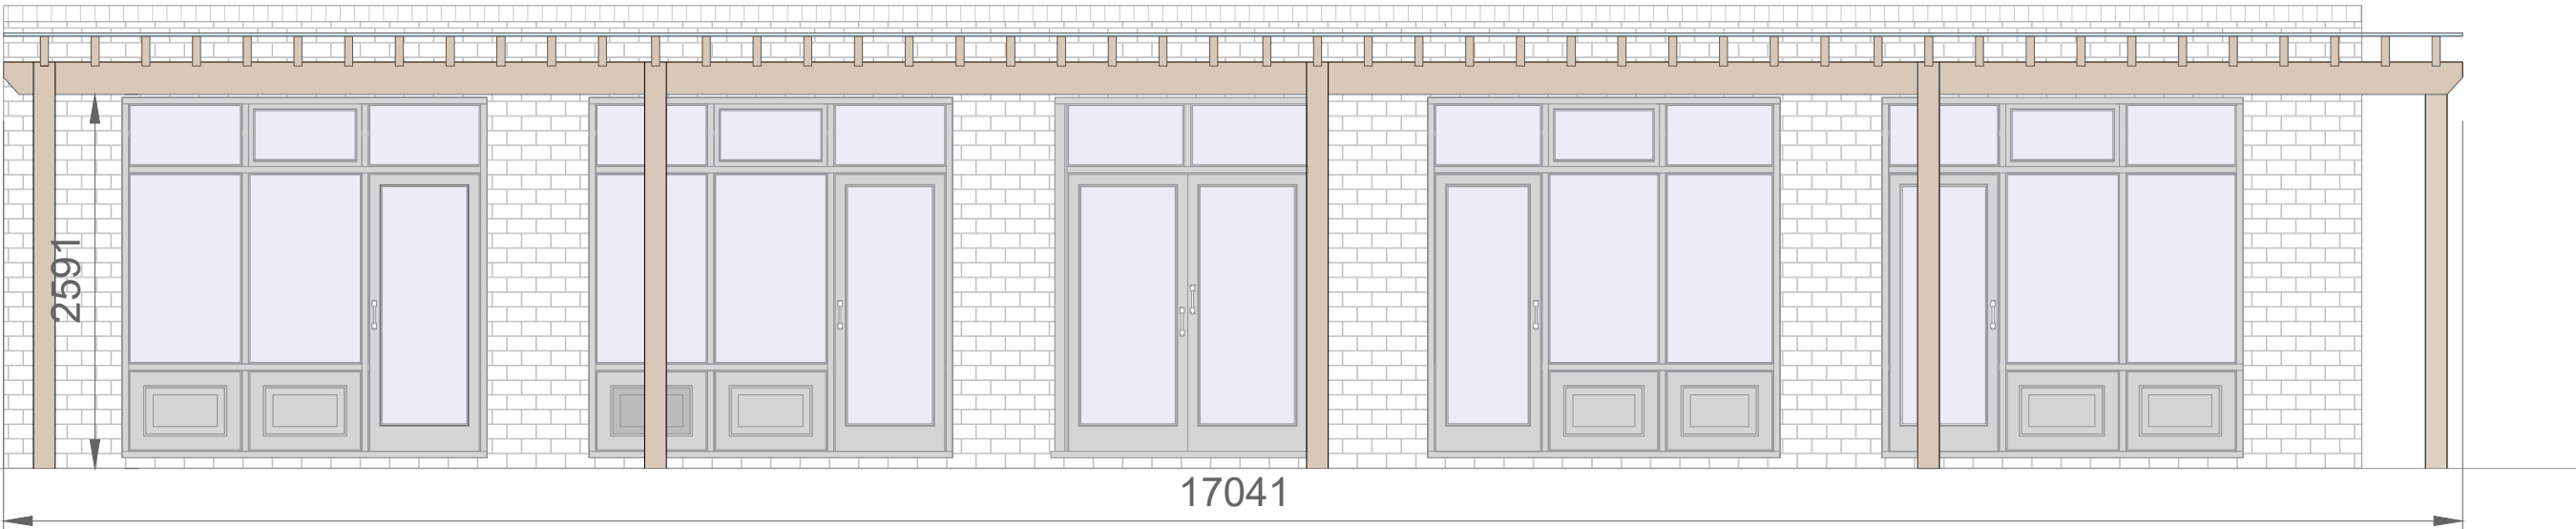

Existing Pergola Front Elevation



A	-	-	-/-/-
REV:	DESCRIPTION:	BY:	DATE:
STATUS: Planning			

BARRON EDWARDS STERLING
Whitehall Place
47 The Terrace,
Gravesend, Kent
DA12 2DL
01474 247 787
info@barronedwards.co.uk
www.barronedwards.co.uk

SITE:	Existing Ground Floor Plan		
TITLE:	Land rear of 6 Queen Street Gravesend Kent DA12 2EE		

SCALE AT A2: 1:50	DATE: 02/08/2023	DRAWN: GK
PROJECT NO: QS-6-A	DRAWING NO: 003	REVISION: D