



DO NOT SCALE FROM THIS DRAWING - REPORT ANY DISCREPANCIES TO DESIGNER PRIOR TO COMMENCING WORKS

ALL DIMENSIONS TO BE VERIFIED BY THE CONTRACTOR ON SITE


THIS DRAWING REMAINS THE COPYRIGHT OF
TURNER JACKSON + DAY ASSOCIATES
AND CANNOT BE REPRODUCED WITHOUT WRITTEN CONSENT

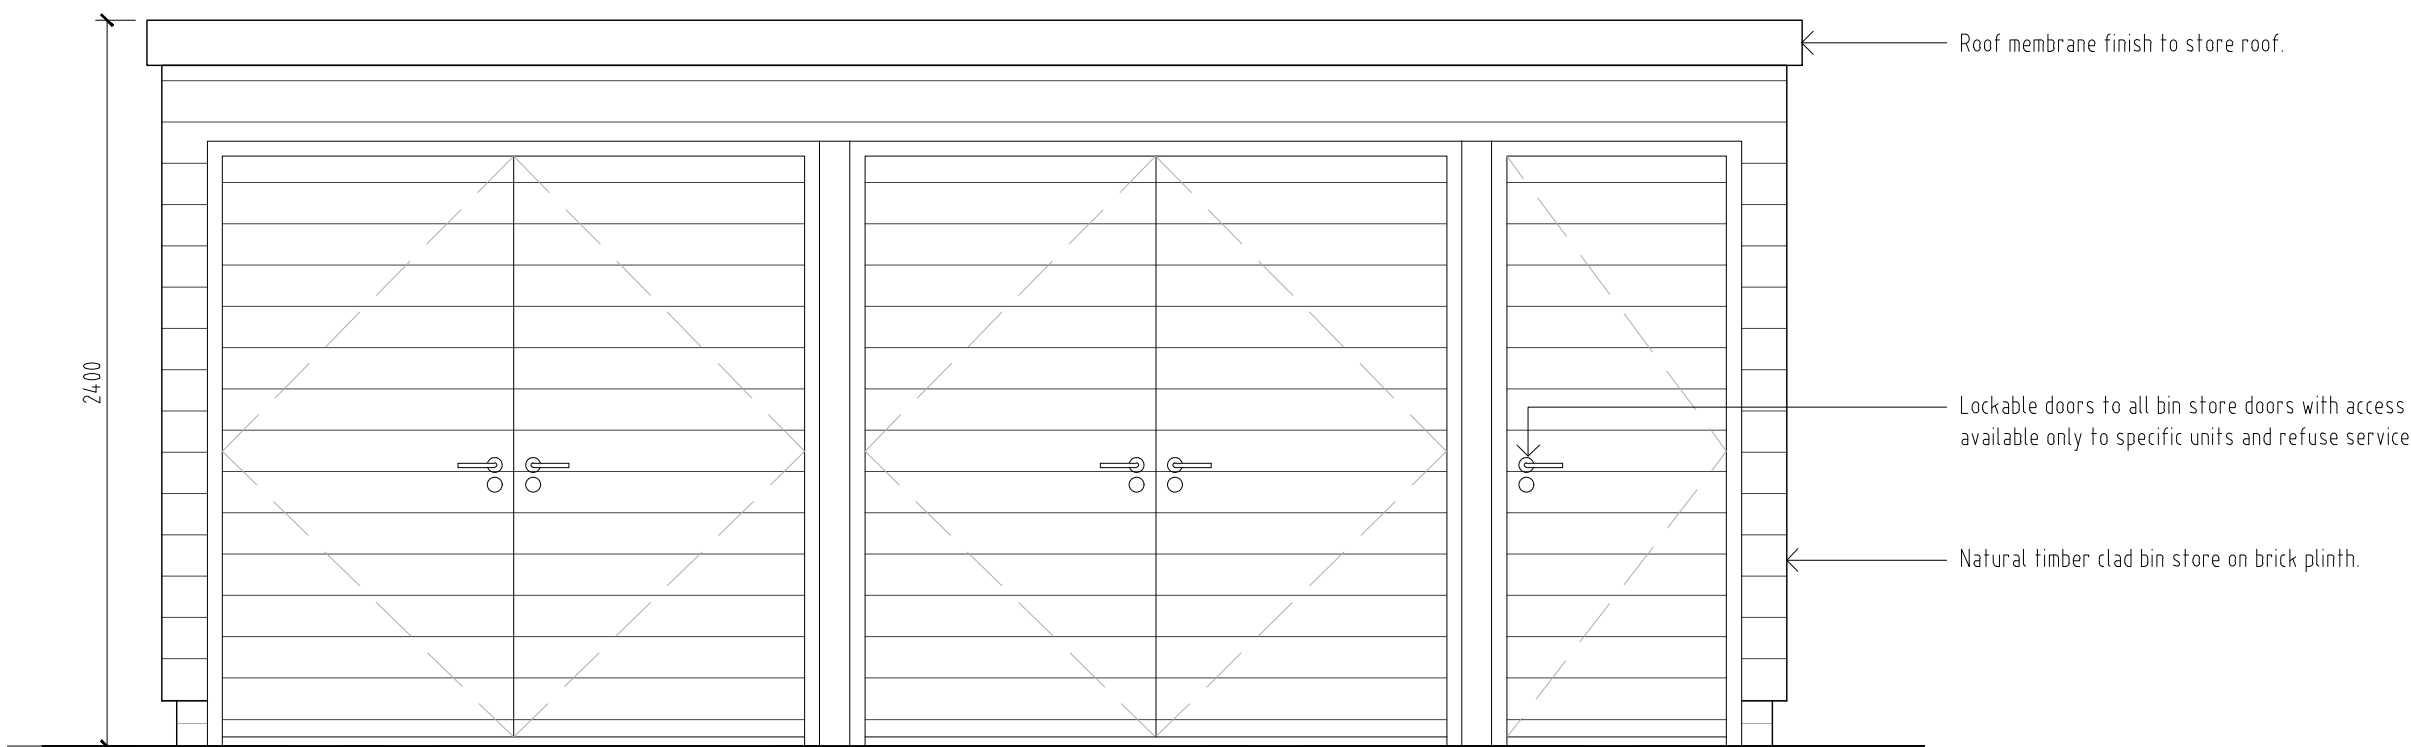


Refuse store 02 front elevation
1:25

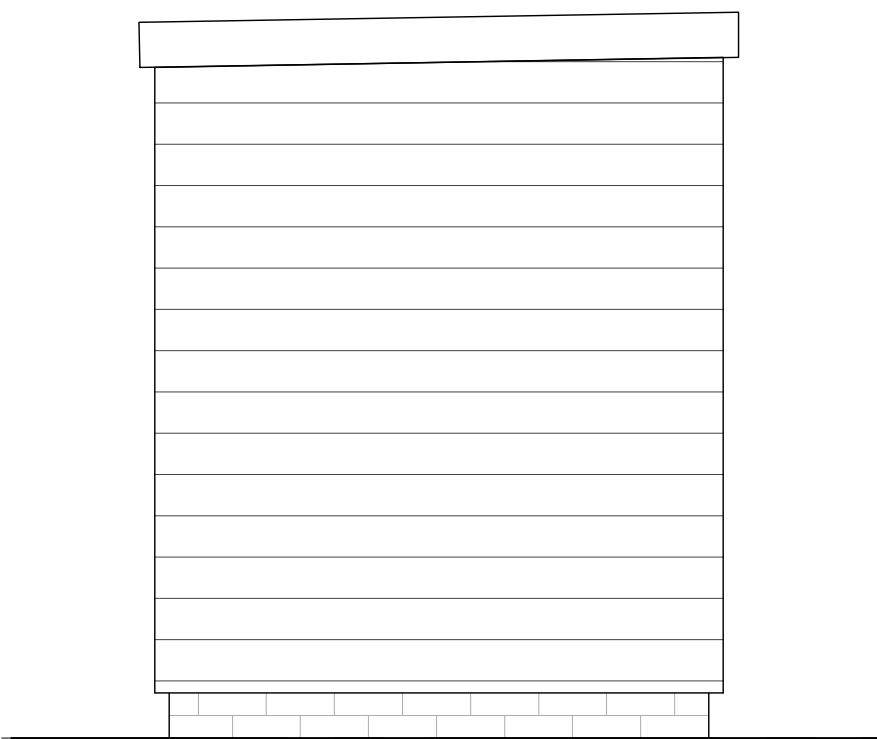


Refuse store 02 left flank elevation
1:25

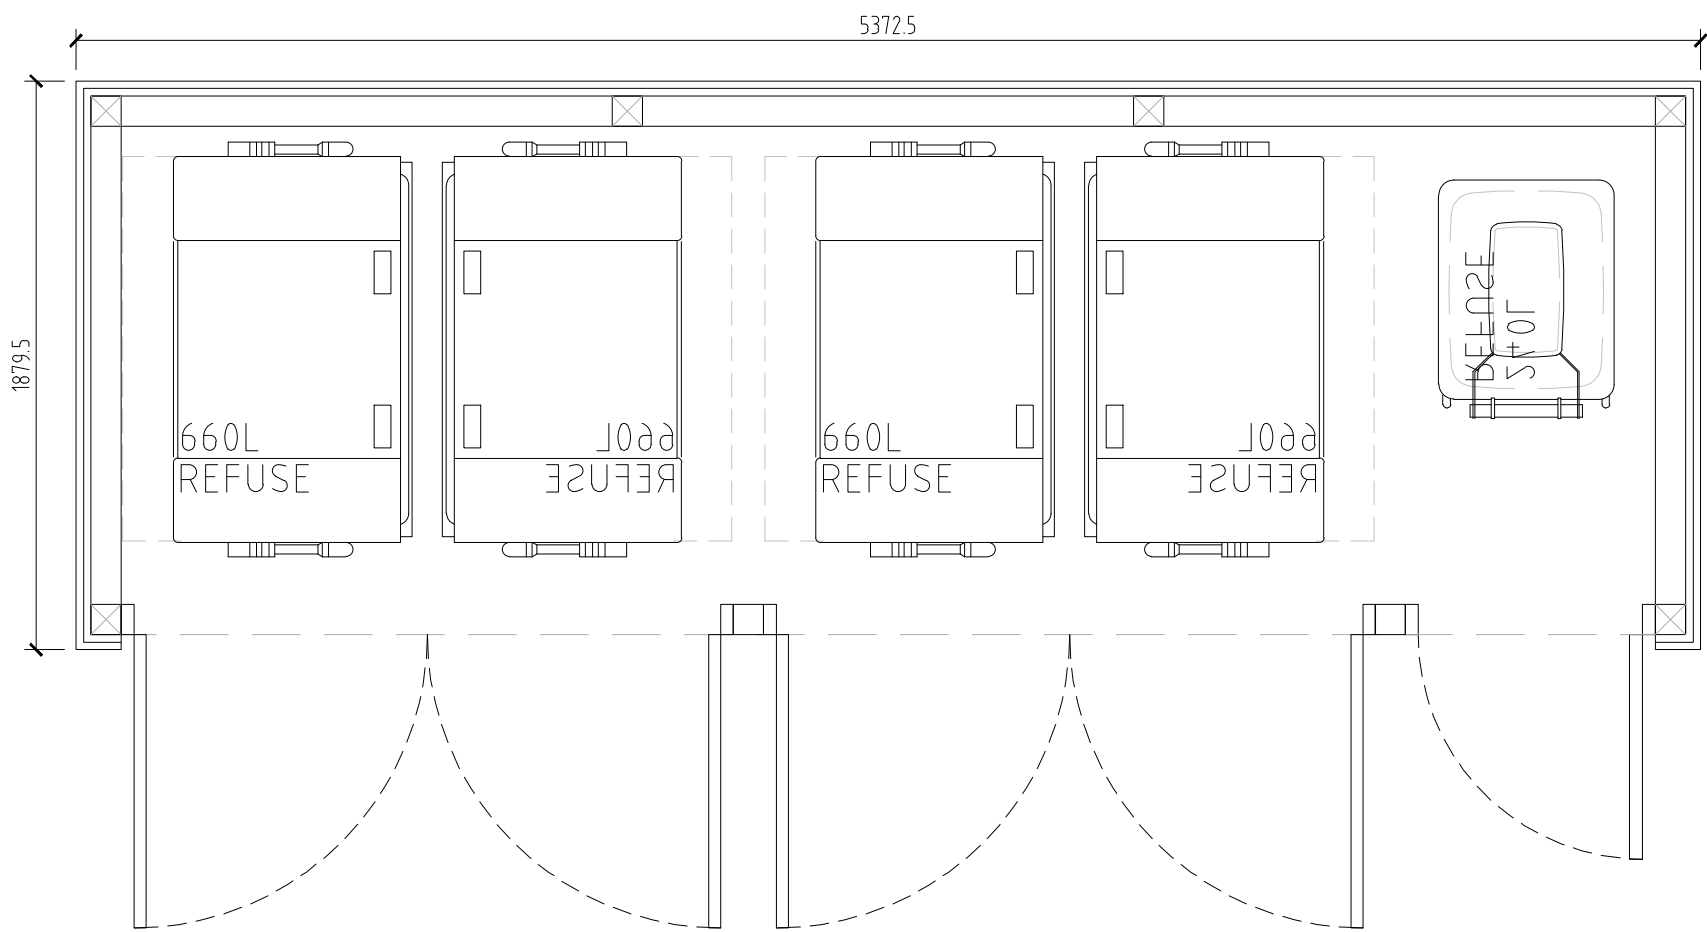


Refuse store 02 plan
1:25

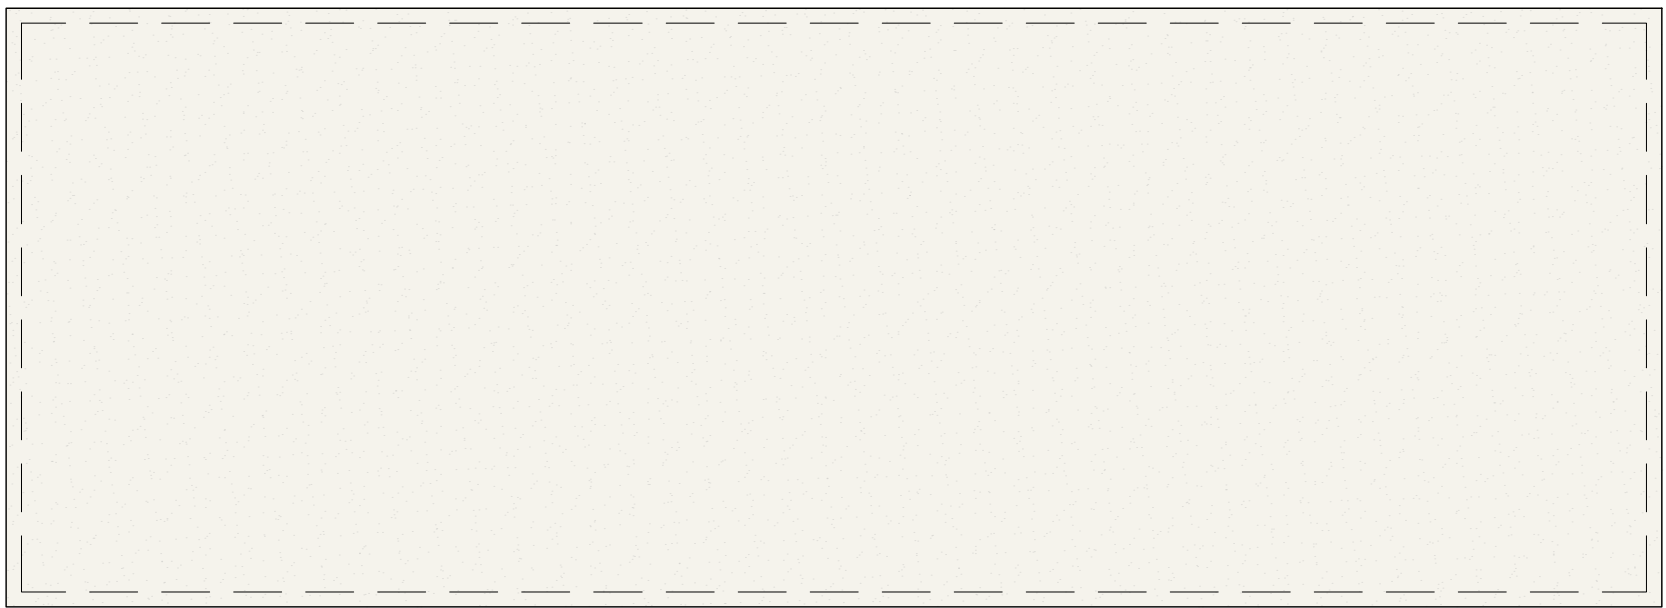

Refuse store 02 roof plan
1:25

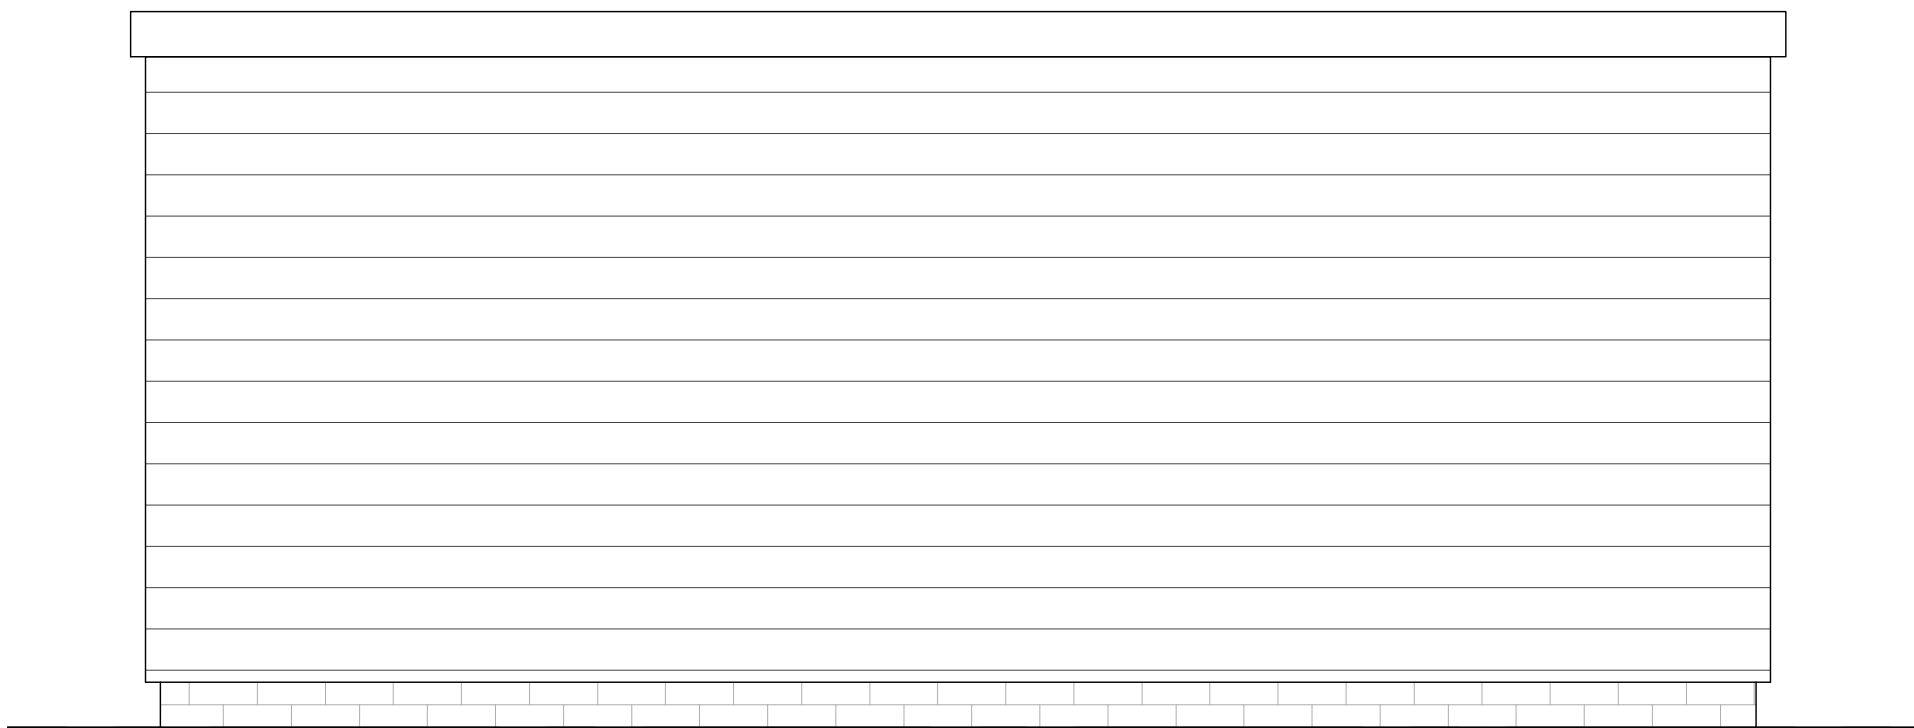

Refuse store 02 rear elevation
1:25

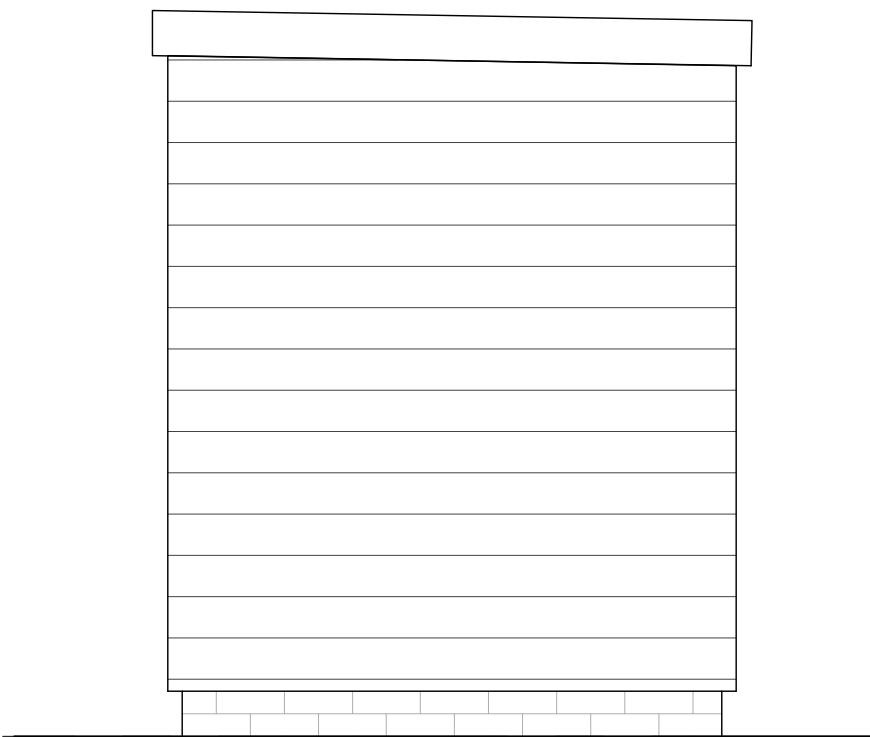

Refuse store 02 right flank elevation
1:25

P01	Preliminary Issue	Dec'24	NS	
REV	DESCRIPTION	DATE	BY	CHKD

**TURNER
JACKSON+DAY**
ASSOCIATES

Radio House
Thanet Way, Whitstable
Kent CT15 3QX
t: 01227 261453
e: enquires@tjda.co.uk
www.turnerjacksonday.co.uk

client details
Mile Property Group Ltd

project details
**Custom House
The Terrace, Gravesend, DA12 2DE**

drawing title
Refuse Store 02 Details

date scale drawn by checked by
Dec'24 1:25@A1 NS

project no:	drawing no:	revision
1735	806	P01