



MapServe

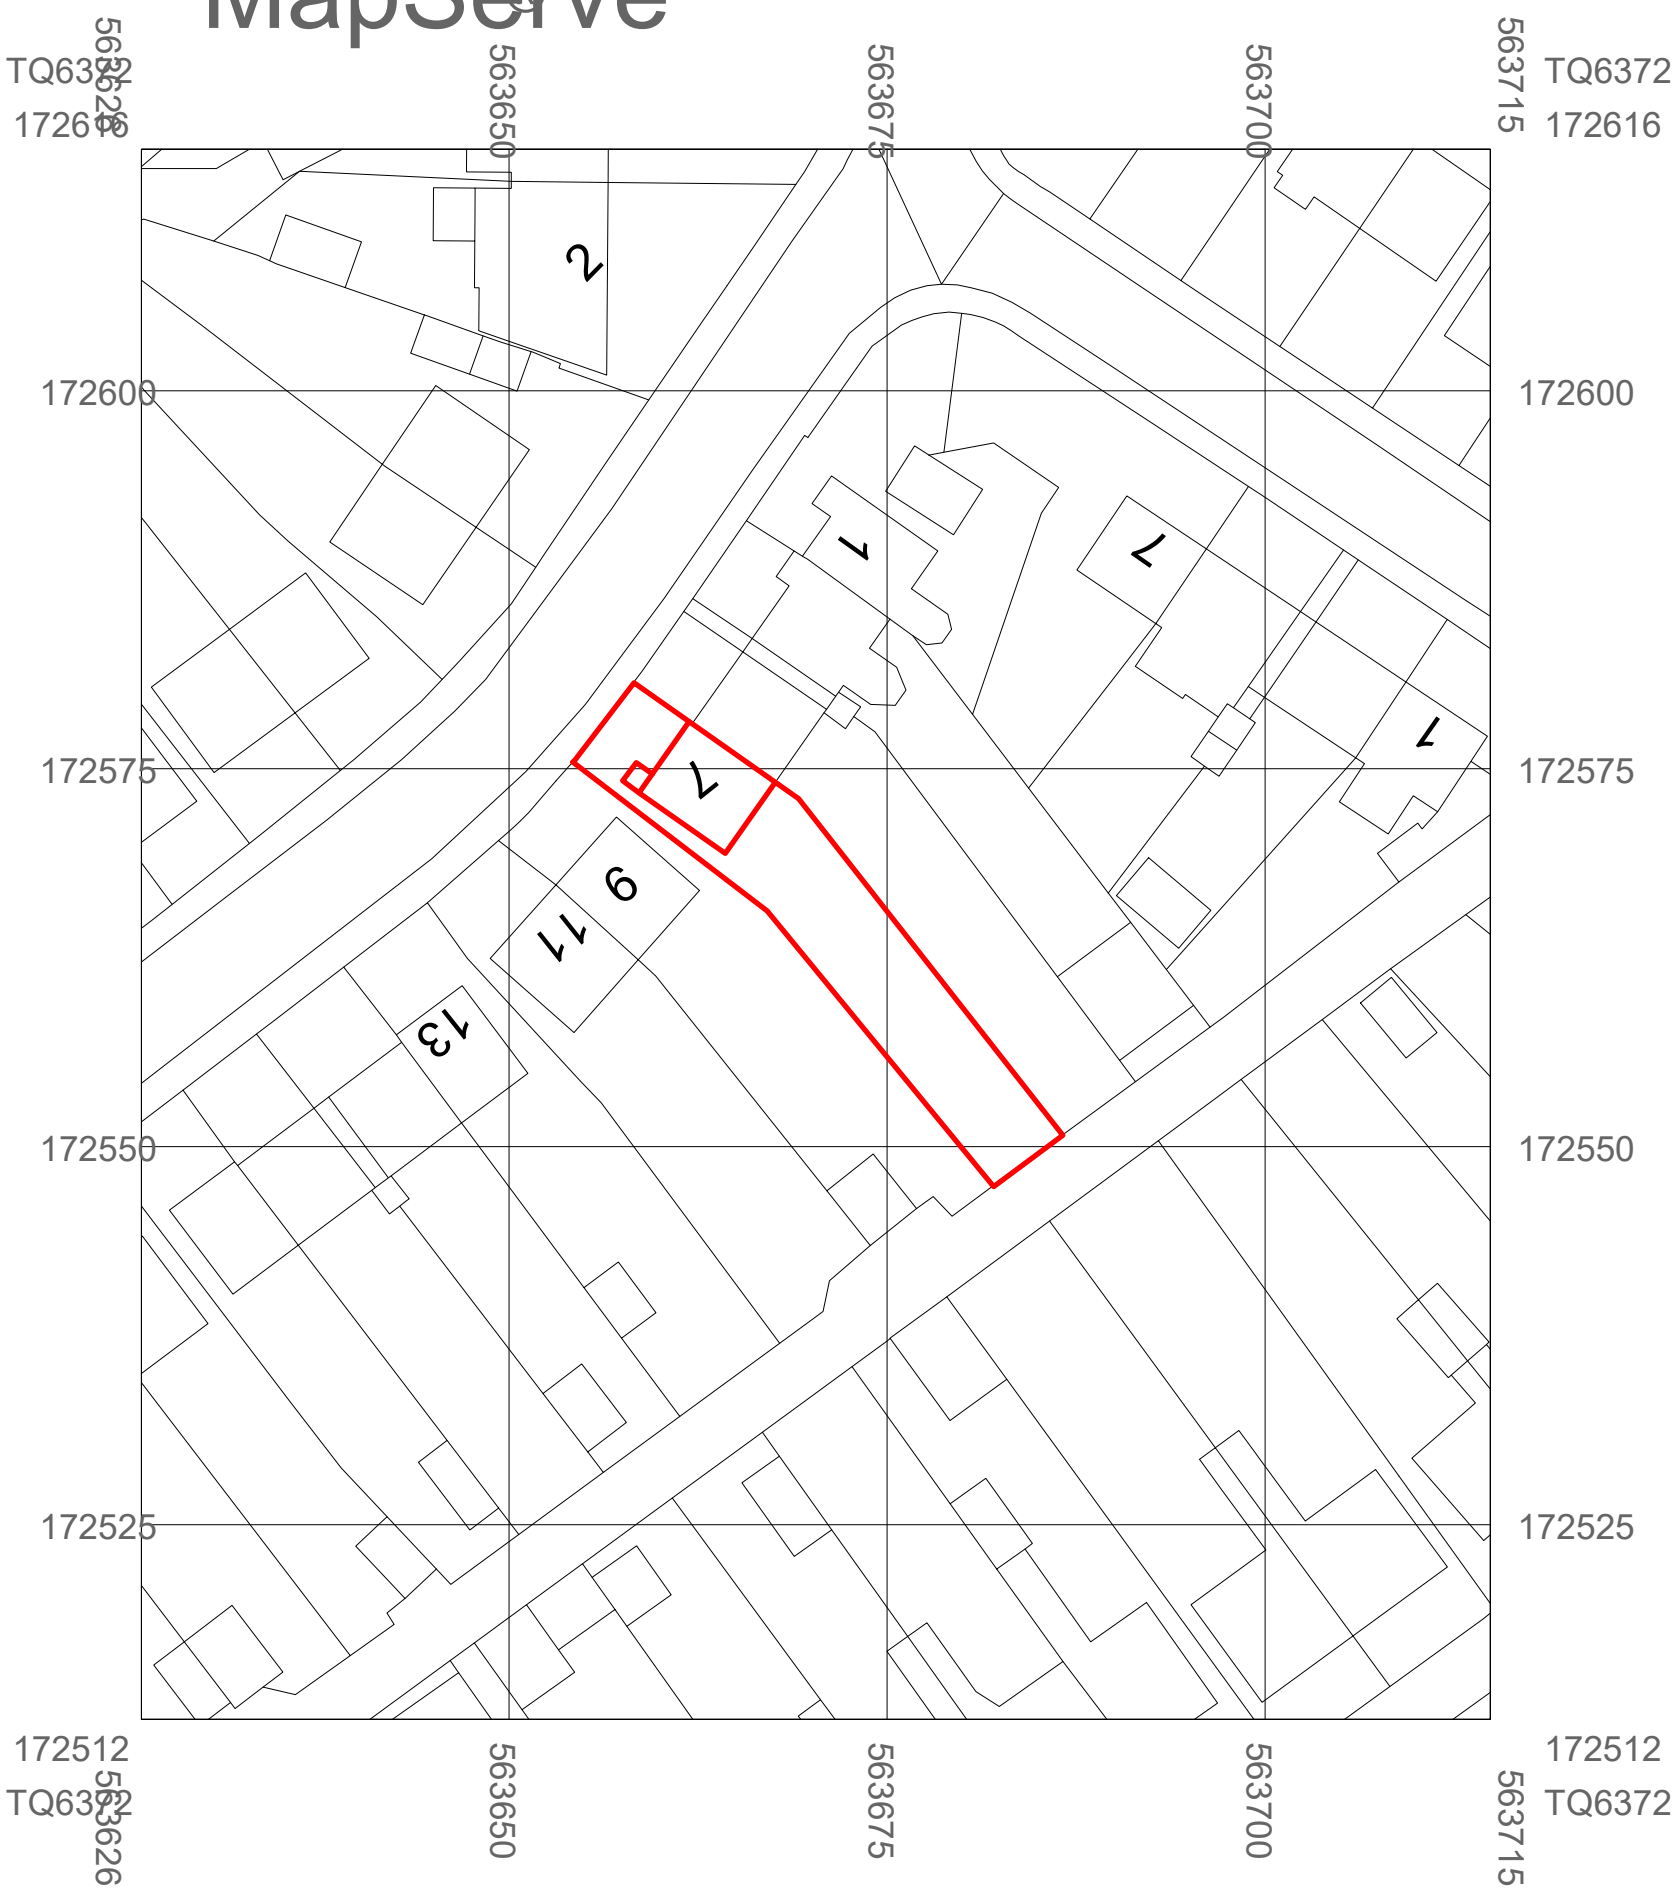

Existing Site Plan

1 : 500

 

7 Greenhill Rd, Northfleet, Gravesend DA11 7EZ Existing Site Plan	Client Khalid	REF	REV
	Date	Sheet number PL/7GHR/SD/104	Scale (@ A3) 1:500
	Drawn MMK	Sanaa Designs	
	Checked by TK	18 Grenadier Close Rainham, Kent ME8 8NQ Email - sanaadesigns@gmail.com Mobile - 07583 437	