


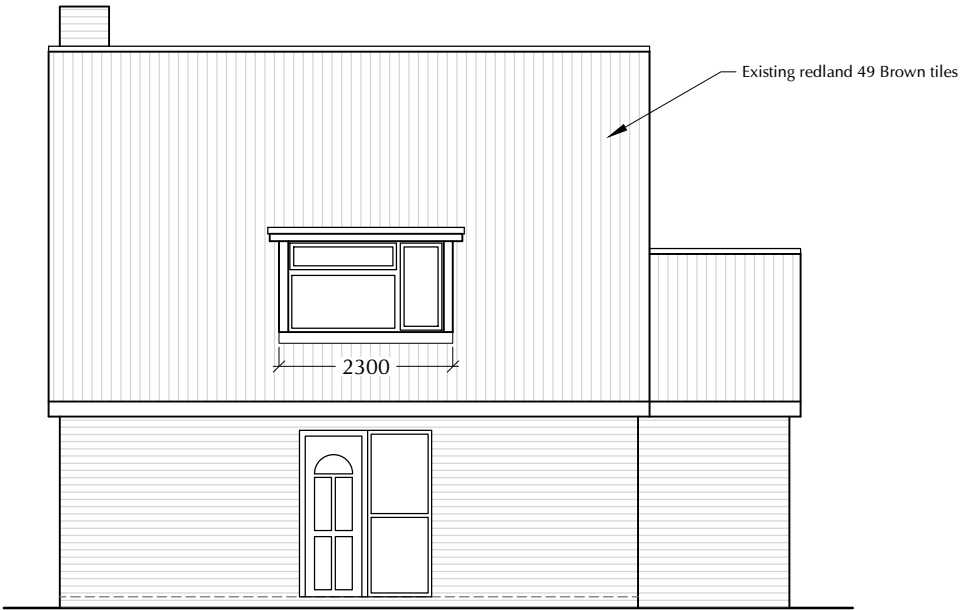


Existing Front Elevation
Scale 1:100



Existing South-East Elevation
Scale 1:100



Existing Rear Elevation
Scale 1:100

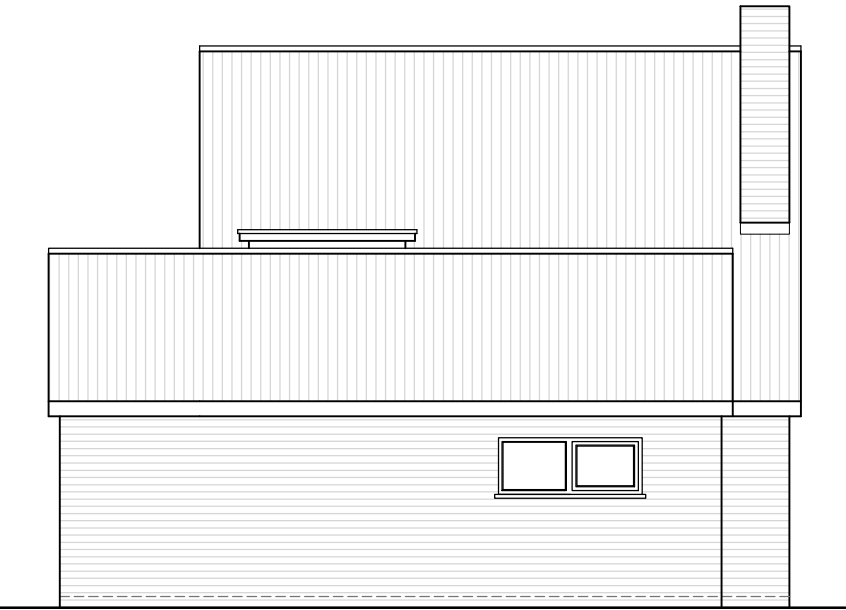

Existing North-West Elevation
Scale 1:100

02	002 Existing Elevations	1:100	01m05m10m
----	-------------------------	-------	-----------

NOTES

Legal Info
1. ©RDA Consultant Architects. Drawing not for construction. Do not scale from this drawing in either paper or digital form. Use written dimensions only. All dimensions are given in millimeters unless otherwise stated.
2. All survey information by others. Check all dimensions on site. Site boundaries to be confirmed by client solicitors with reference to title deeds.
3. This drawing is intended for use by the commissioning client only. RDA do not assume any liability to any third party for the information herein.

REVISIONS			EJD
A	05/09/23	North-East Elevation included	

JOB TITLE			
1 Cheyne Walk, Meopham Gravesend, DA13 0PF			
DWG TITLE			
Existing Elevations			
DATE	BY	CHECKED BY	A3
05/09/23	EJD	RND	
DWG NO.		REV.	STATUS
M105 02 002			Planning