



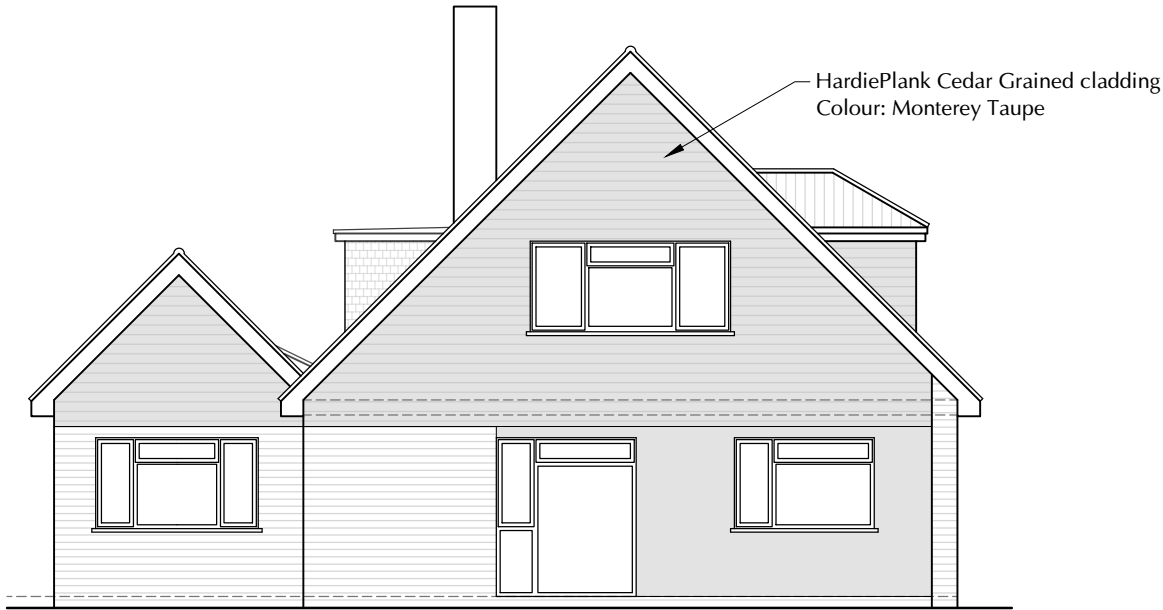


Proposed Front Elevation
Scale 1:100



Proposed South-East Elevation
Scale 1:100

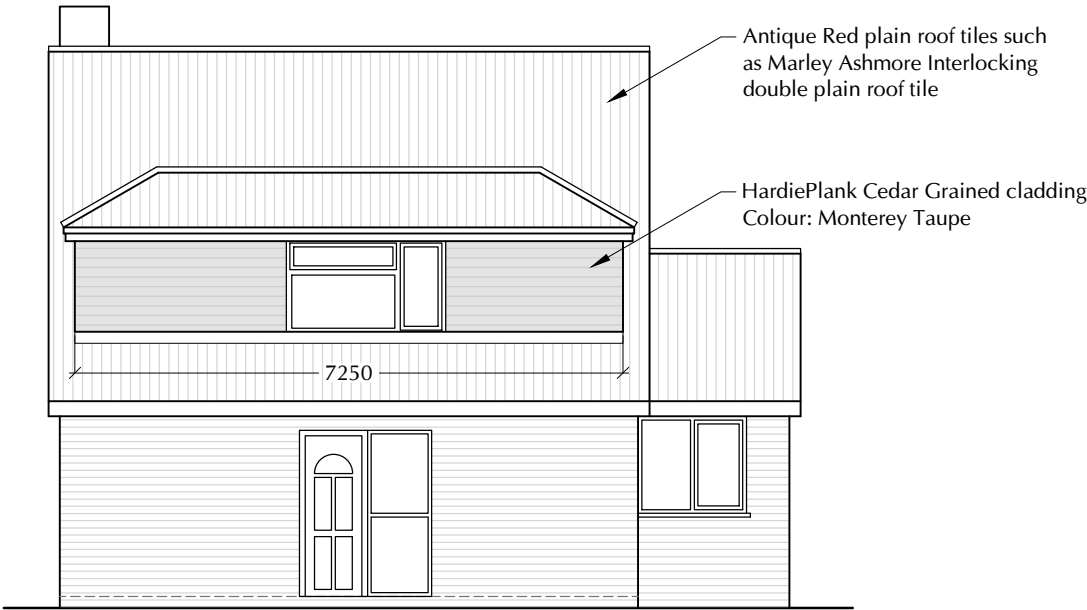

Proposed Rear Elevation
Scale 1:100

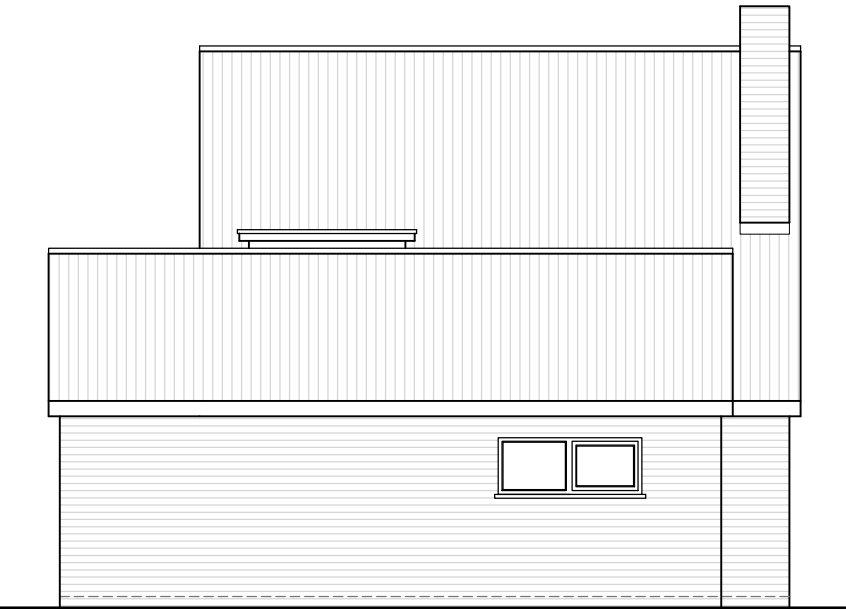

Proposed North-West Elevation
Scale 1:100

NOTES

Legal Info

1. ©RDA Consultant Architects. Drawing not for construction. Do not scale from this drawing in either paper or digital form. Use written dimensions only. All dimensions are given in millimeters unless otherwise stated.

2. All survey information by others. Check all dimensions on site. Site boundaries to be confirmed by client solicitors with reference to title deeds.

3. This drawing is intended for use by the commissioning client only. RDA do not assume any liability to any third party for the information herein.



Proposal will look similar to No. 10 Cheyne Walk (See image above)

REVISIONS		EJD
A	05/09/23	
North-East Elevation included		
		JOB TITLE
		1 Cheyne Walk, Meopham Gravesend, DA13 0PF
		DWG TITLE
		Proposed Elevations
		</