



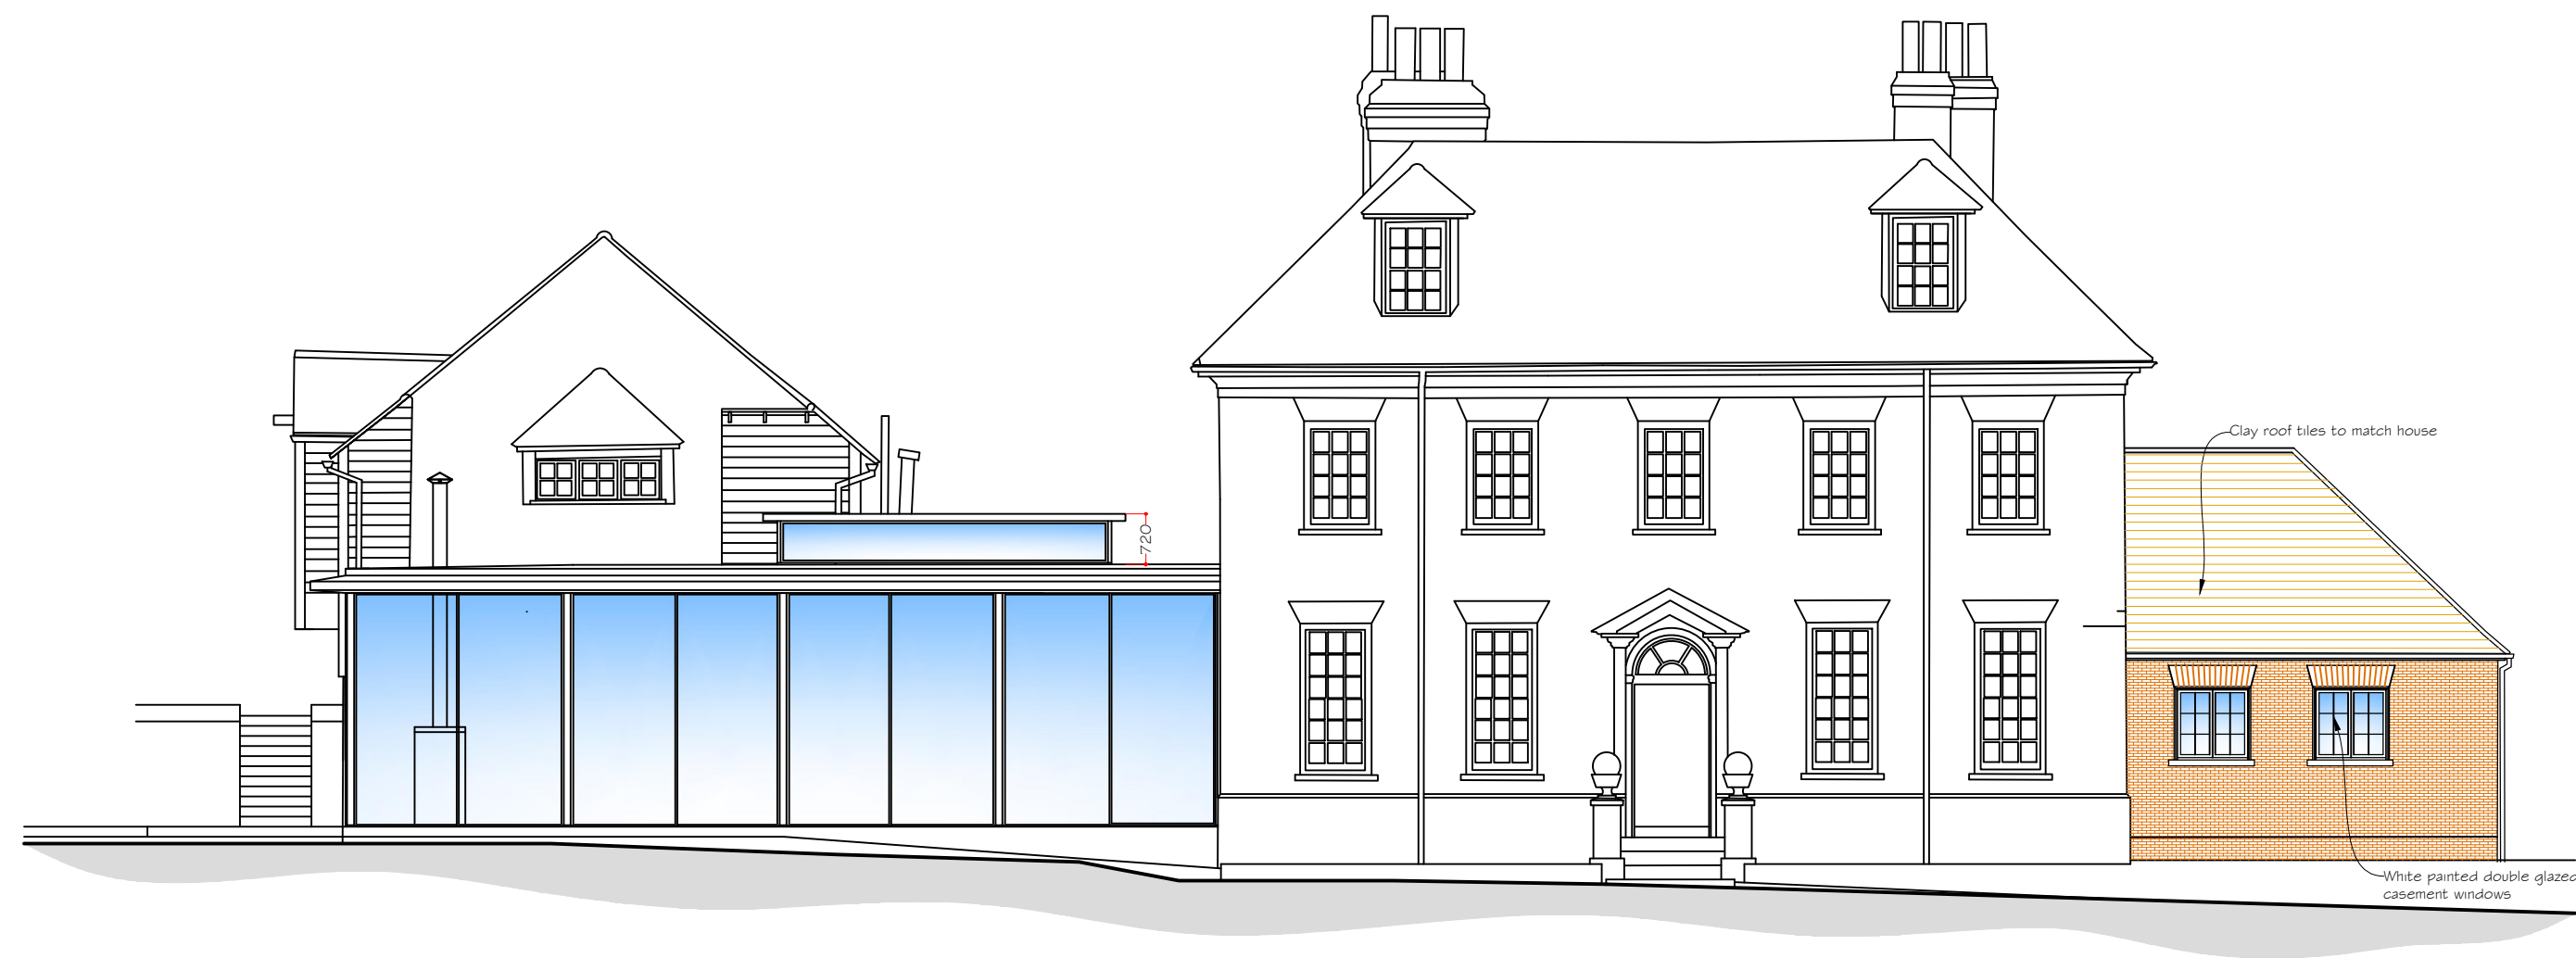


Front Elevation
Scale 1:100




Side Elevation

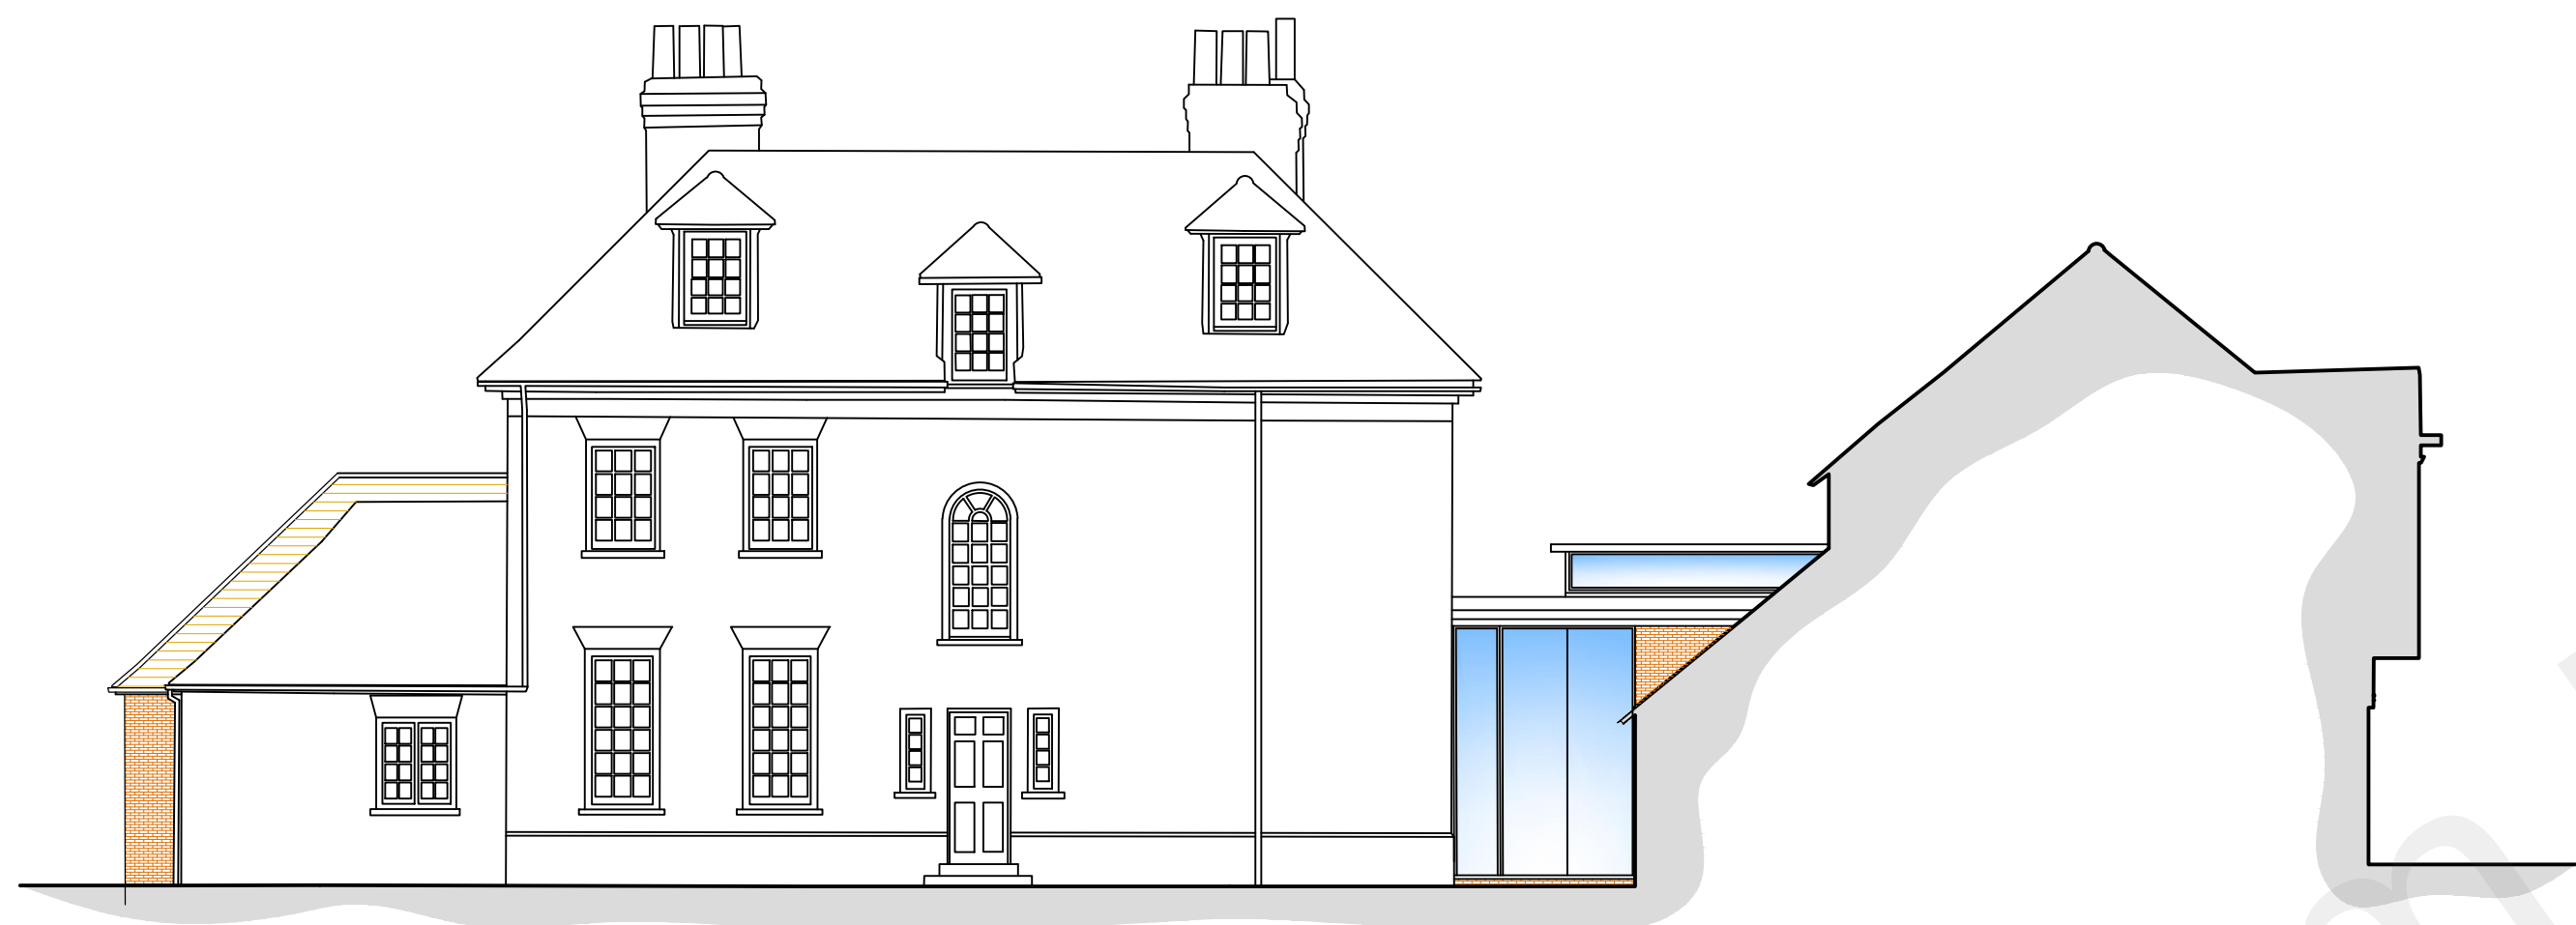


Rear Elevation
Scale 1:100

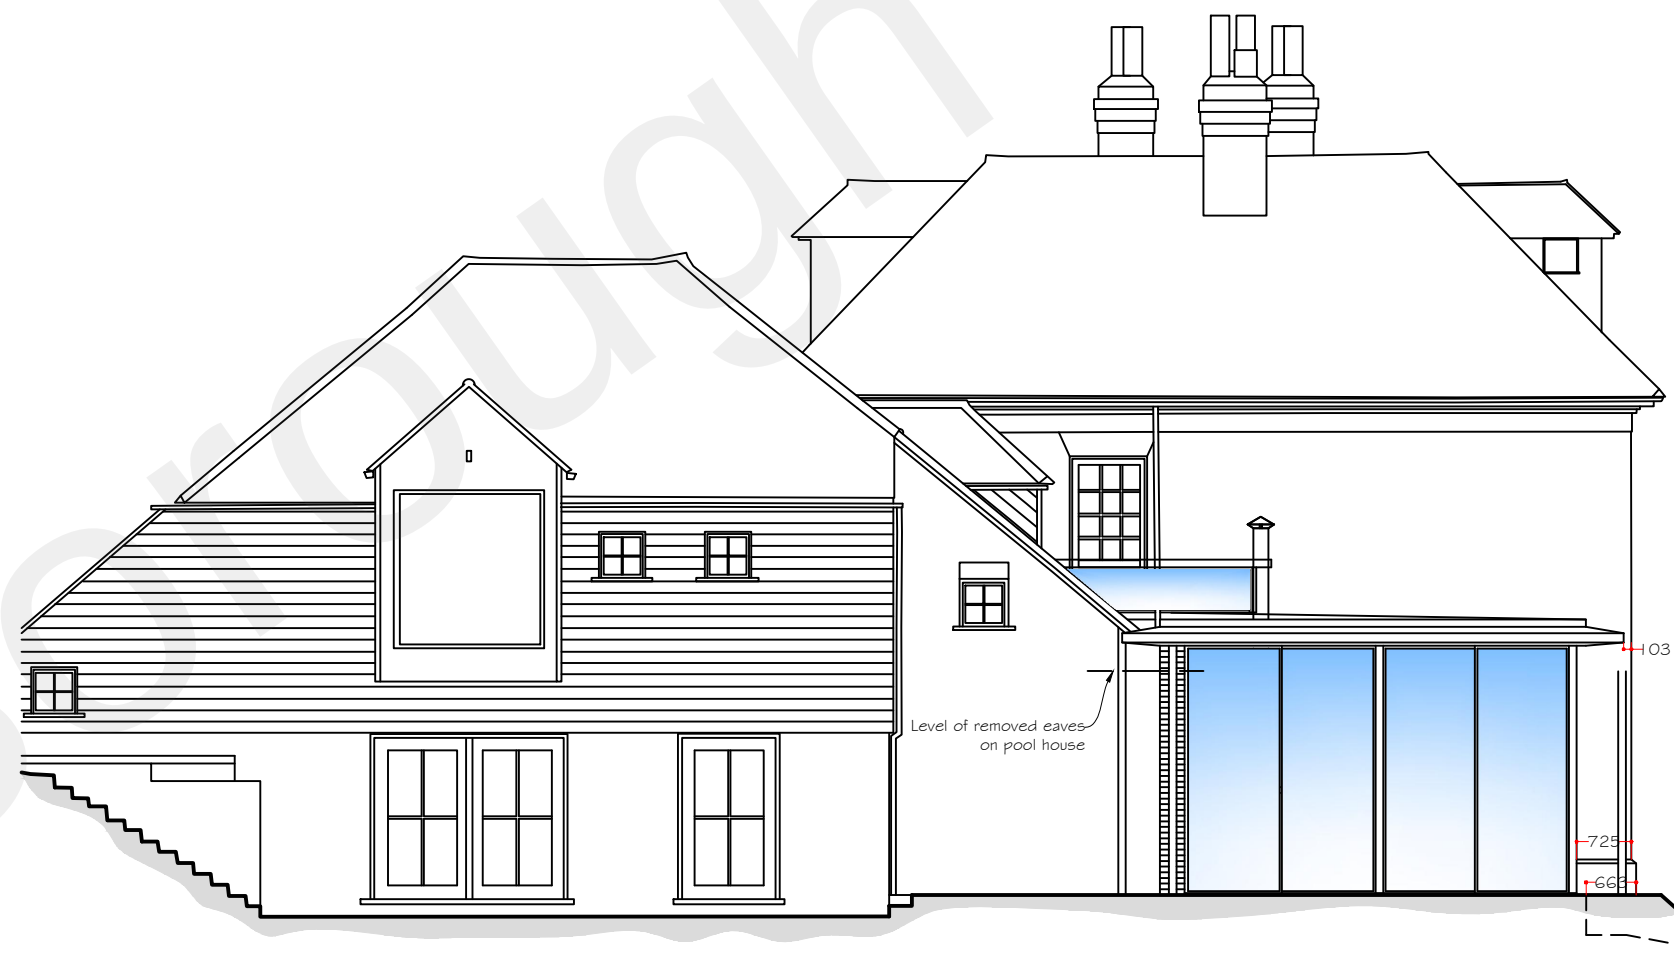


Side Elevation

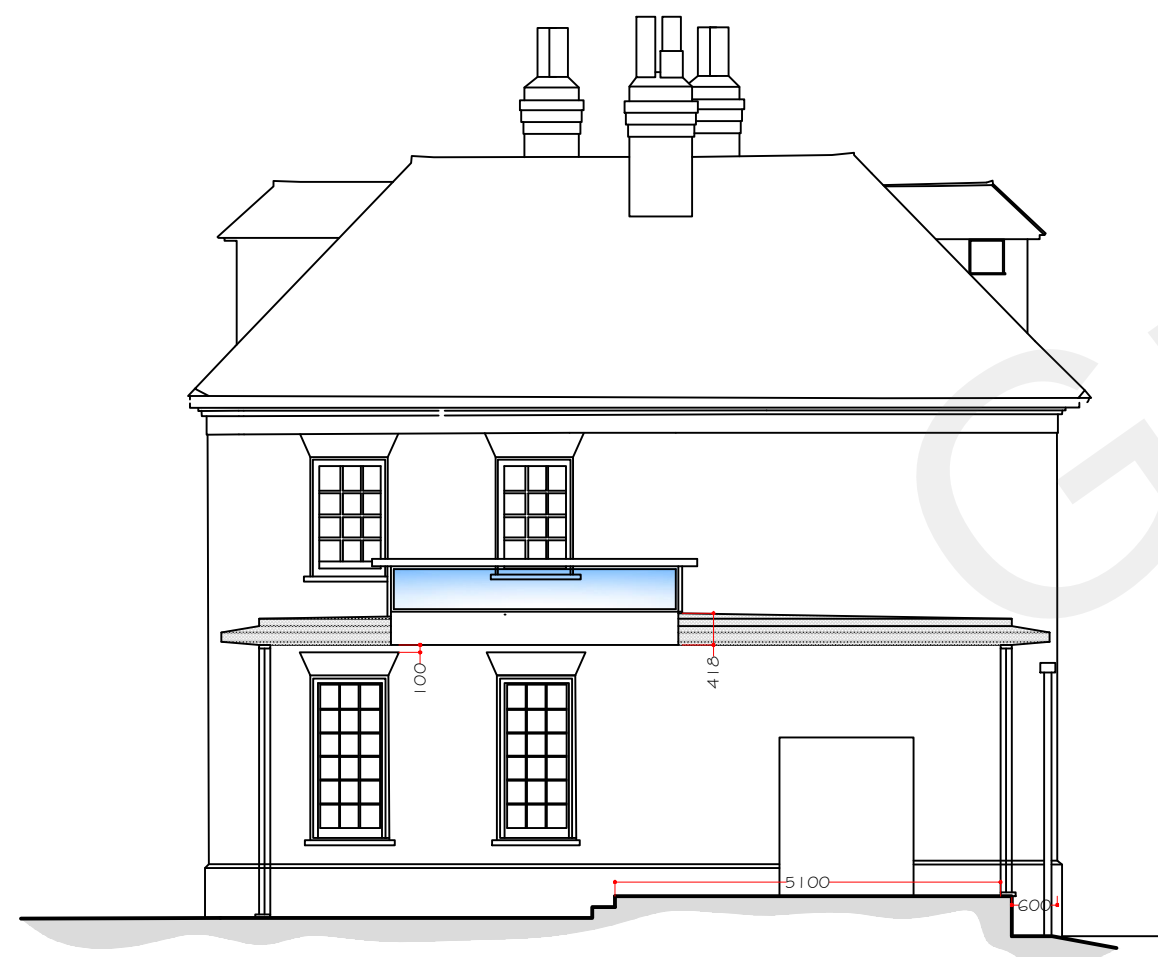


Side Elevation/section

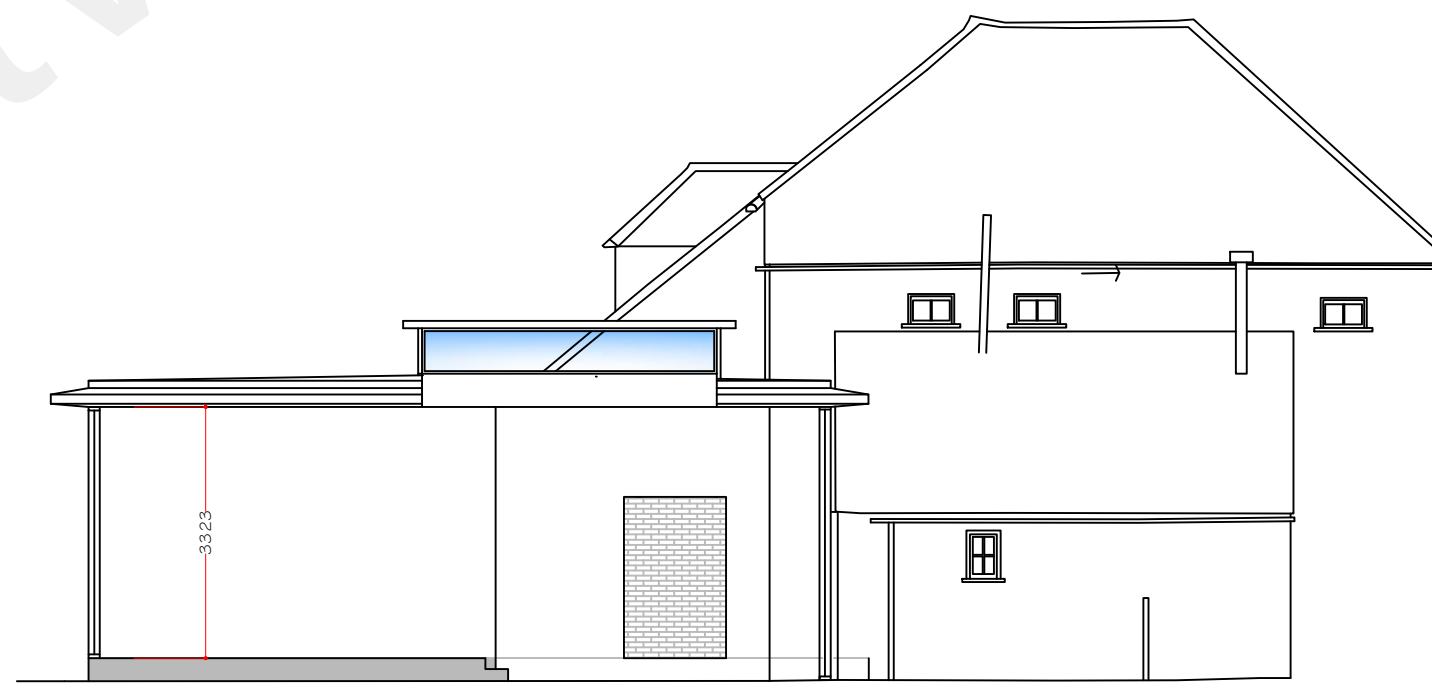

Section A-A

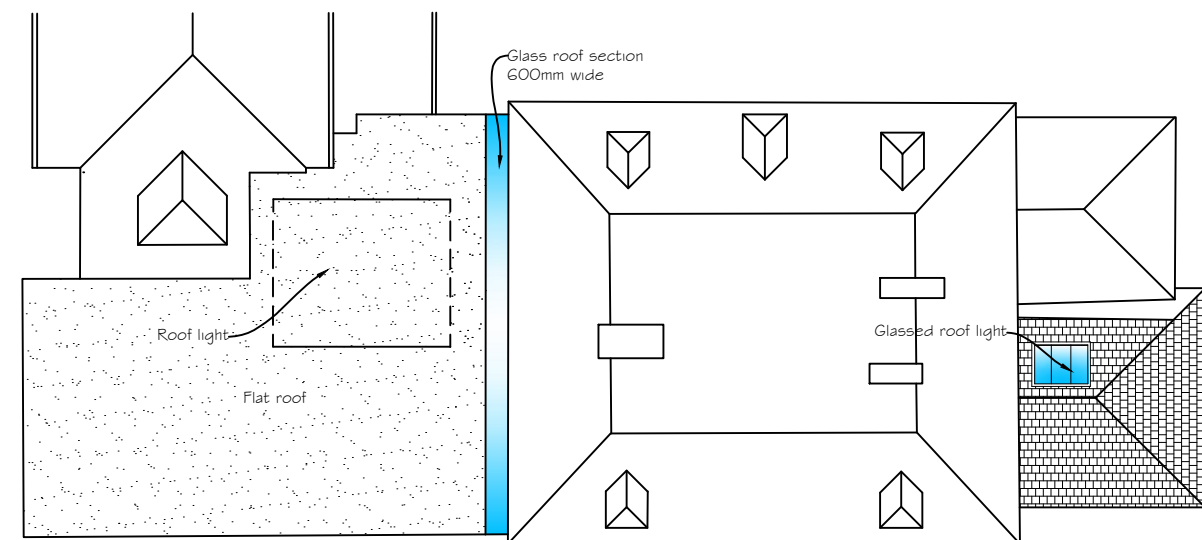

Proposed roof Plan
Scale 1:200

 

Rev E-Glass roof section added.
Rev D-Roof light moved.
Rev C-Steps added to elevation & section.
Rev B-Roof plan added.
Rev A-General amended scheme.
31 May 2022
11 May 2022
10 May 2022
14 March 2022
17 January 2022

Synergy
Planning & Property Consultants Ltd
Suite 6 Laser Quay
Marine City Gate
Rochester
Kent ME2 4HU

Client
Mr D South

Address
The Old Parsonage, Shorne

Drawing title
Proposed elevations

Scale
1:100 at A1

Date
December 2020

Drawing No
20/308/04

E