




REAR


FRONT




SIDE

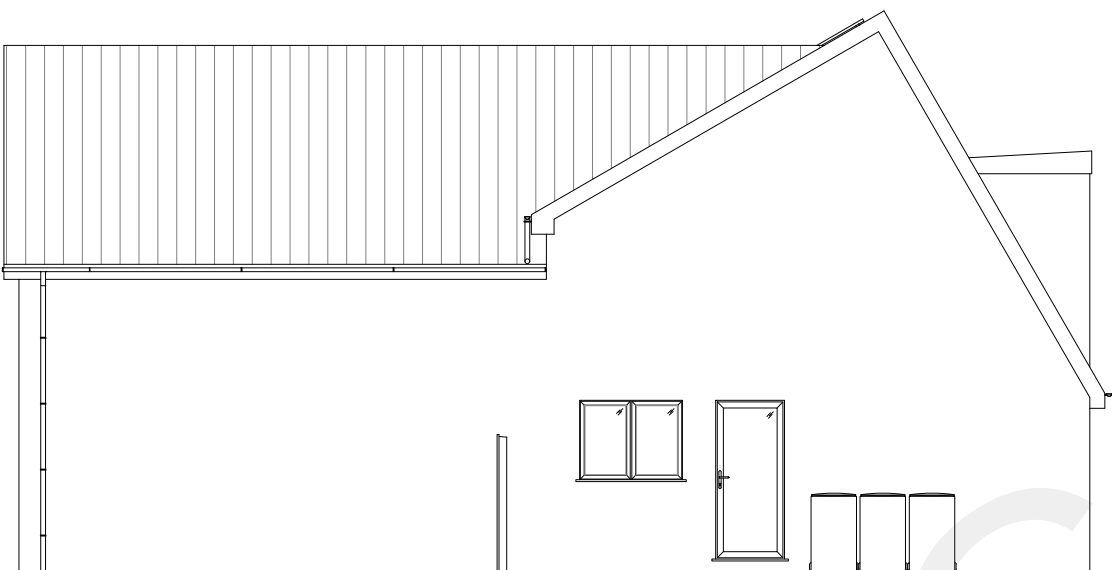


SIDE

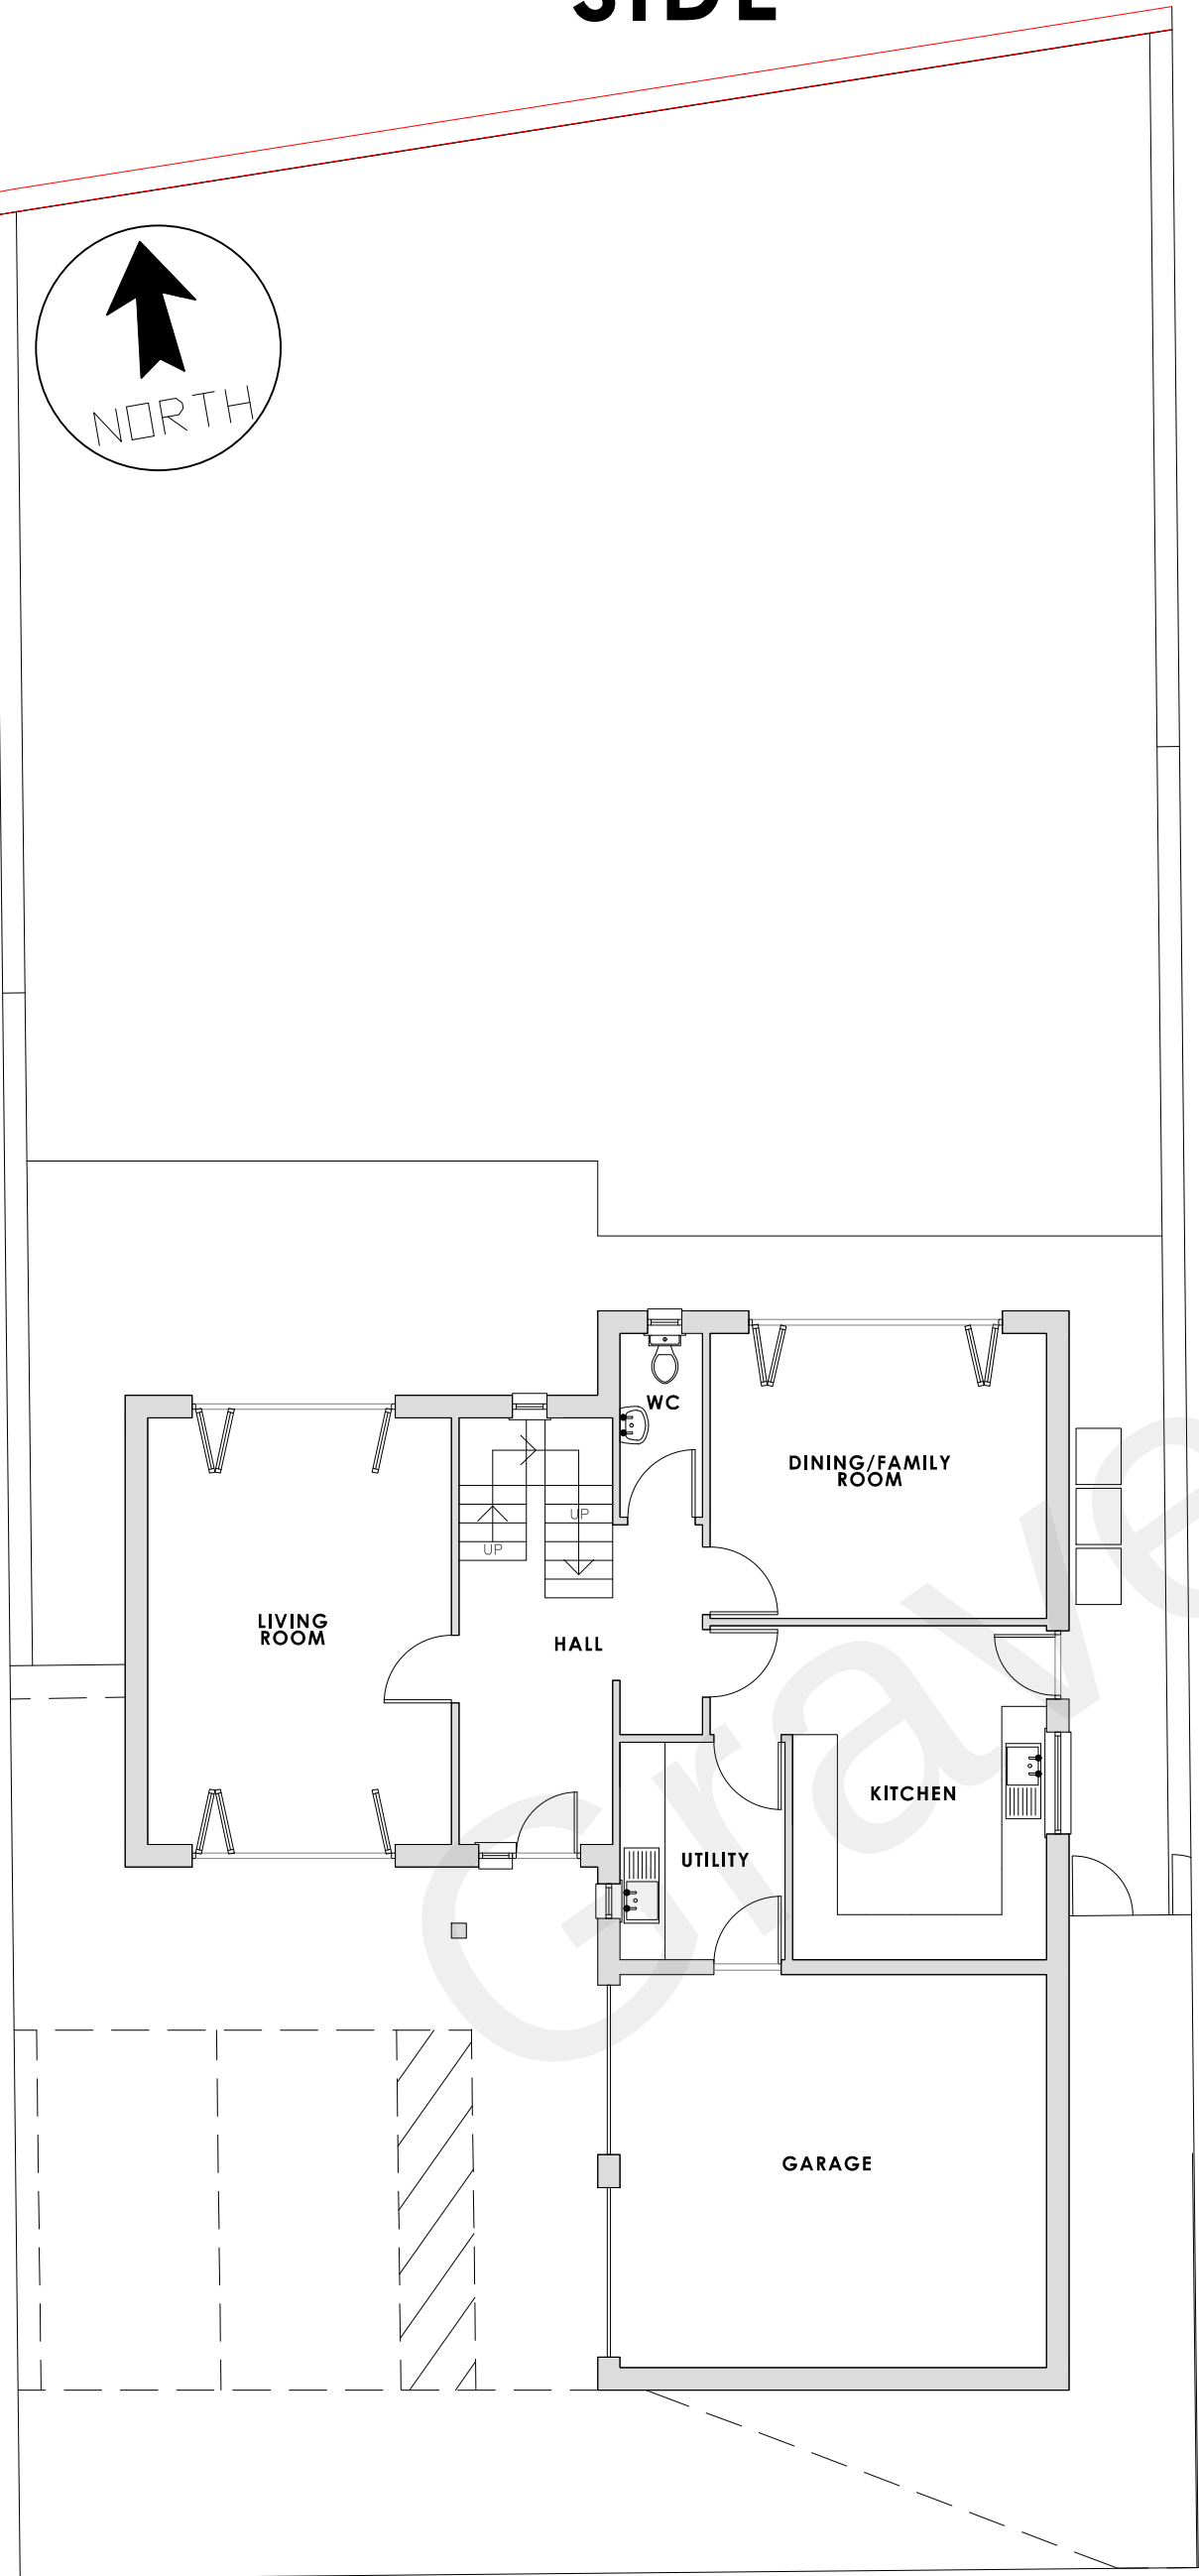


GROUND

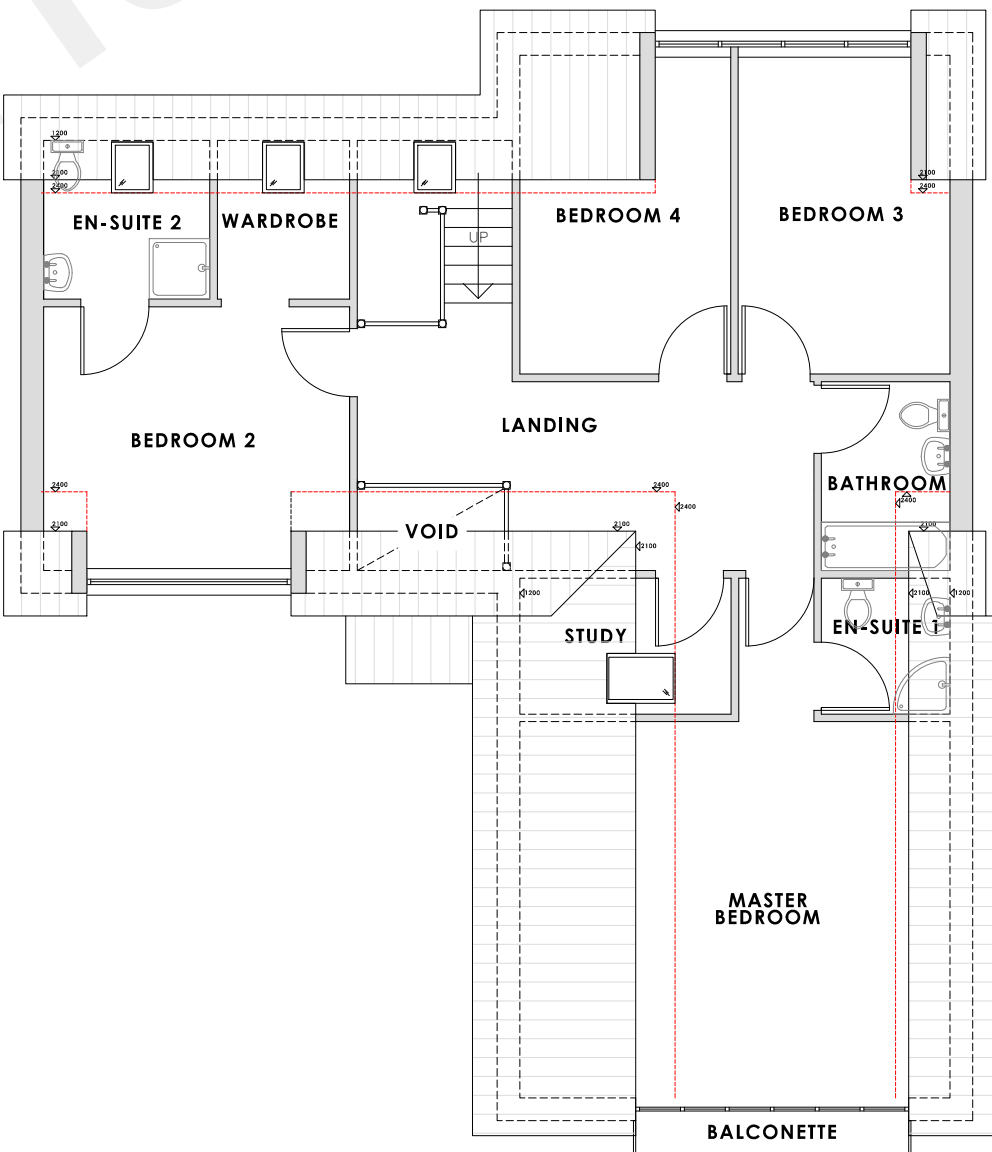


FIRST

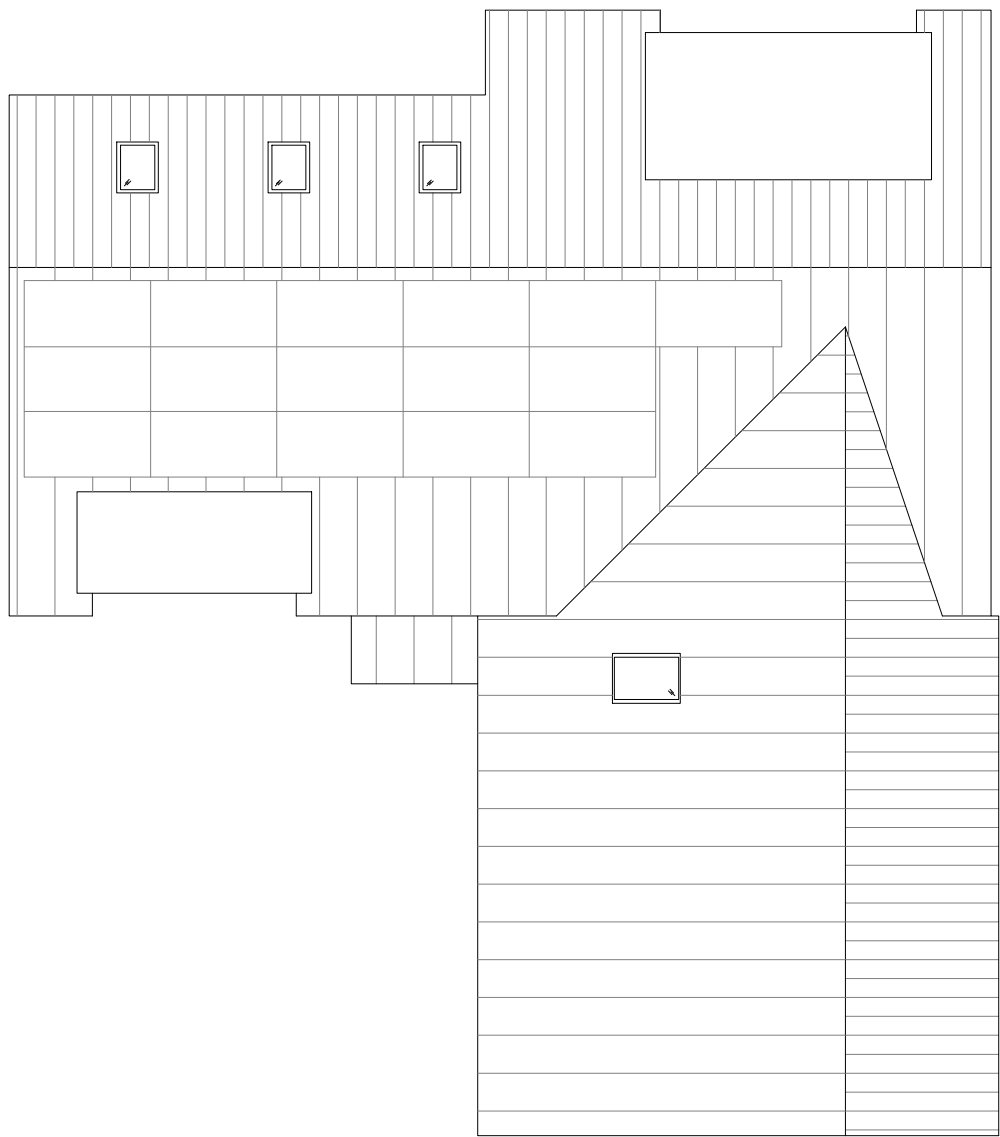

ROOF

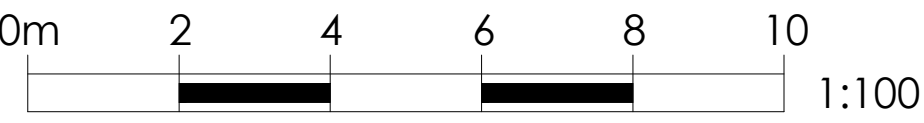

DISCLAIMER:
THE INFORMATION PRESENTED IN THIS DOCUMENT IS FOR INFORMATIONAL PURPOSES ONLY
AND MAY CONTAIN TECHNICAL INACCURACIES, OMISSIONS AND TYPOGRAPHICAL ERRORS.
THE INFORMATION CONTAINED IS SUBJECT TO CHANGE WHICH MAY BE RENDERED INACCURATE
FOR MANY REASONS AND MAKES NO REPRESENTATIONS OR WARRANTIES WITH RESPECT TO
THE CONTENTS AND ASSUMES NO RESPONSIBILITY FOR ANY INACCURACIES.
ALL DETAILS AND DIMENSIONS ARE TO BE CHECKED ON SITE BY DEVELOPER PRIOR TO
CONSTRUCTION.
DO NOT SCALE FROM THIS DRAWING.

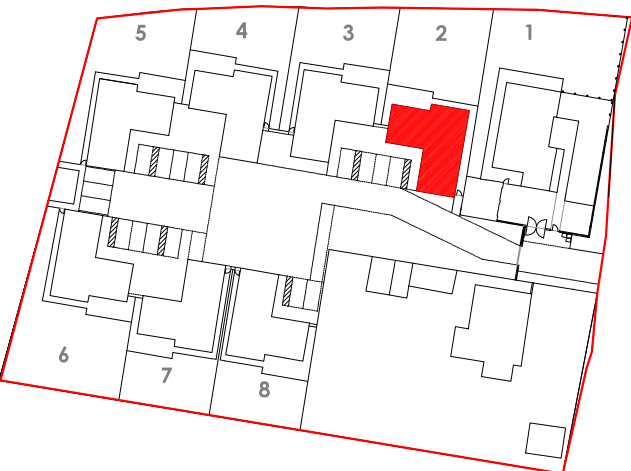

KEY PLAN

GROUND FLOOR ROOM SIZE

LIVING ROOM	4.1m x 5.7m
GARAGE	5.7m x 5.2m
UTILITY	2.2m x 2.9m
W.C.	1.1m x 2.5m
KITCHEN	3.4m x 4.3m
DINING/FAMILY ROOM	4.5m x 3.8m

FIRST FLOOR ROOM SIZE

MASTER BEDROOM	5.7m x 5.0m
EN-SUITE 1	1.7m x 1.8m
STUDY	2.8m x 1.8m
BEDROOM 2	4.1m x 3.5m
EN-SUITE 2	2.2m x 2.1m
WARDROBE	1.8m x 2.1m
BEDROOM 3	2.8m x 4.2m
BEDROOM 4	2.8m x 4.2m
BATHROOM	1.7m x 2.5m

HCD 16

A1

REV	DATE	DESCRIPTION

GORDON MCQUADE
ARCHITECT

Project:
HOUSING DEVELOPMENT AT HOLLY COTTAGE
WROTHAM ROAD
MEOPHAM, KENT
DA13 0AH

Title:
PROPOSED GROUND, FIRST & ROOF
FLOOR PLANS

Date:	05.05.2021	Drawn :	AS
Scale :	1:100 @ A1	Checked :	GS
DWG No :	HCD	Rev :	A

THE COPYRIGHT AND ALL OTHER RIGHTS IN AND RELATING TO THIS PUBLICATION
BELONG TO AND ARE THE SOLE PROPERTY OF GORDON MCQUADE ARCHITECT LIMITED.
ALL RIGHTS ARE RESERVED. NEITHER THE WHOLE NOR ANY PART OF THIS
PUBLICATION MAY BE REPRODUCED OR TRANSMITTED IN ANY FORM OR BY ANY
ELECTRONIC OR MECHANICAL MEANS INCLUDING PHOTOCOPYING AND RECORDING
OR FROM ANY RETRIEVAL SYSTEM WITHOUT THE PRIOR WRITTEN LICENCE FROM THE OWNER
© 2011 GORDON MCQUADE ARCHITECT LIMITED