



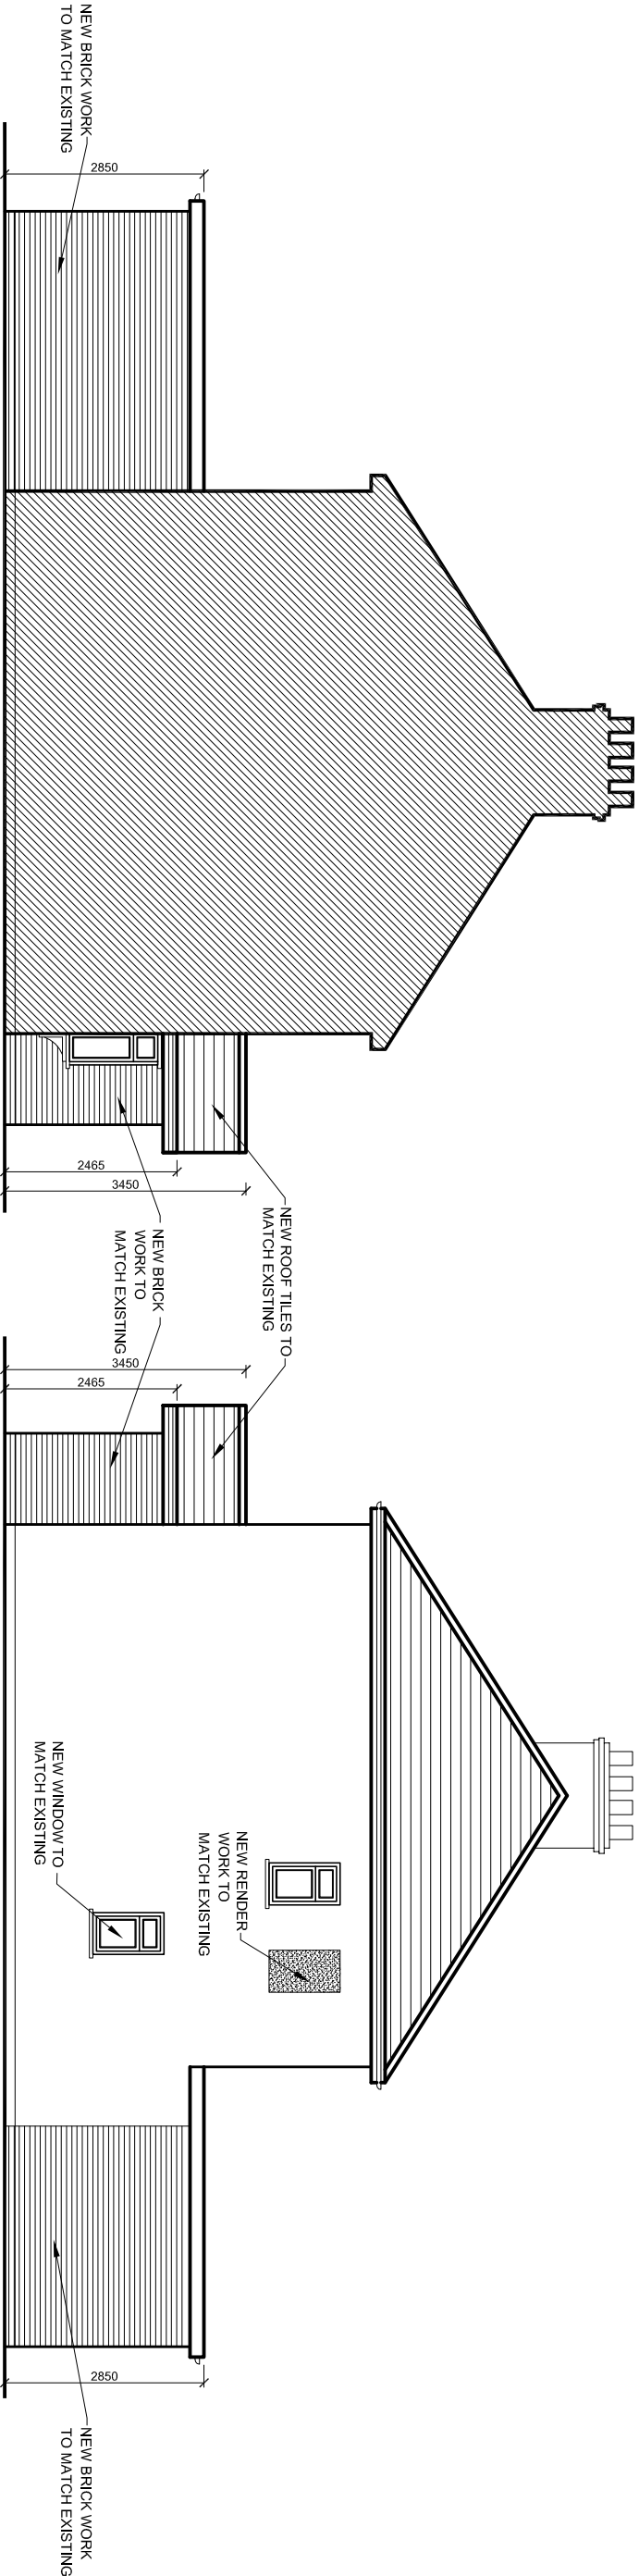

PROPOSED SIDE ELEVATION

PROPOSED SIDE ELEVATION

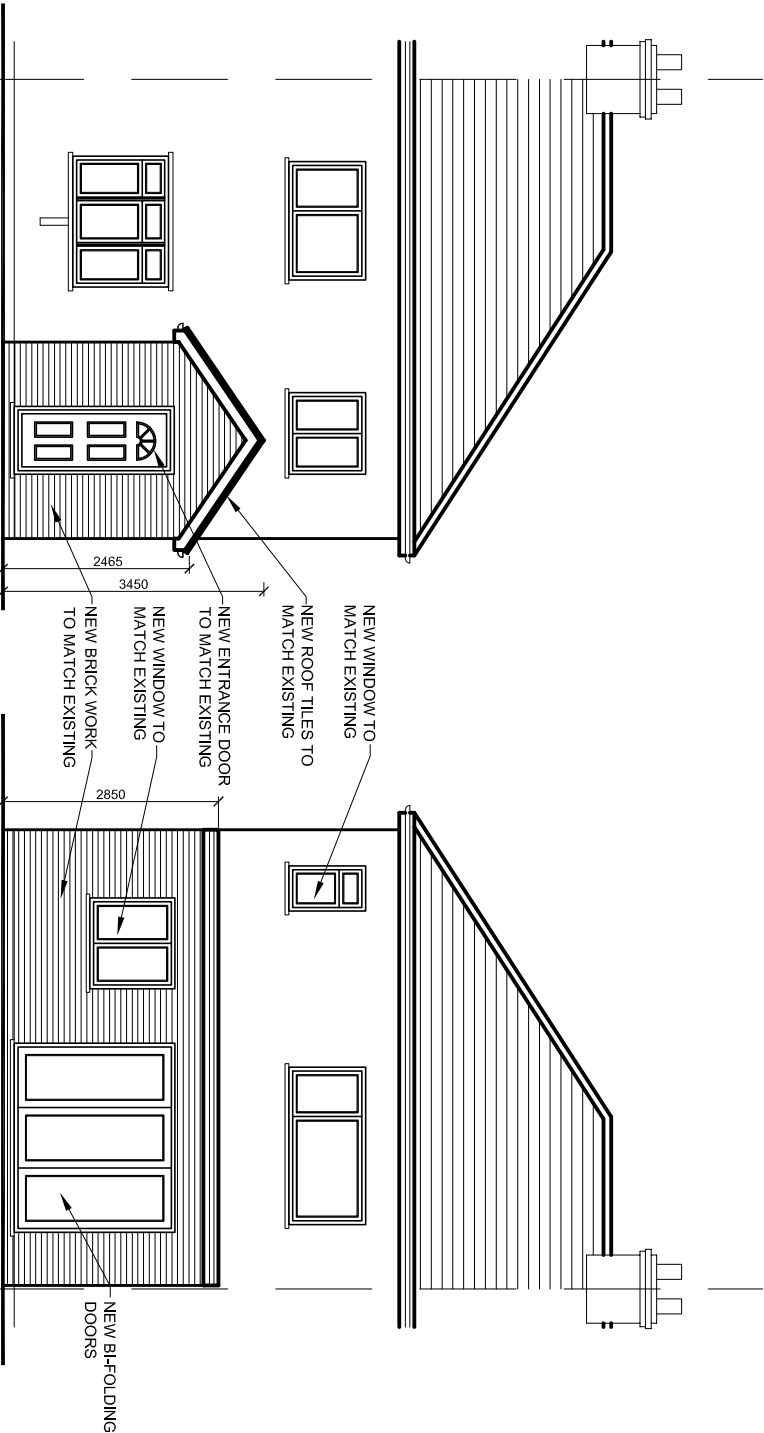

PROPOSED FRONT ELEVATION

PROPOSED REAR ELEVATION

rev.	description		date	chkd.
	Design And Plan CONSULTANTS 40 Snelling avenue Gravesand 93 Colmandene Crescent, Orpington, Kent BR5 2RA 020 3004 9238 07931 931 035 s.nagpal@dapconsultants.co.uk www.dapconsultants.co.uk			
project : 40 Snelling avenue Gravesand				
drawing title : Proposed Elevations				
drawn: SN		chkd : SS	date: 11.07.2023	
status: Planning		scale: 1:100@A3		
proj no : 2431	drg no: 03	rev no:		