




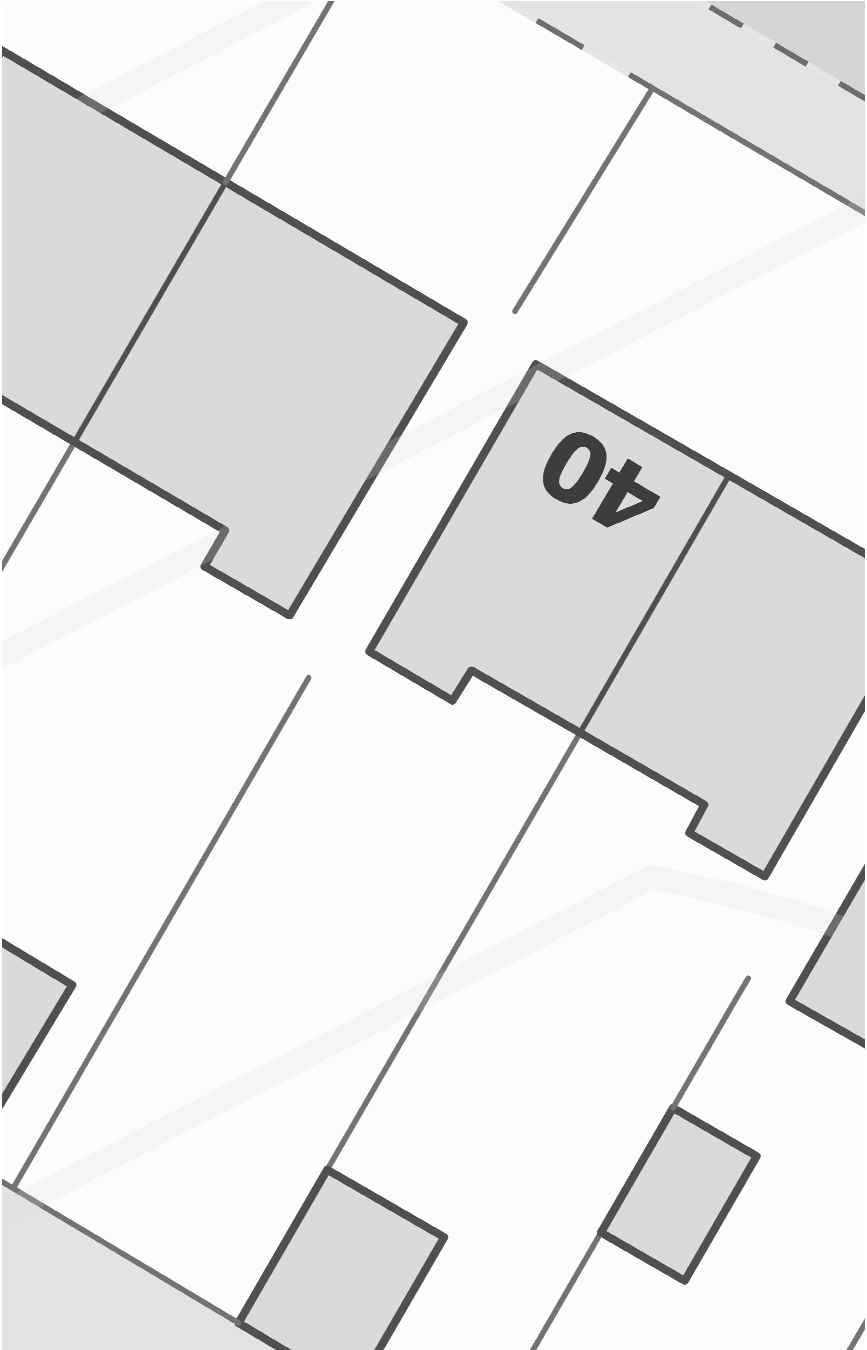



EXISTING BLOCK PLAN - SCALE 1:200

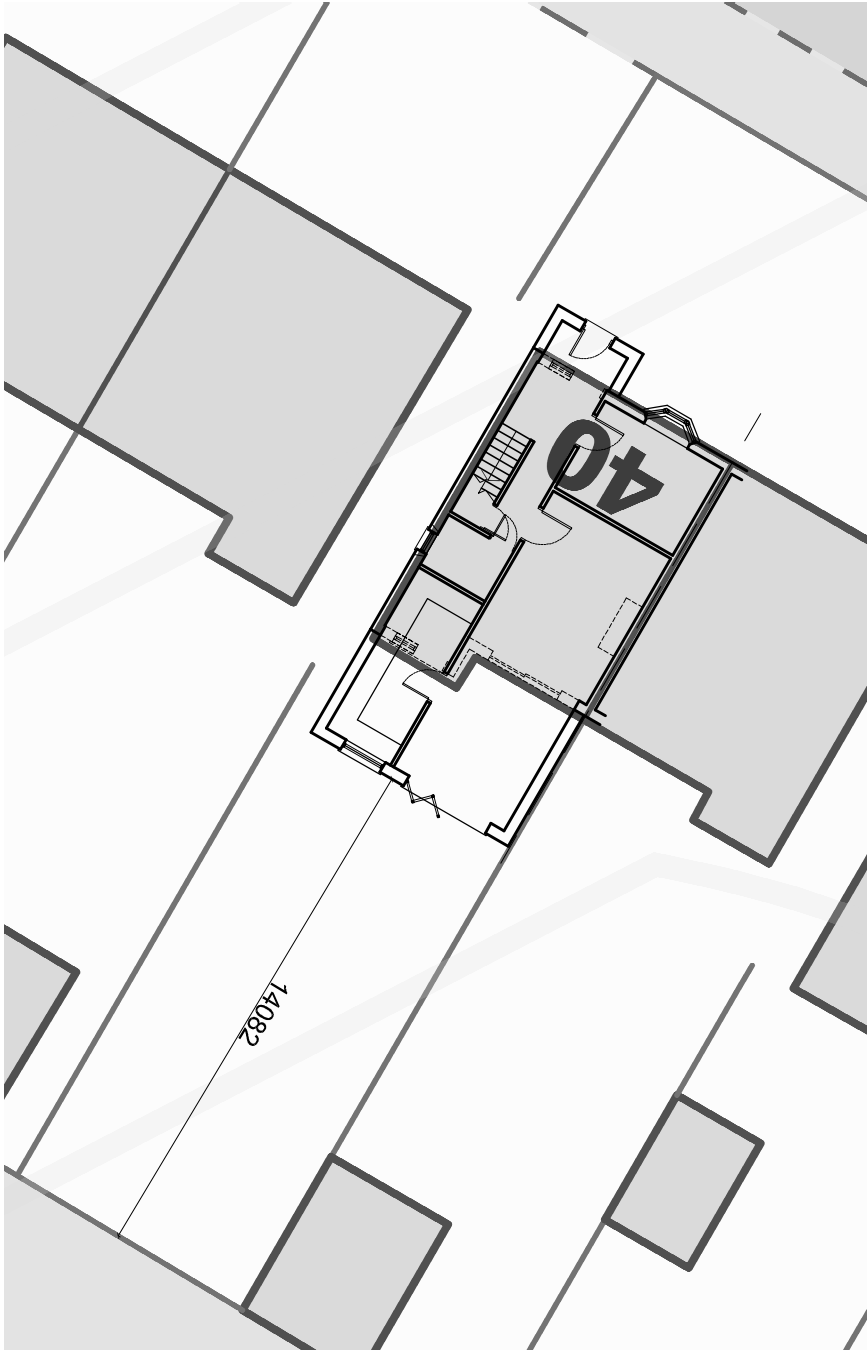


PROPOSED BLOCK PLAN - SCALE 1:200

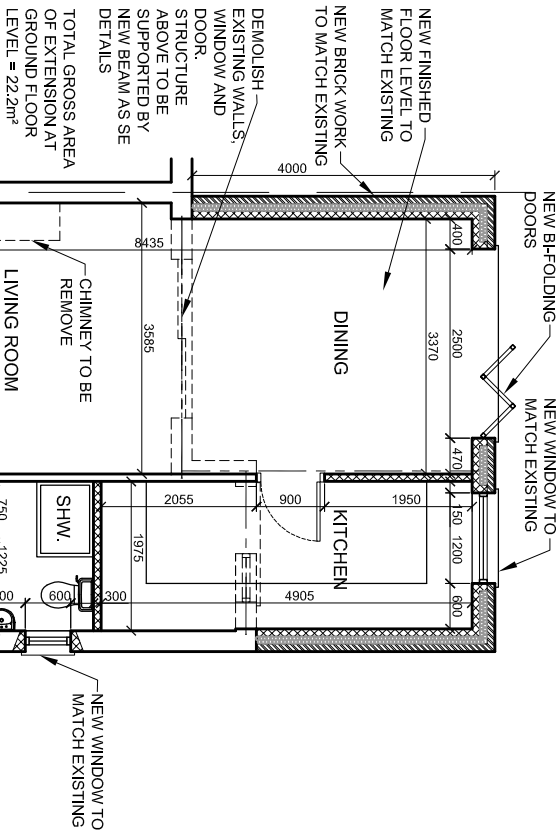

PROPOSED GROUND FLOOR PLAN

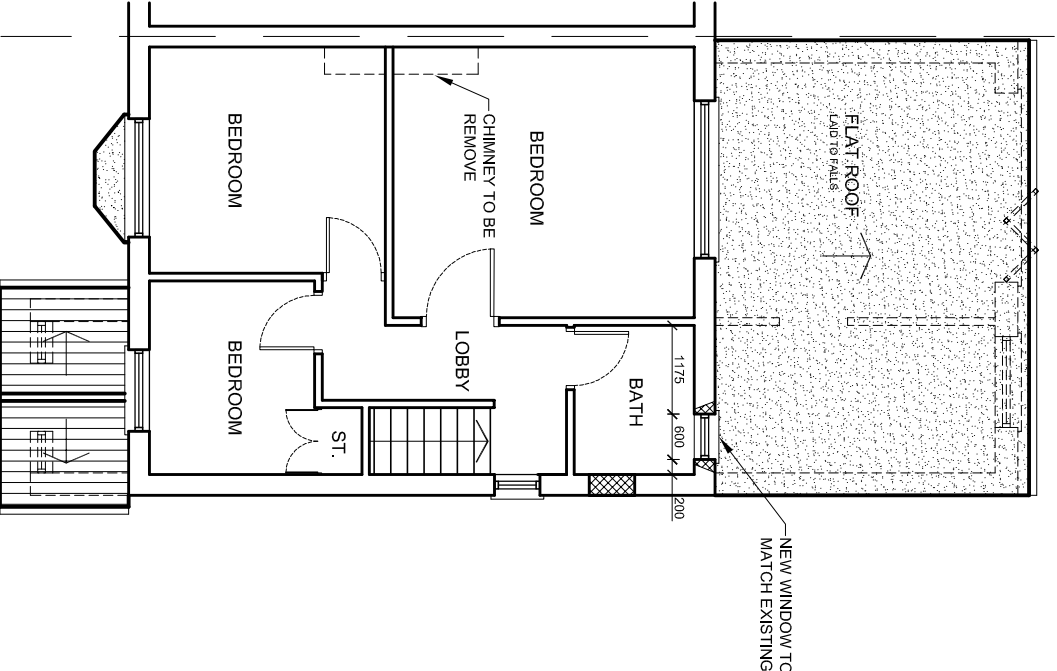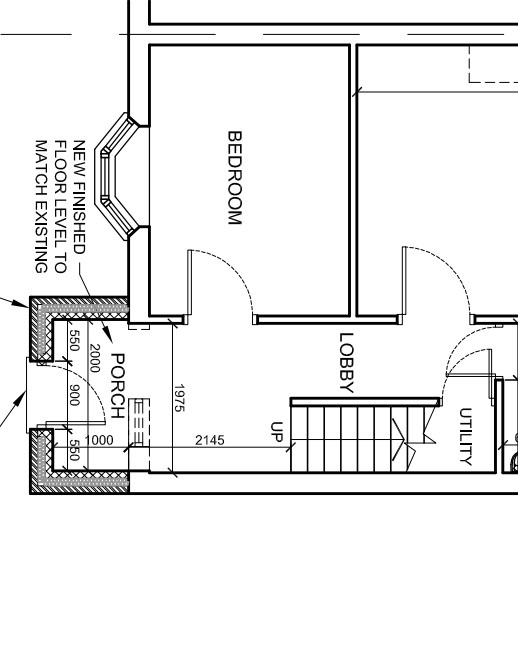

PROPOSED FIRST FLOOR PLAN

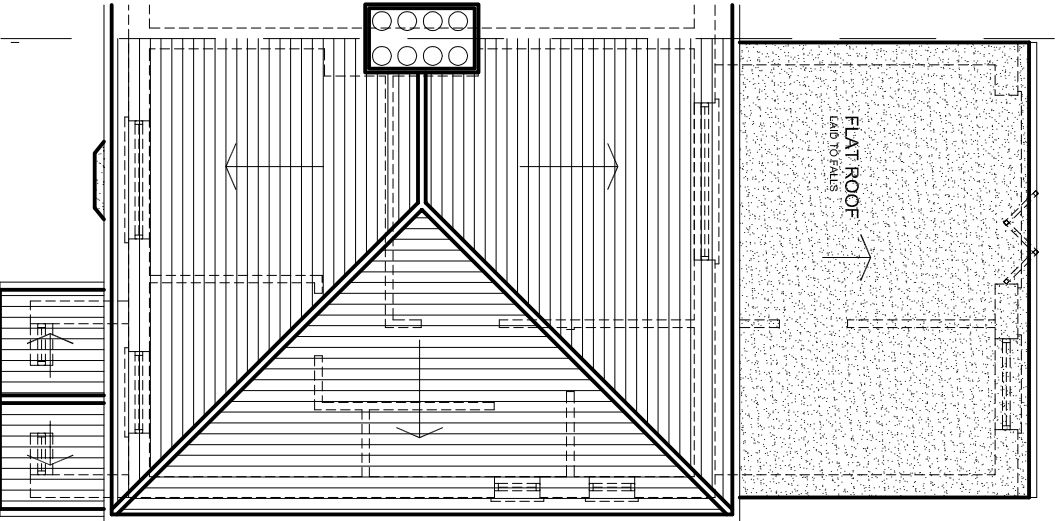

PROPOSED ROOF PLAN

rev.	description		date	chkd.
	Design And Plan CONSULTANTS 93 Colmandene Crescent, Orpington, Kent BR5 2RA 020 3004 9238 07931 931 035 s.nagpal@dapconsultants.co.uk www.dapconsultants.co.uk project : 40 Snelling avenue Gravesand drawing title : Proposed Floor Plans			
drawn: SN		chkd: SS	date: 11.07.2023	
status: Planning		scale: 1:100@A3		
proj no: 2431		drg no: 02	rev no:	