



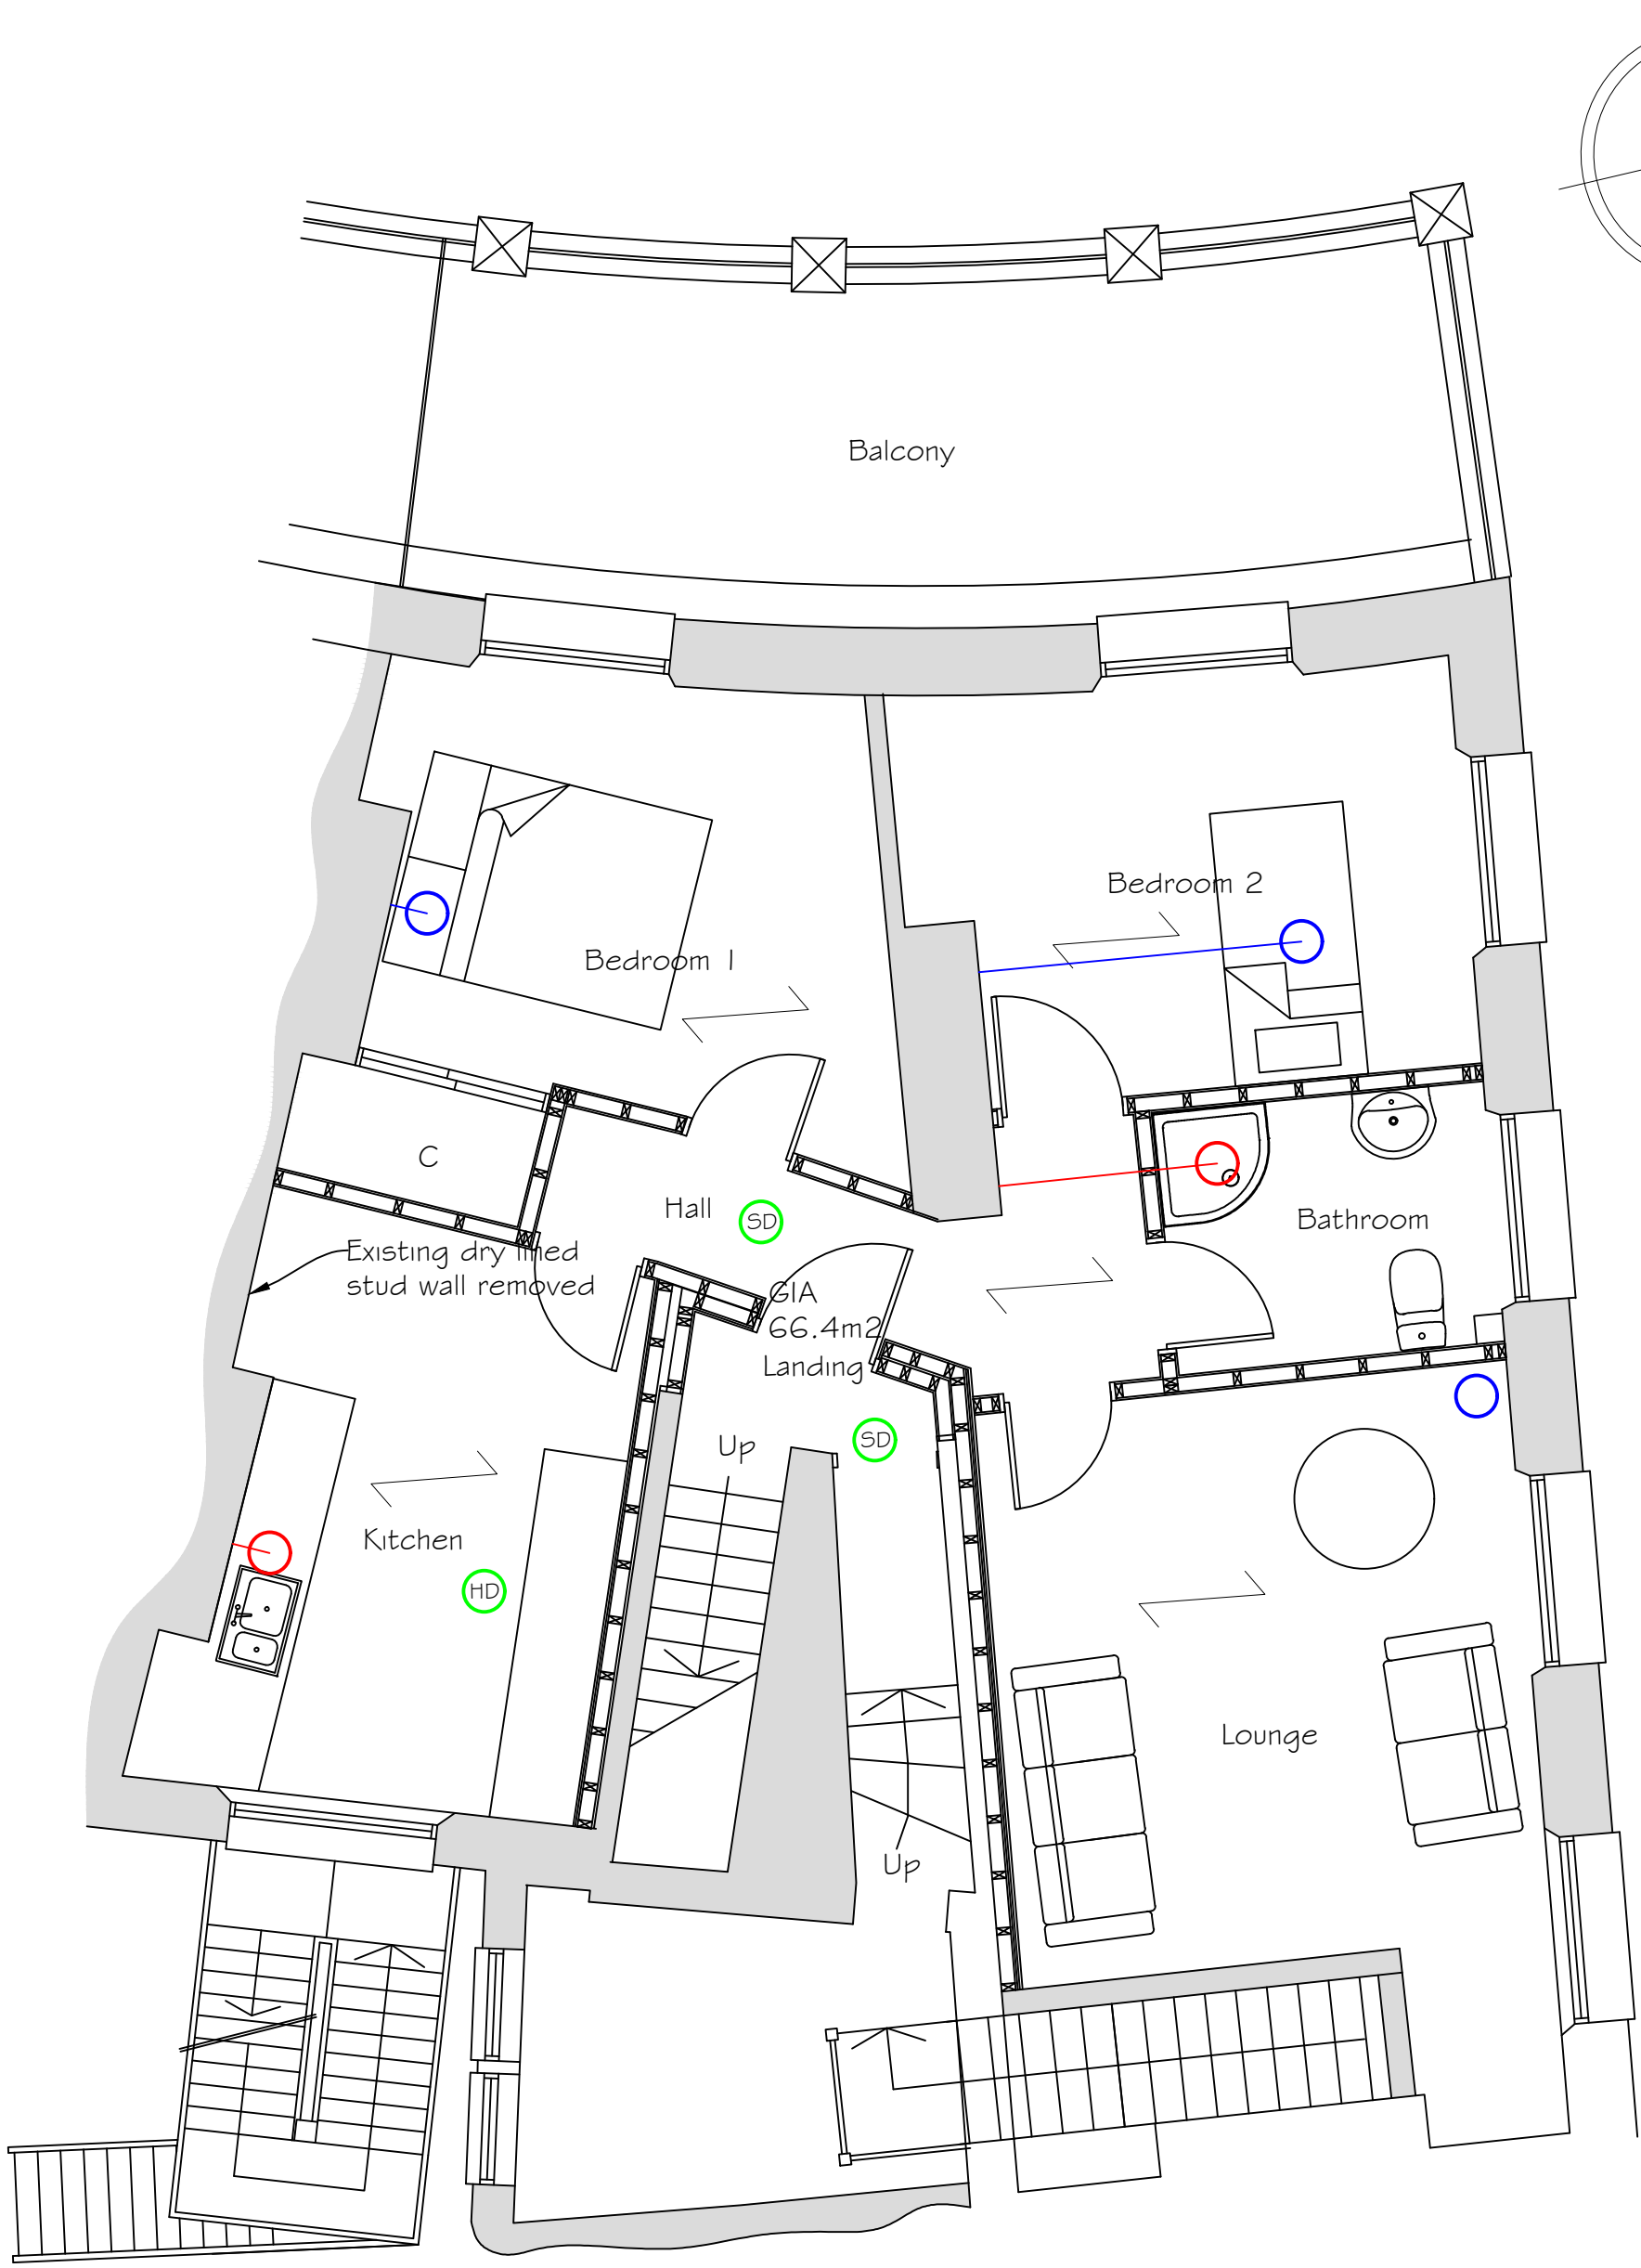


First Floor Plan


Scale 1:50

 

- Extract air valve
- Supply air valve
- HD Heat detector
- SD Smoke detector

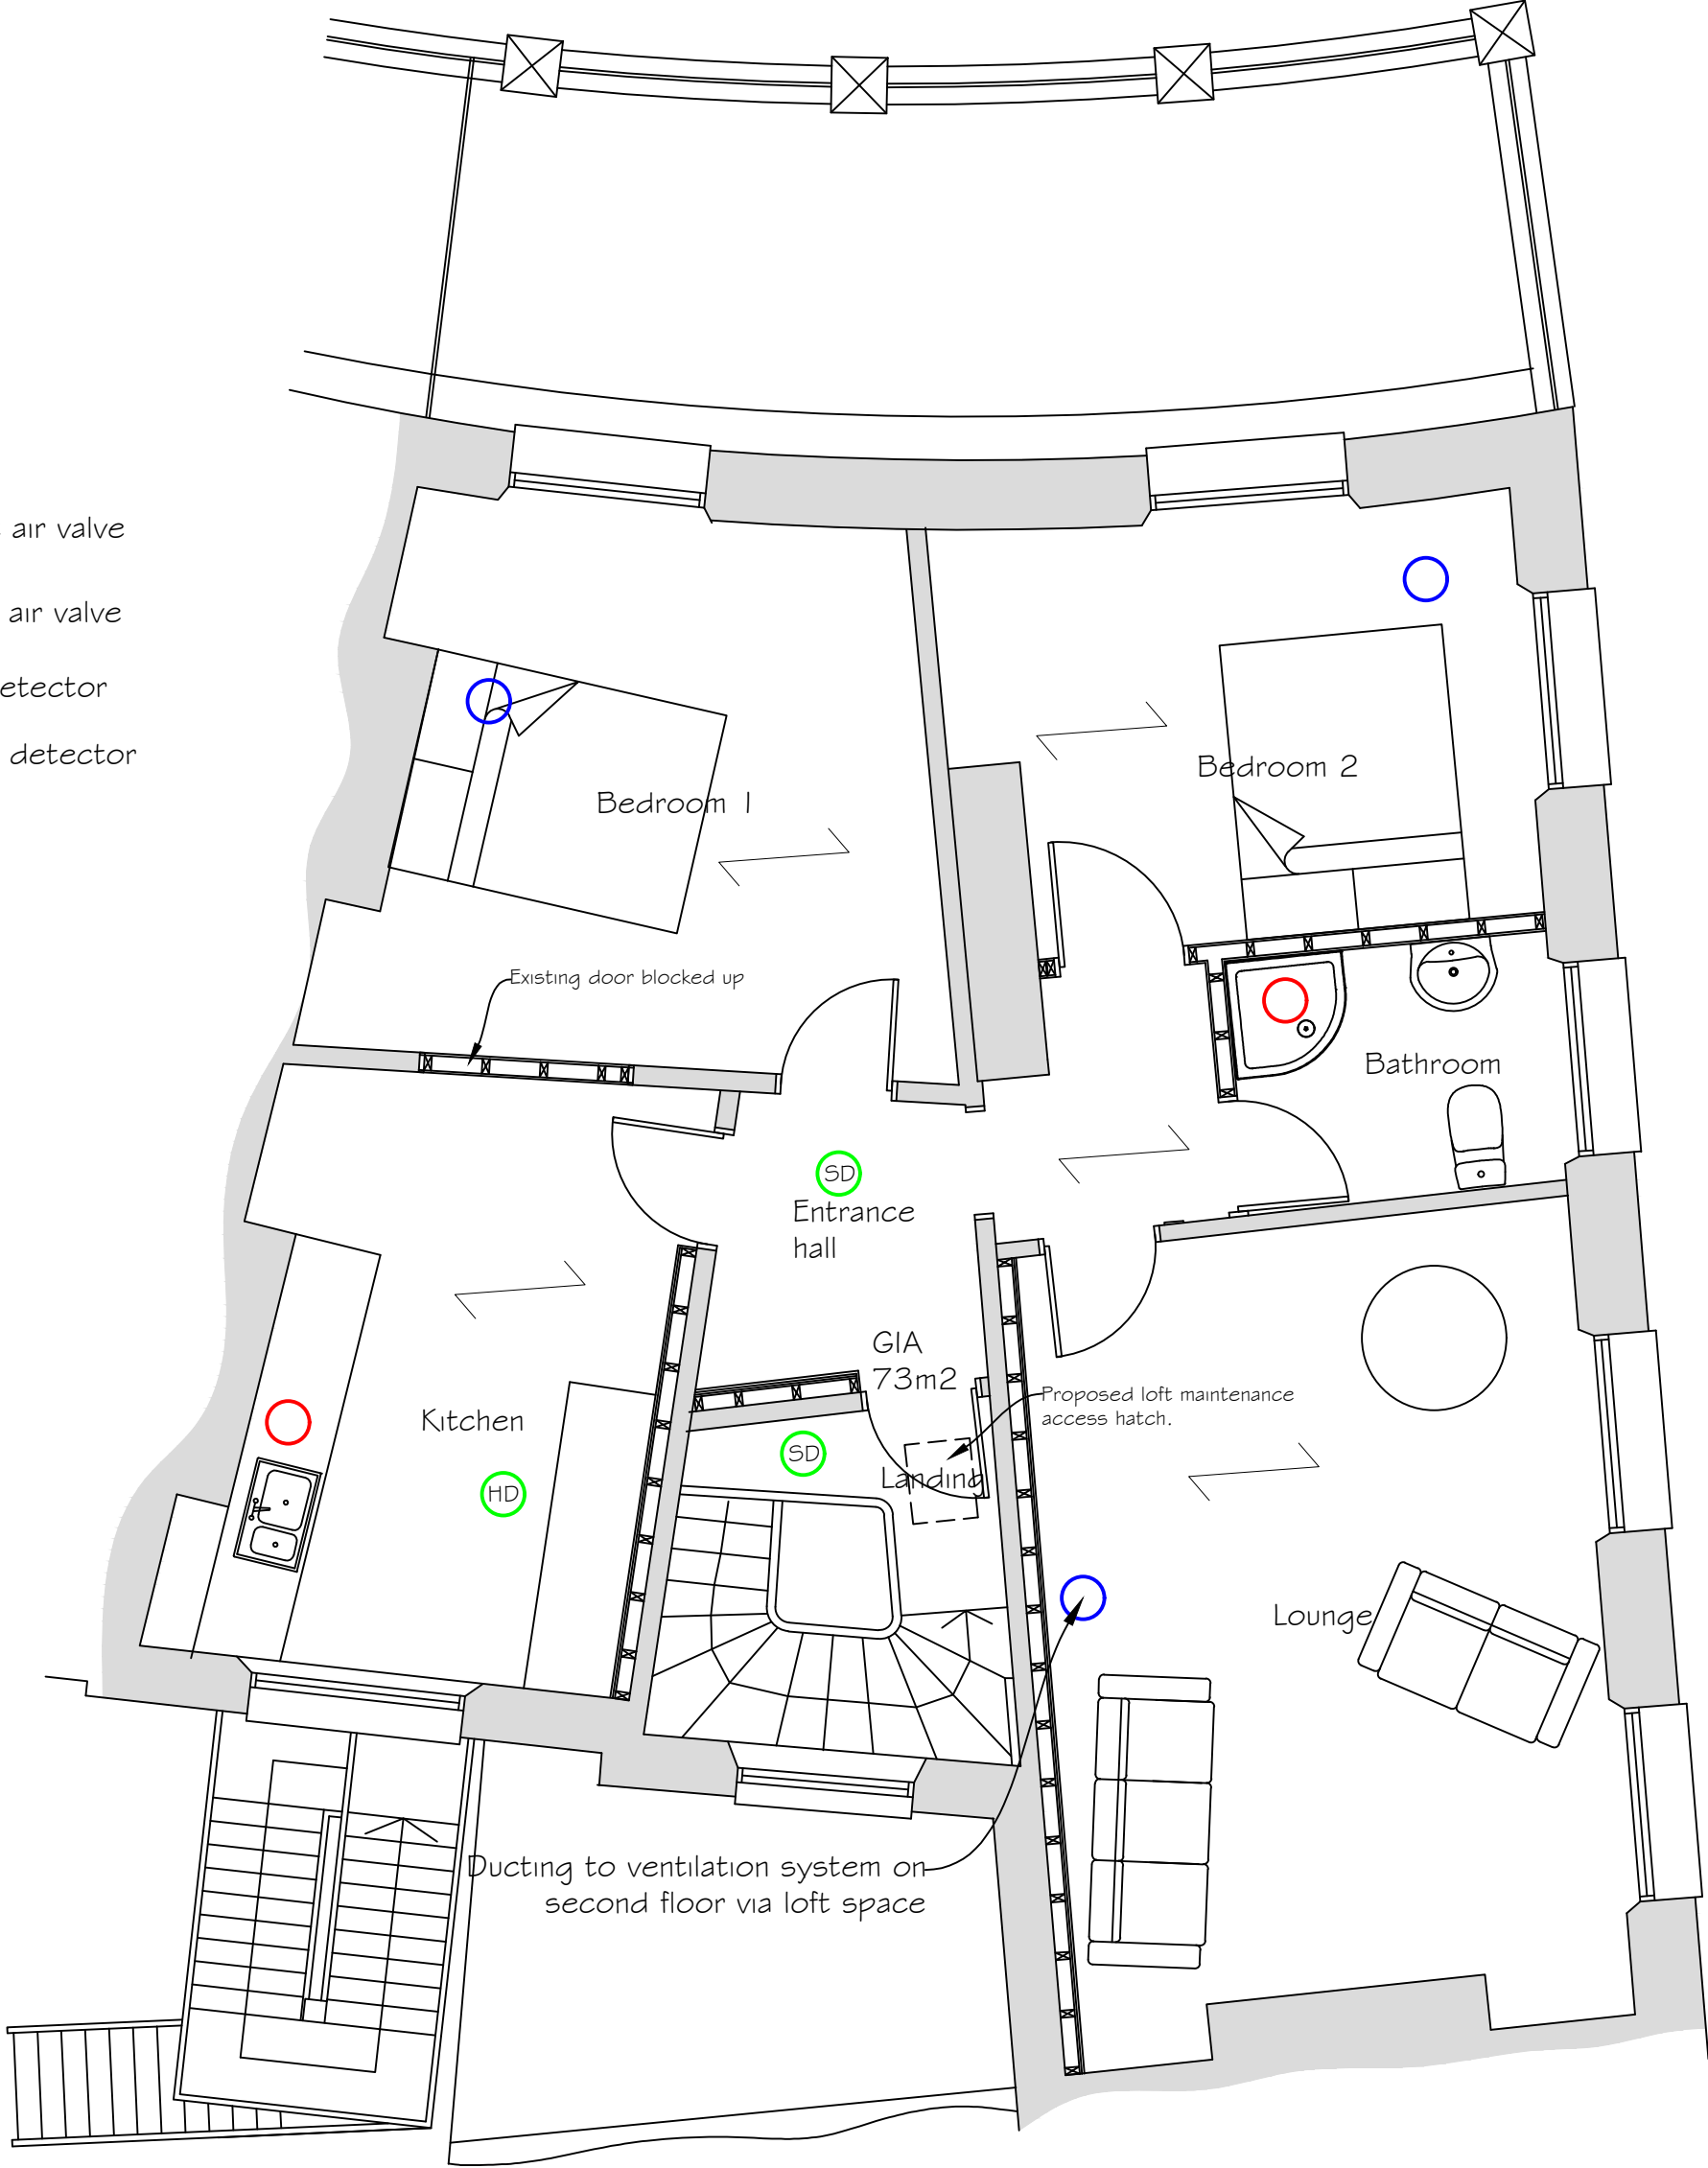


Second Floor Plan

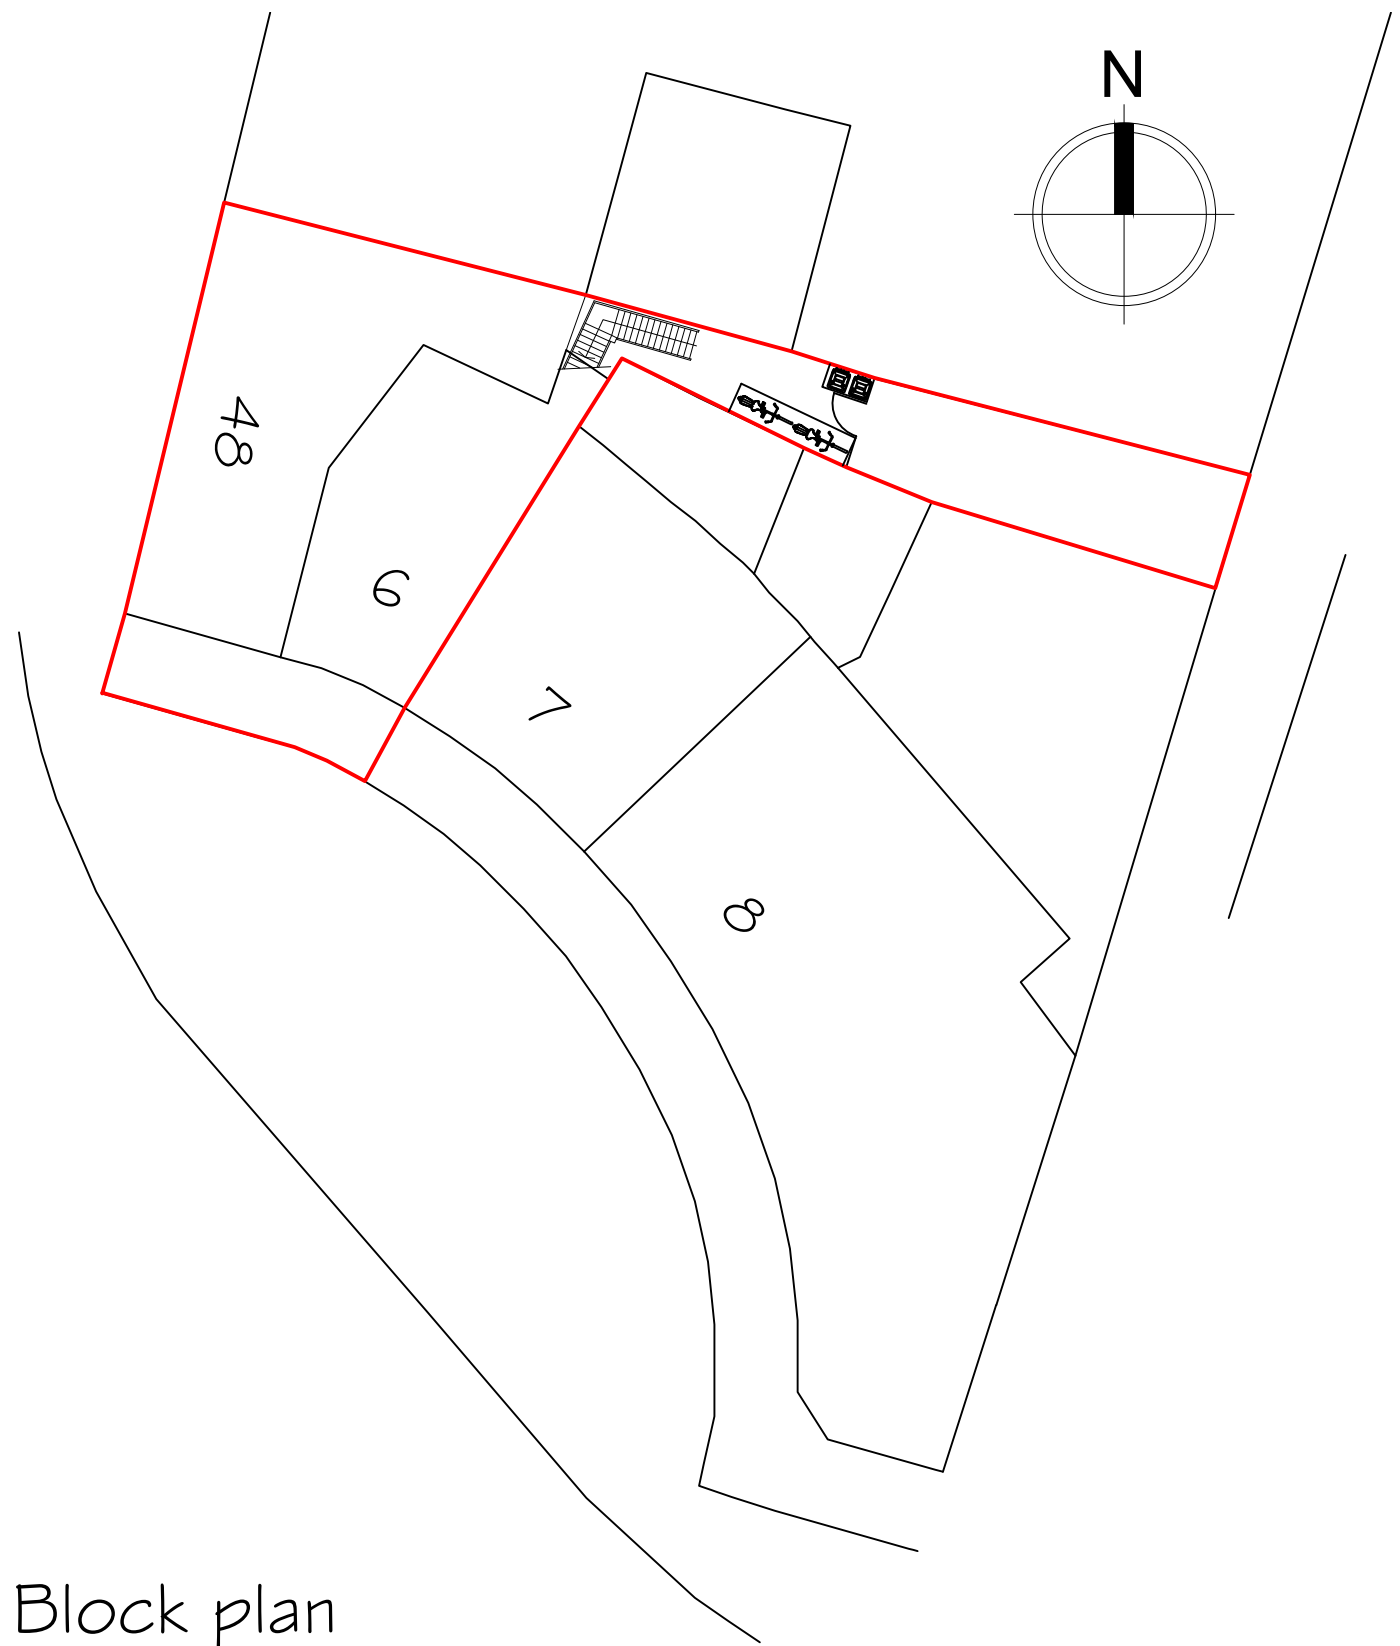


Block plan

Scale 1:200

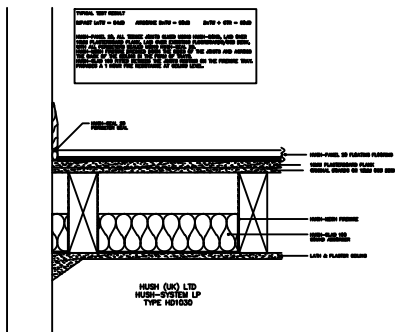

Floor detail

Scale 1:20

 

Rev F- Smoke and heat detectors added. 16 February 2022
Rev E- Loft hatch added. 14 February 2022
Rev D- Internal air vents amended. 9 January 2022
Rev C- Amended notation. 18 March 2021
Rev B- Additional information. 16 March 2021
Rev A- Block plan added. 8 March 2021

Synergy Planning & Property Consultants Ltd Suite 6 Laser Quay Mariner City Estate Rochester Kent ME2 4HU		
Client	S Rana & A Asghar	
Address	6 Berkley Crescent Gravesend Kent and 48 Harmer Street Gravesend Kent	
Drawing title	Proposed first and second floor plans	
Scale	1:50 at A1	
Date	15 Sept 2020	Drawn by
Drawing No	20/297/04	F