





Side Elevation

Scale 1:100

 


Front Elevation

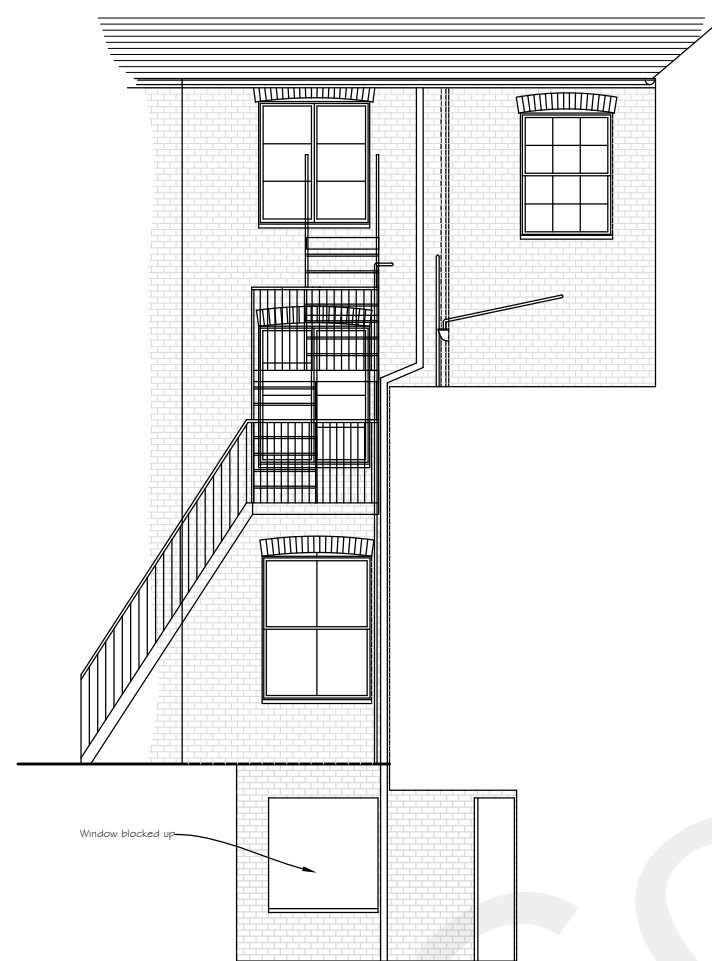


Part Rear Elevation

Scale 1:100

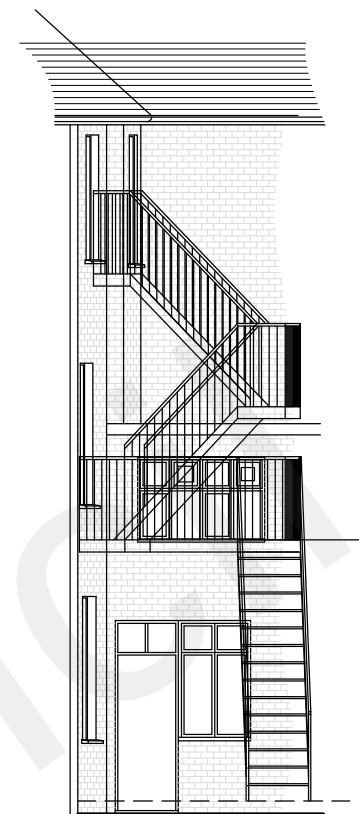

Part Side Elevation

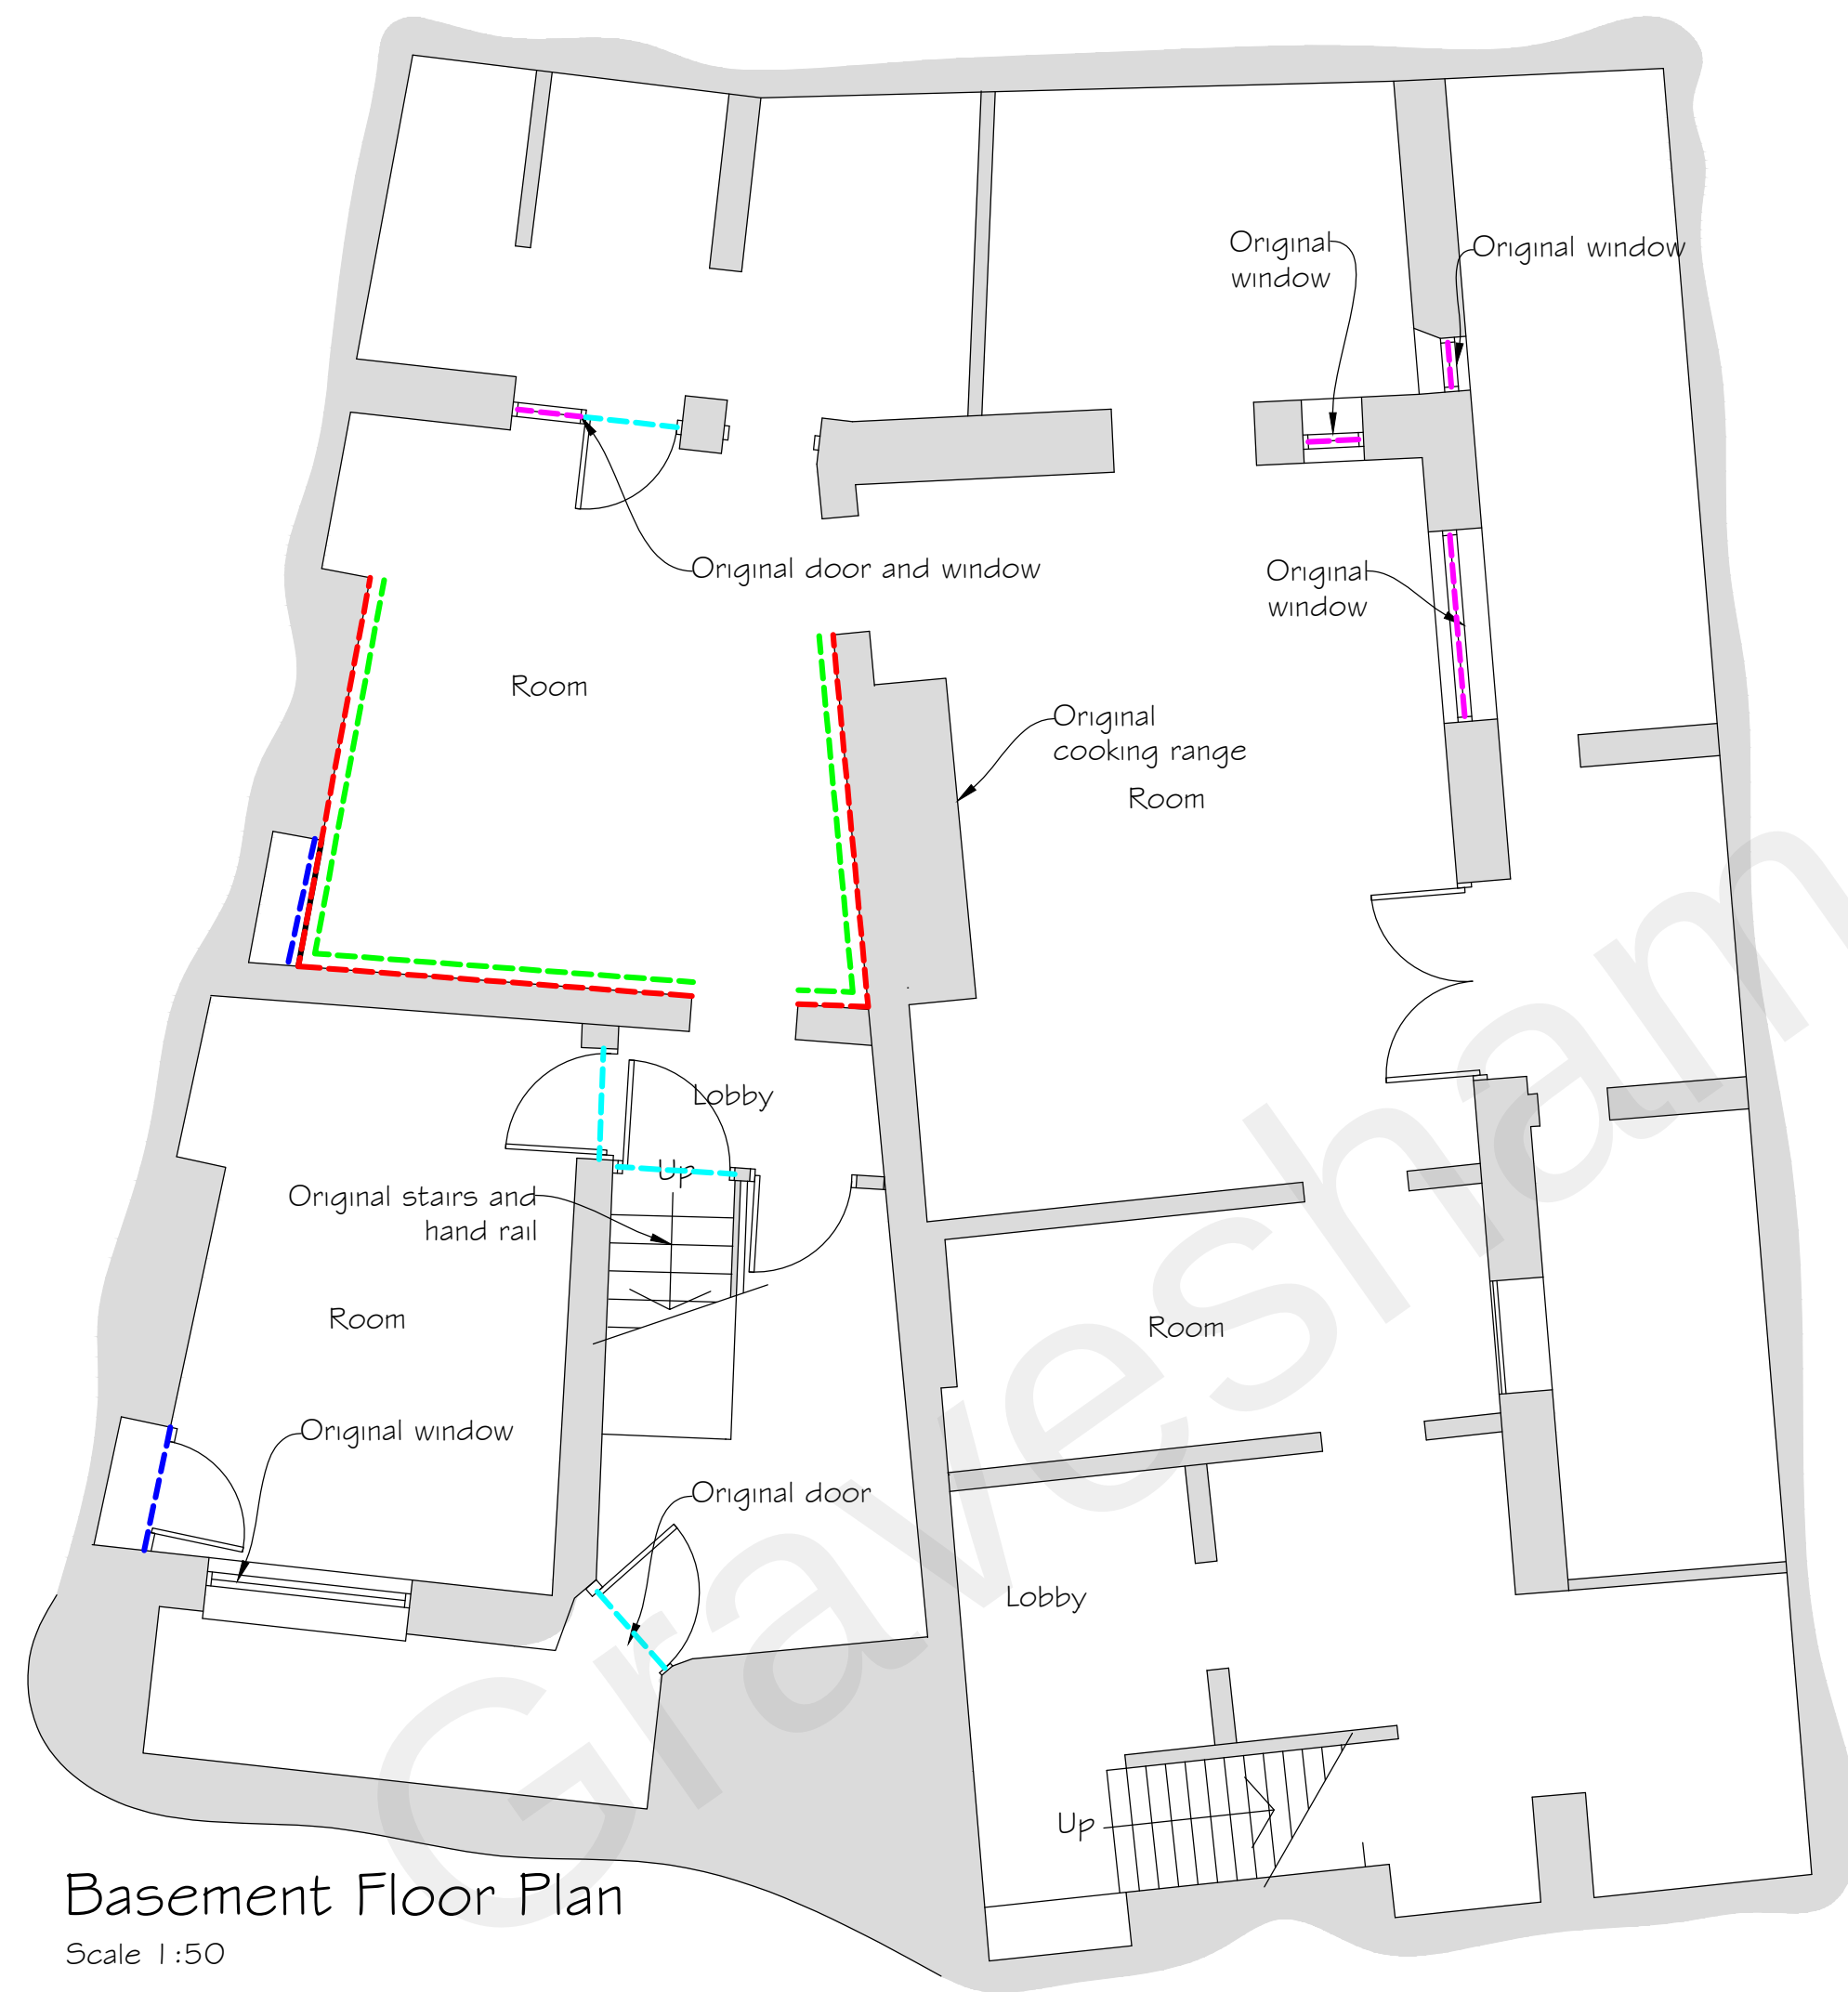




Basement Floor Plan

Scale 1:50

- Original skirting
- Original door and frame
- Original windows and frame
- Original coving
- Original cupboard



Basement Floor Plan

Scale 1:50

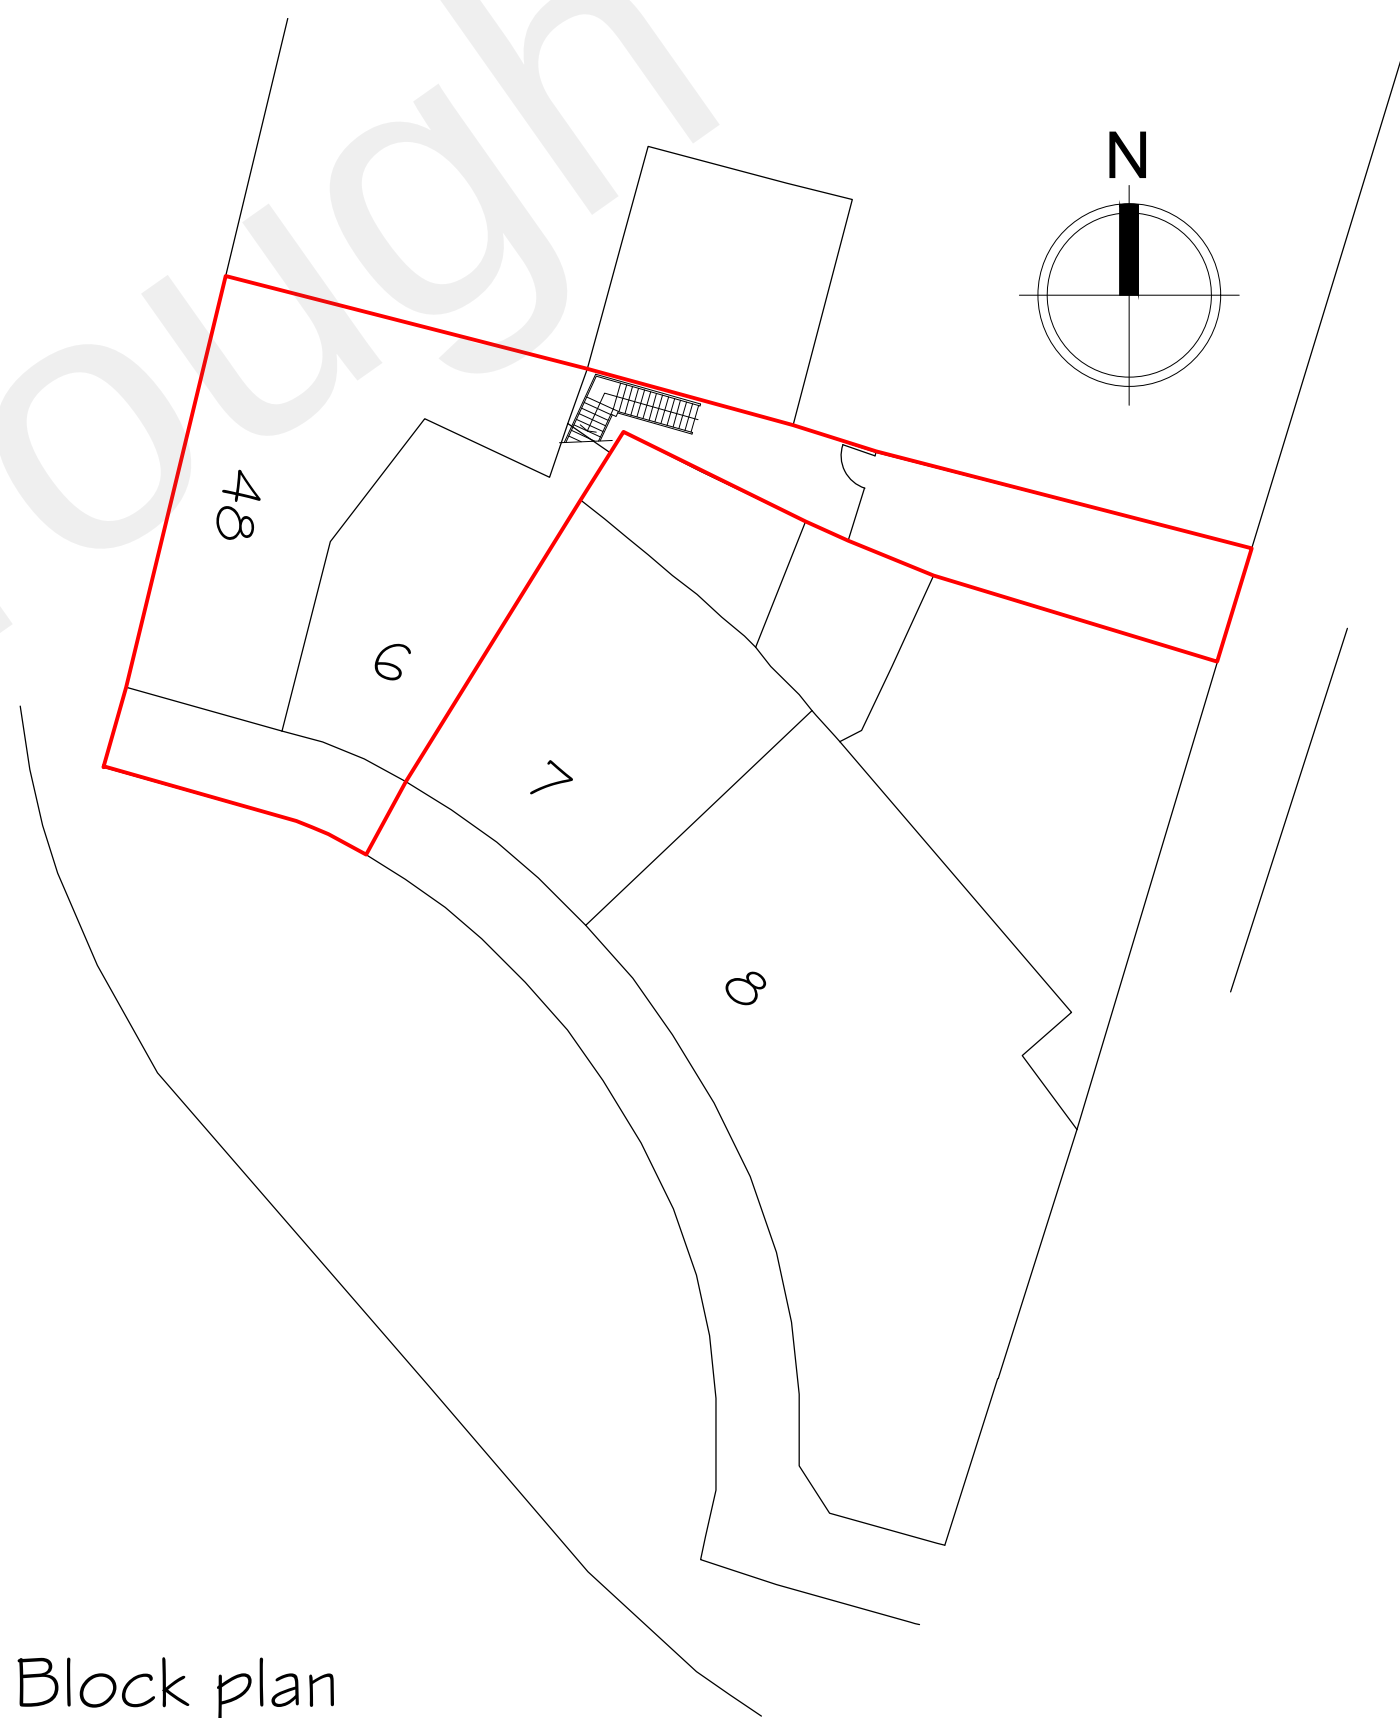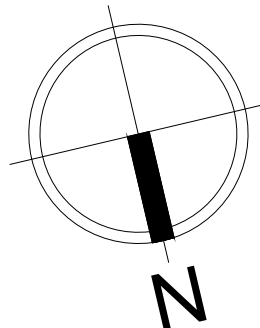 


Block plan

Scale 1:200

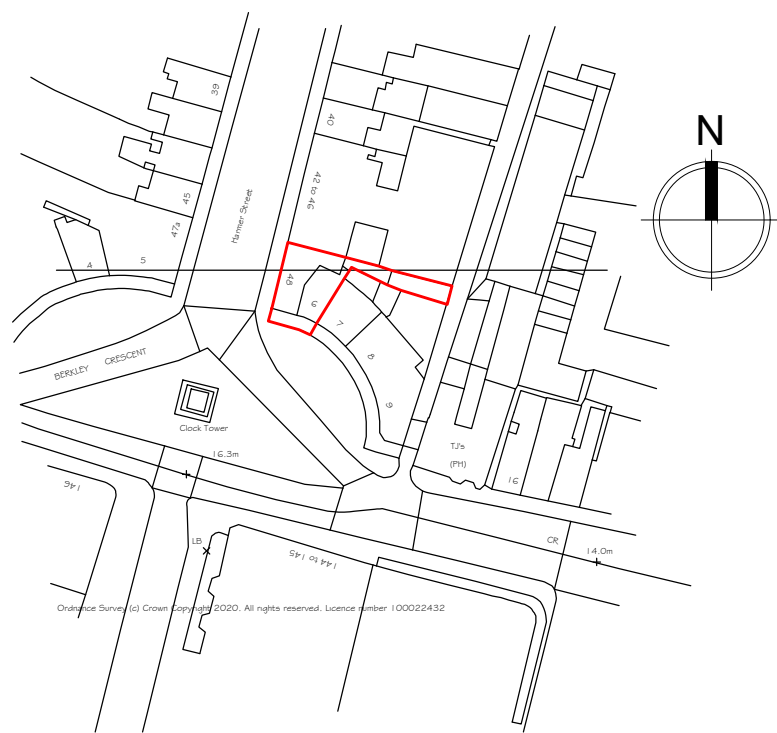 

Location Plan

Scale 1:1250

 

Rev D- Amended elevation.  
Rev C- Amended notation.  
Rev B- Additional information.  
Rev A- Block plan added.

7 December 2021  
18 March 2021  
16 March 2021  
8 March 2021

**Synergy**

Planning & Property Consultants Ltd  
Suite 6 Laser Quay  
Marine City Centre  
Rochester  
Kent ME2 4HU

Client  
**S Rana & A Asghar**

Address  
**6 Berkley Crescent Gravesend Kent  
and 48 Harmer Street Gravesend Kent**

Drawing title  
**Existing plans and elevations**

Scale  
**1:50/ 1:100/ 1:1250 at A1**

Date  
**24 July 2020**

Drawn by

Drawing No  
**20/297/01**

**D**