



Buy A Plan®

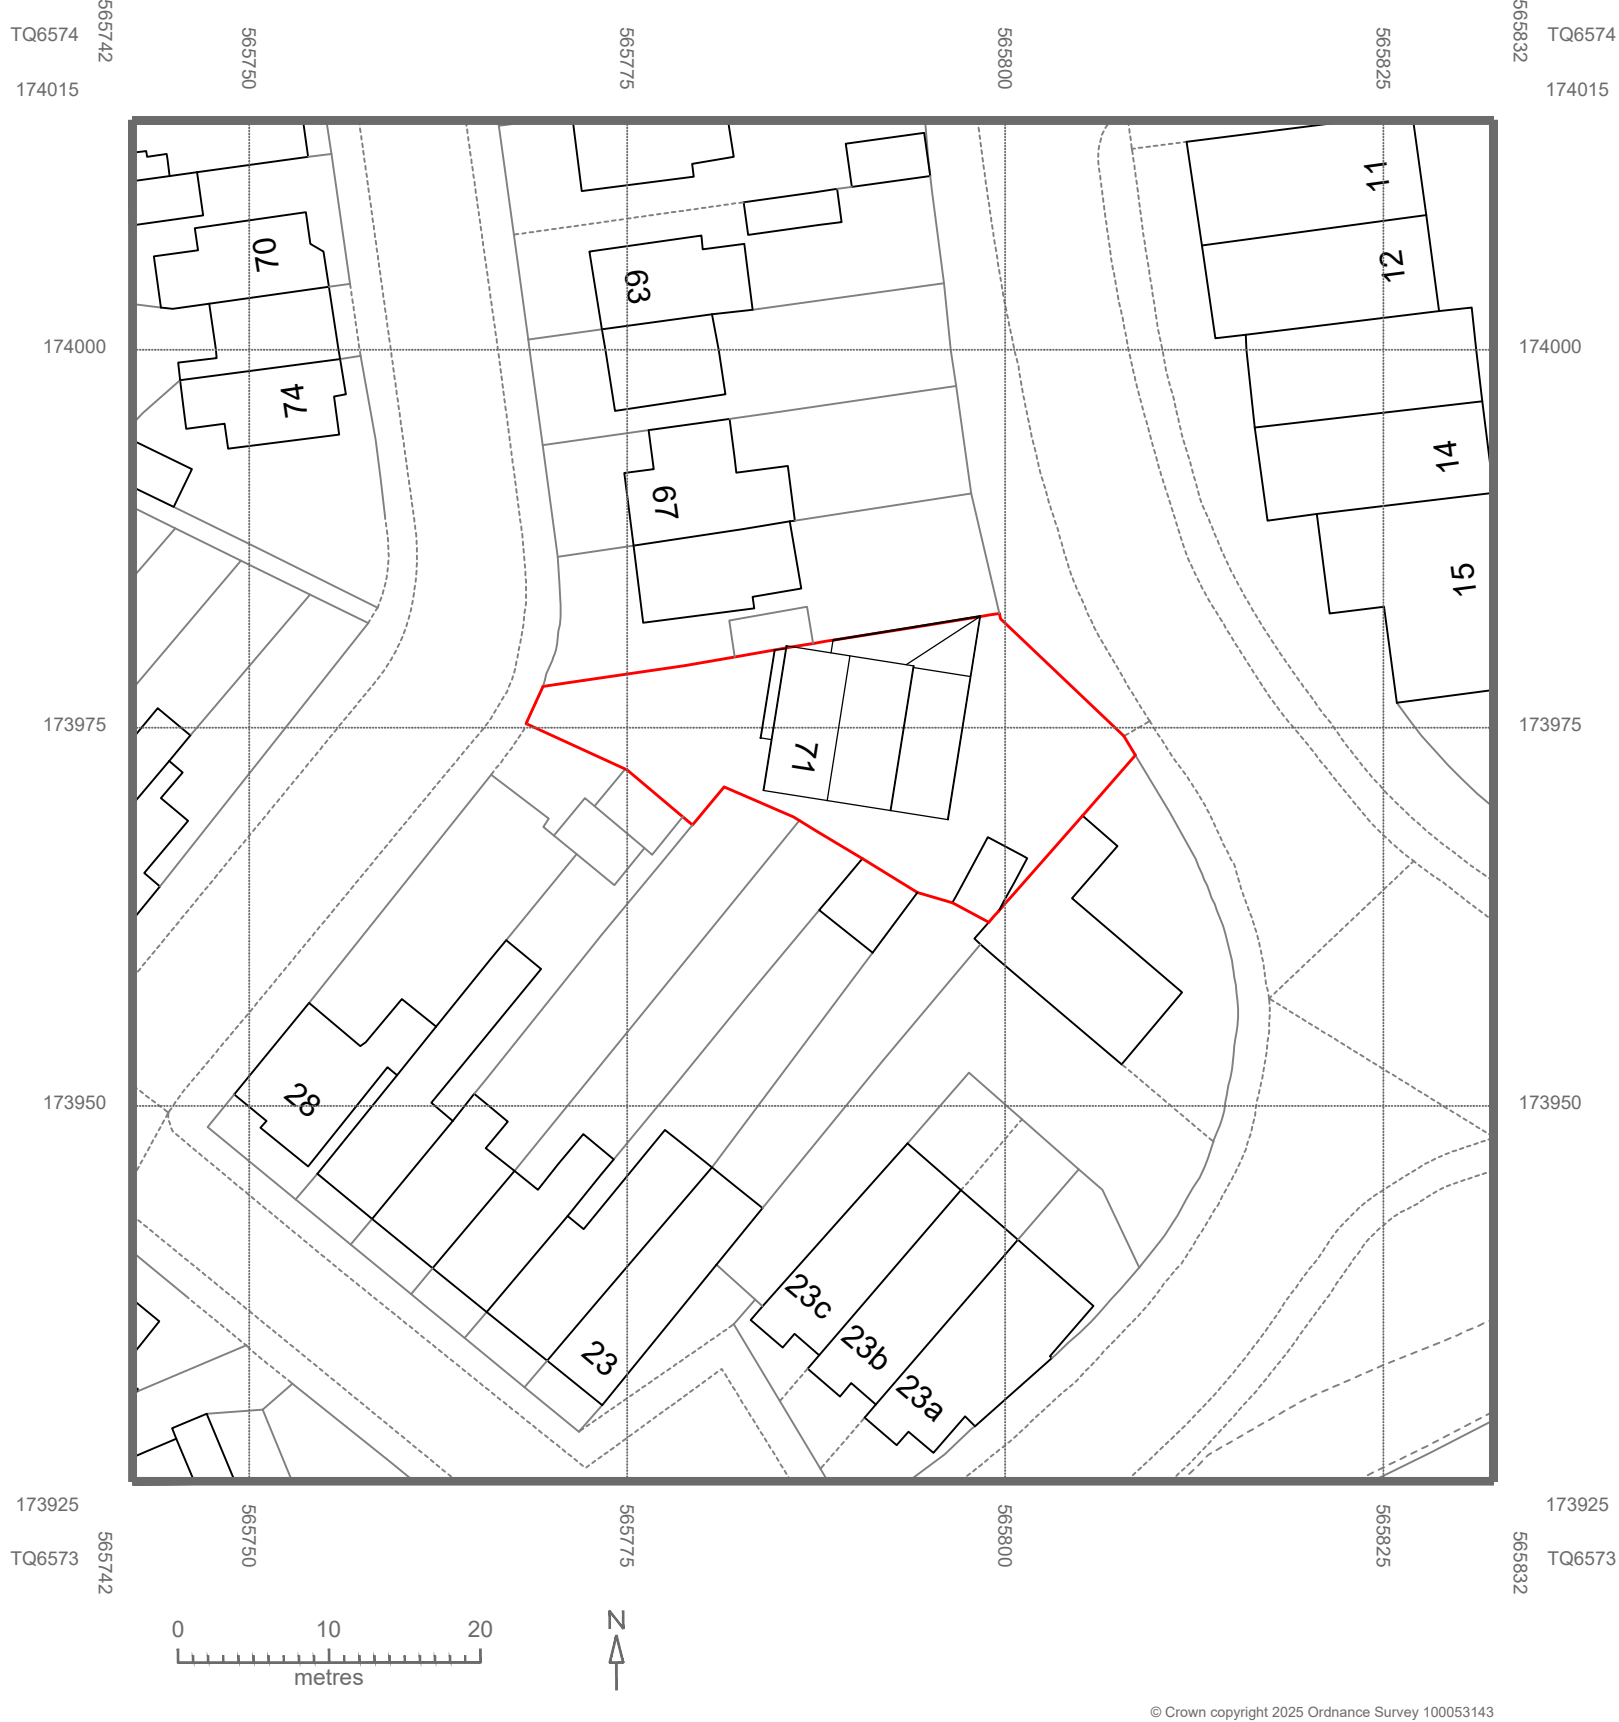


EXISTING SITE PLAN
1:500

Buy A Plan®

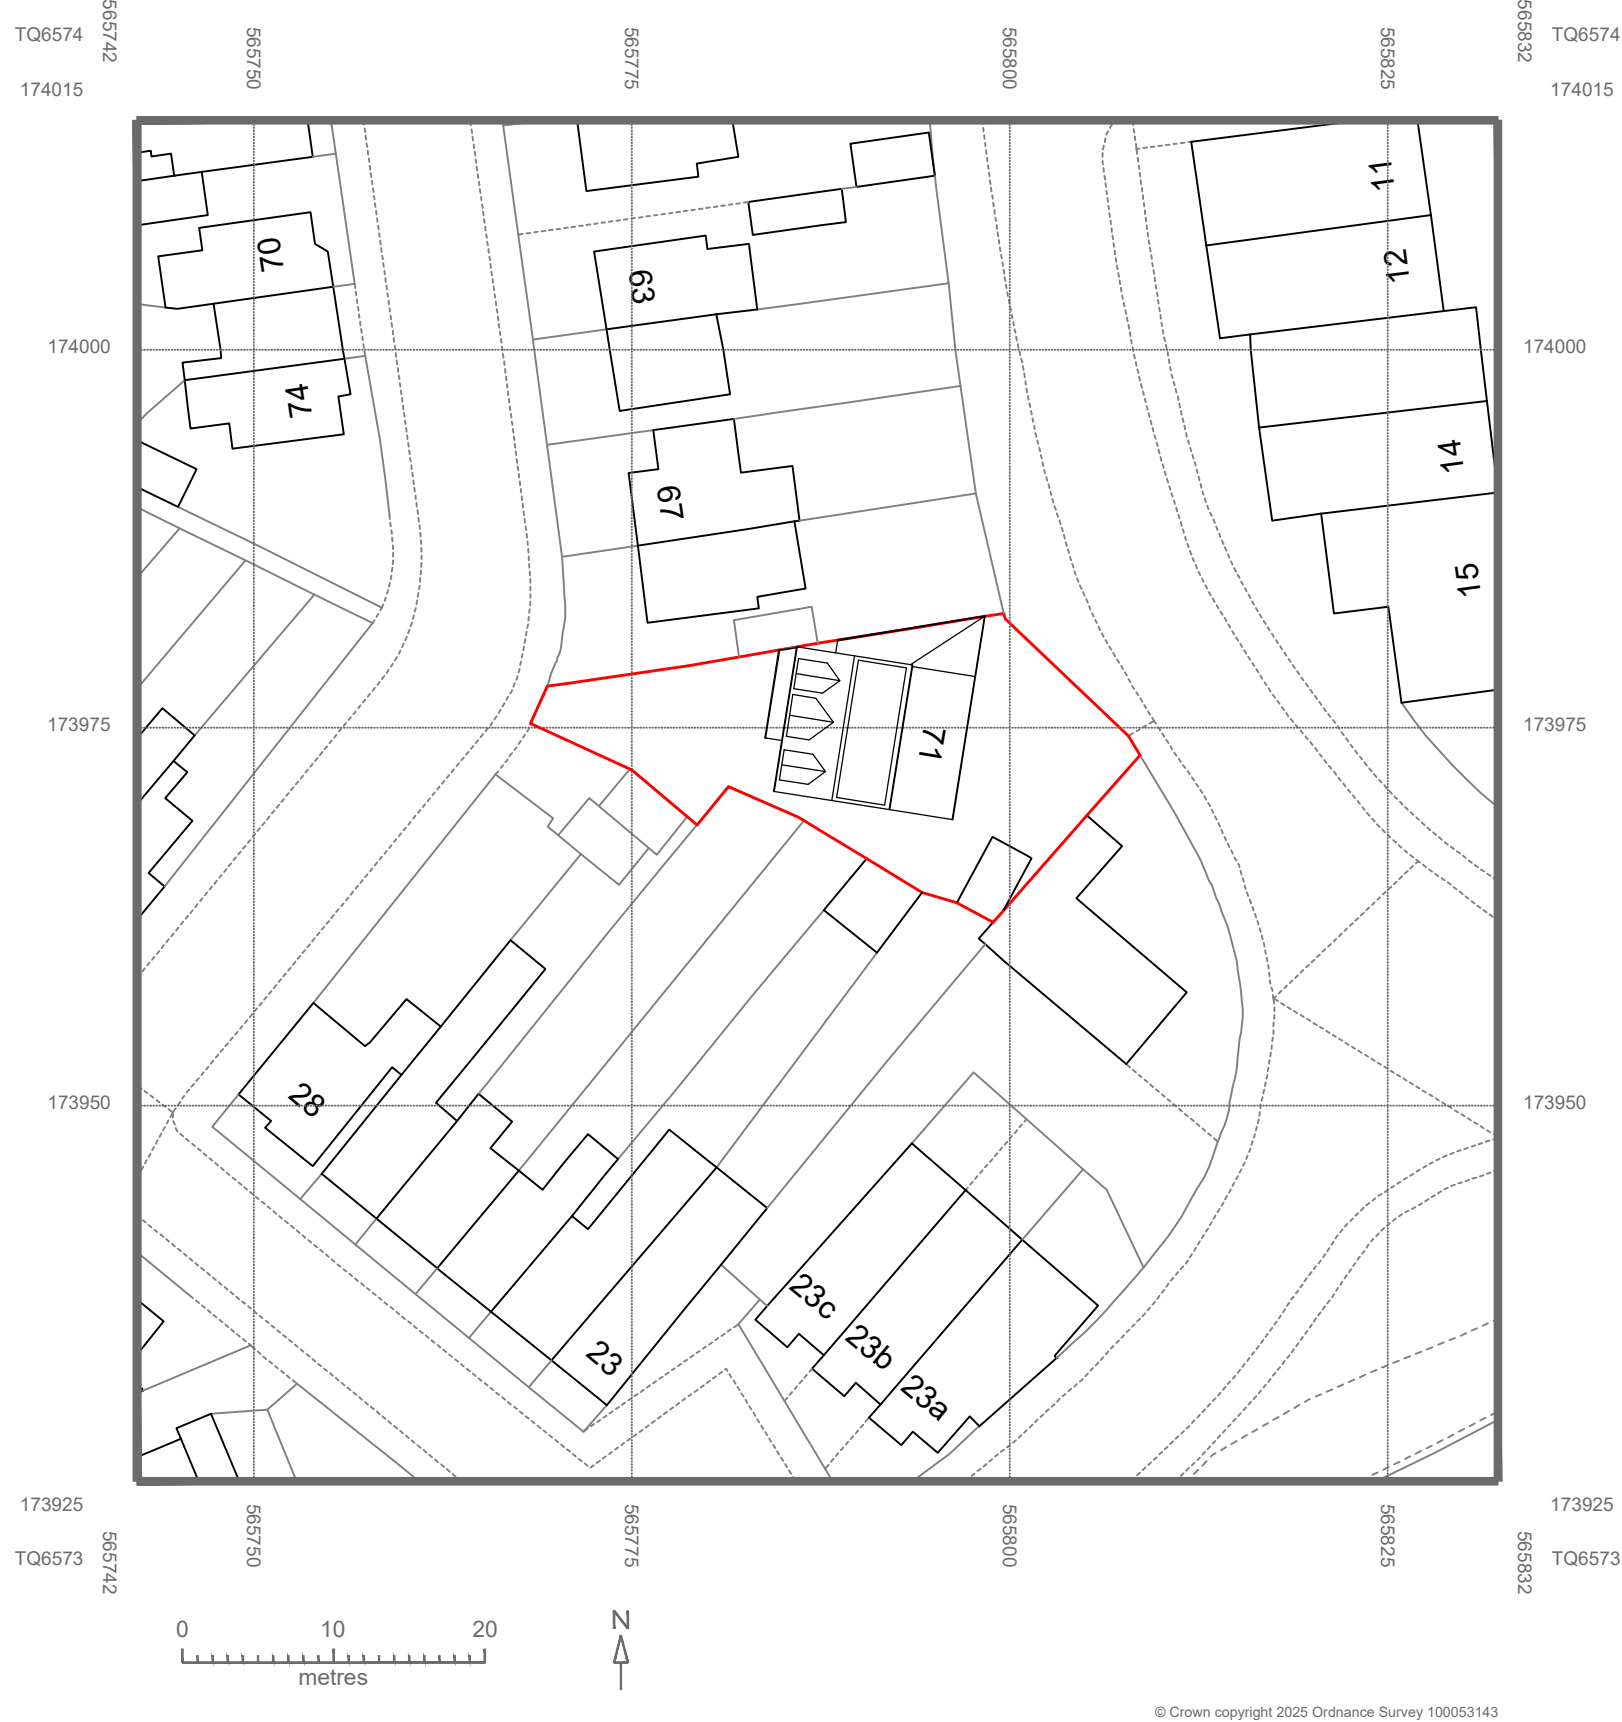

PROPOSED SITE PLAN
1:500

 

Scale in Metres @ 1:500

Notes

Revision	Date	By

Sanaa Designs

18 Grenadier Close
Rainham, Kent
ME8 8NQ

Email:- sanaadesigns@outlook.com
Mobile:- 07583437570

Client

Fiaz

Project

71 Suffolk Road
Gravesend
Kent
DA12 2SW

Drawing Title

Existing and Proposed Site Plans

Sheet/Scale	Date	Drawn	Checked
A2@1:500	05/07/25	S.Y.K.	T.K.
Sheet No.	Preliminary	Revision	
PL/SR/SD104			