




The Contractor is to check all dimensions on site and report any discrepancies to the Contract Administrator. This drawing is to be read in conjunction with all other standard documentation.

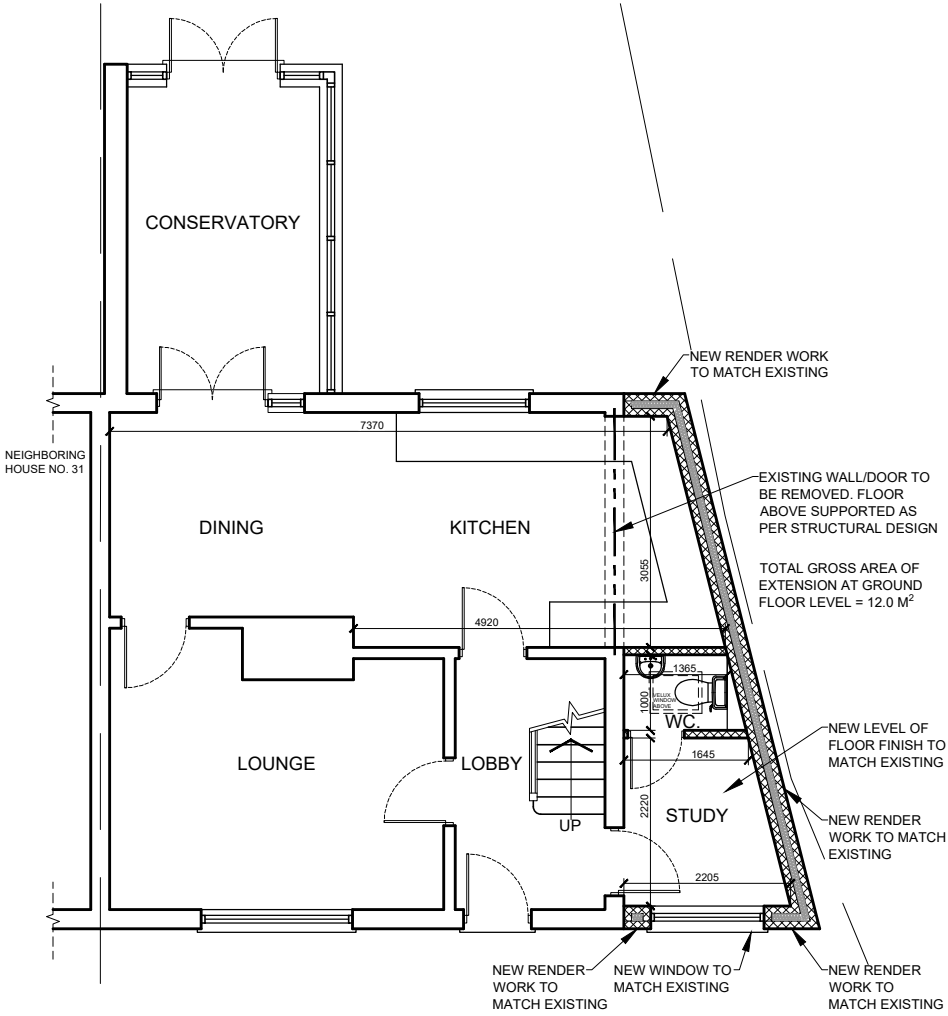

PROPOSED GROUND FLOOR PLAN

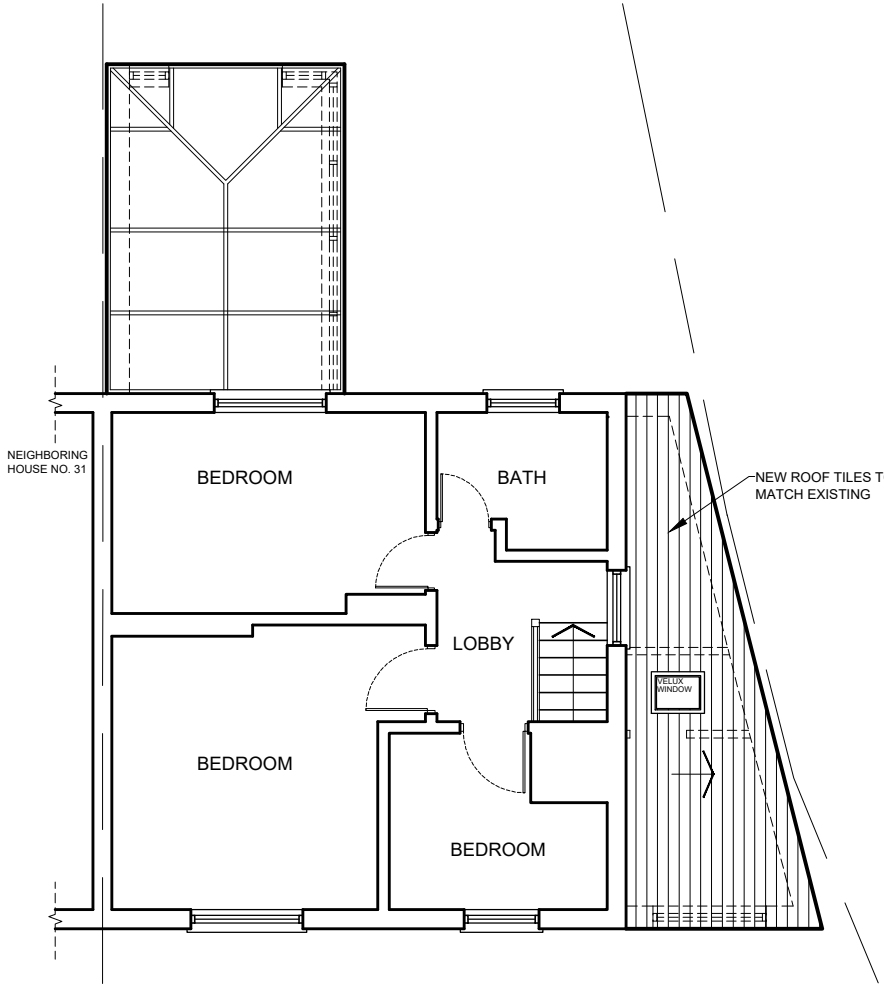

PROPOSED FIRST FLOOR PLAN

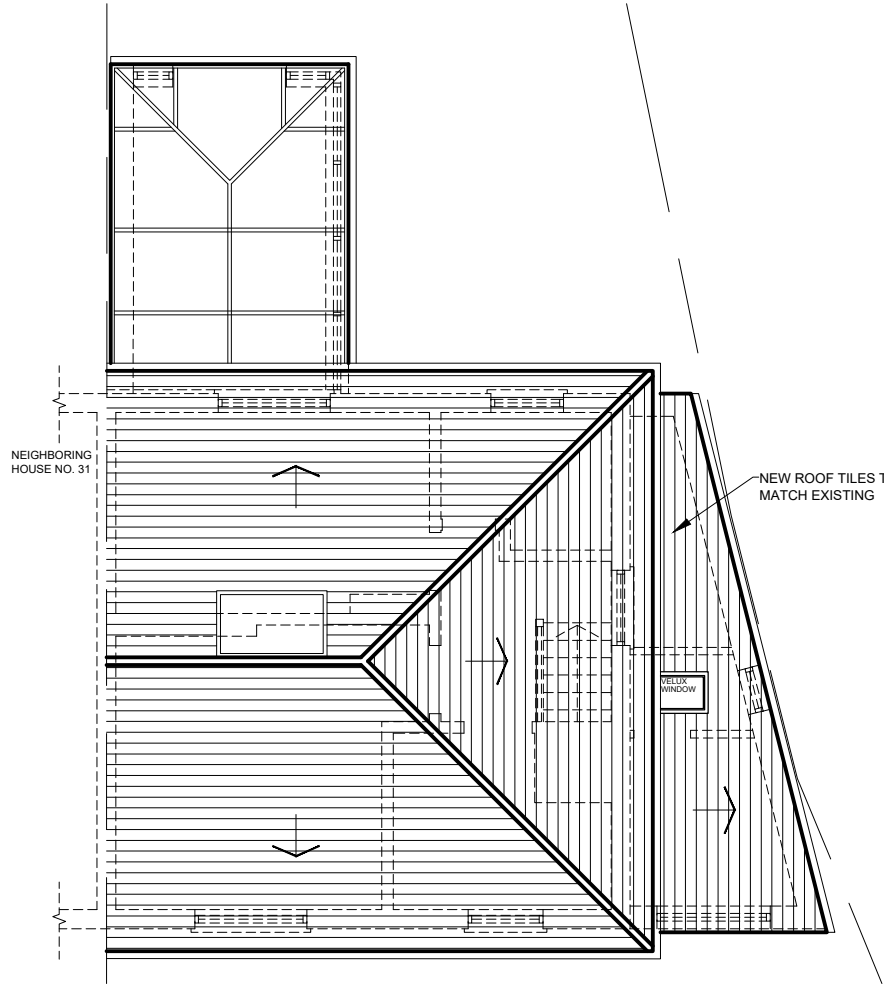

PROPOSED ROOF PLAN

rev.	description	date	chkd.
------	-------------	------	-------



93 Cotmandene Crescent,
Orpington, Kent BR5 2RA

020 3004 9238
07931 931 035

s.nagpal@dapconsultants.co.uk
www.dapconsultants.co.uk

project : 33 Bucks Cross Road
Northfleet

drawing title :
Proposed Floor Plans

drawn: TK	chkd : SS	date: 01.07.2025
status: Planning	scale: 1:100@A3	
proj no : 2802	drg no: 04	rev no: