



The Contractor is to check all dimensions on site and report any discrepancies to the Contract Administrator. This drawing is to be read in conjunction with all other standard documentation.




PROPOSED FRONT ELEVATION

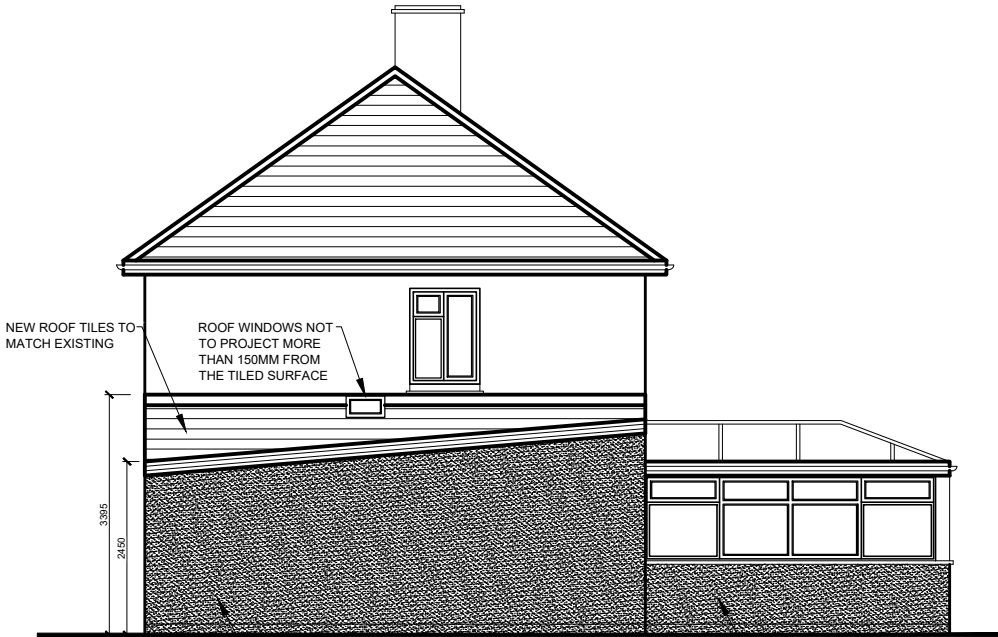


PROPOSED SIDE ELEVATION

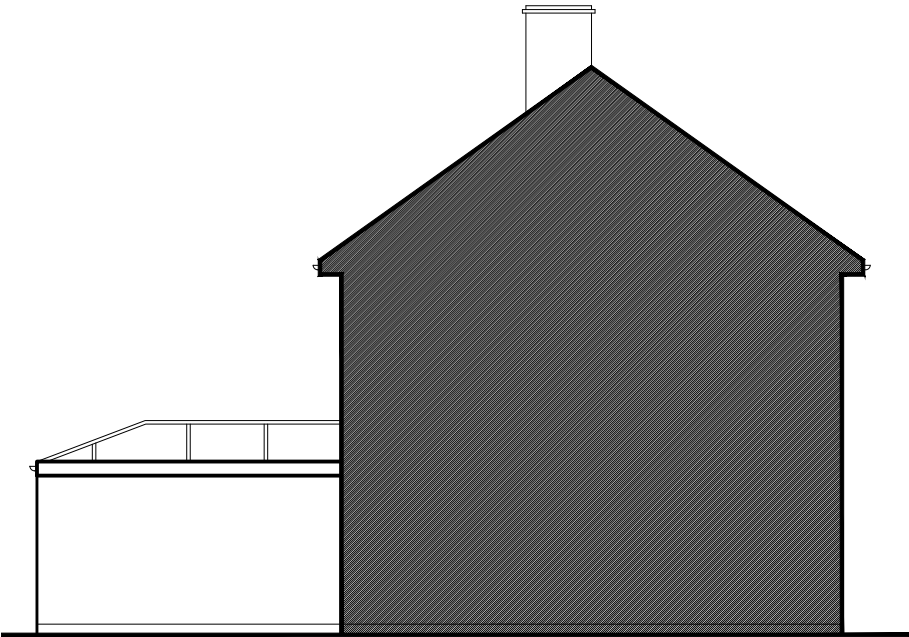


PROPOSED SIDE ELEVATION
(NO CHANGE)

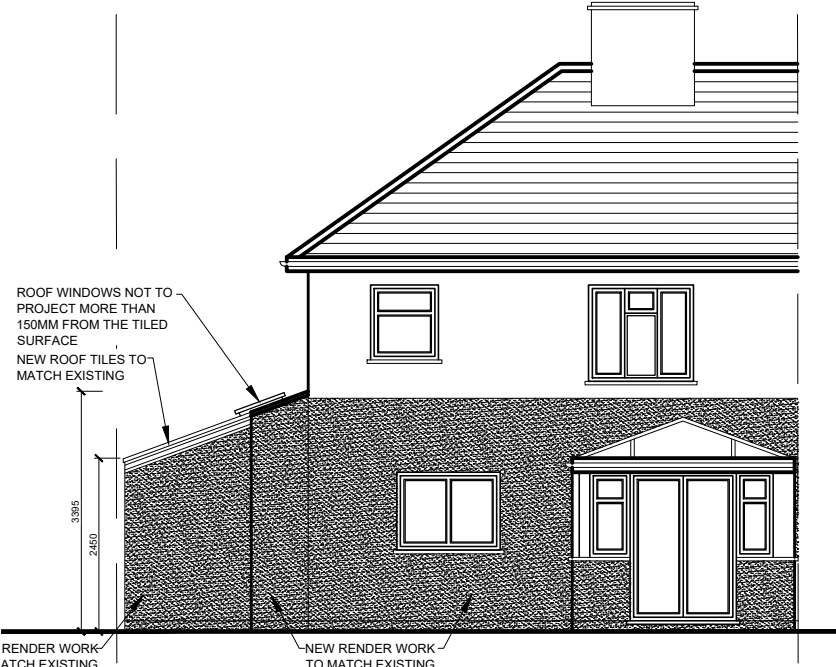

PROPOSED REAR ELEVATION

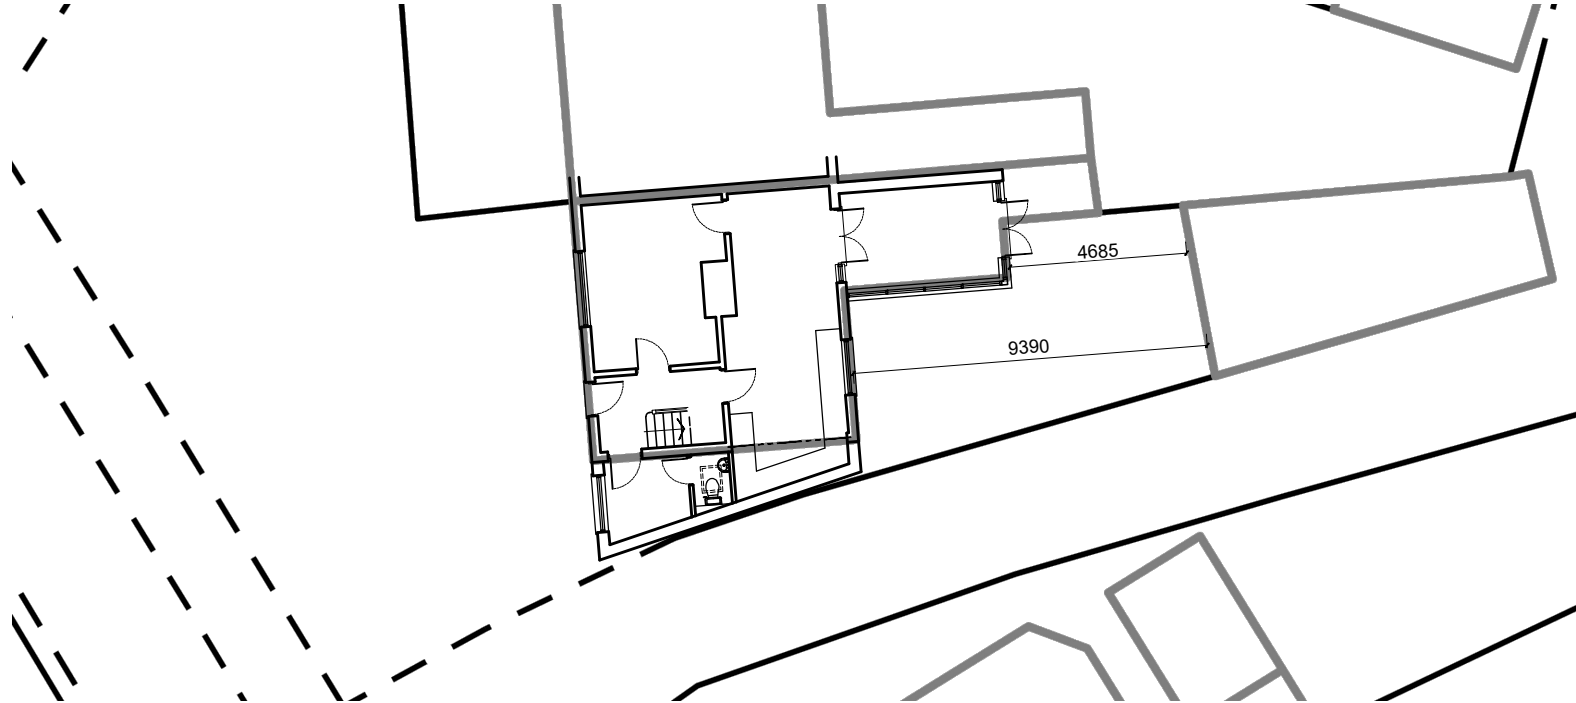

PROPOSED BLOCK PLAN - SCALE 1:200

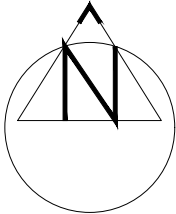

rev.	description	date	chkd.
------	-------------	------	-------



93 Cotmandene Crescent,
Orpington, Kent BR5 2RA

020 3004 9238
07931 931 035

s.nagpal@dapconsultants.co.uk
www.dapconsultants.co.uk

project : 33 Bucks Cross Road
Northfleet

drawing title :

Proposed Elevations

drawn: TK	chkd : SS	date: 01.07.2025
status: Planning	scale: 1:100@A3	
proj no : 2802	drg no: 05	rev no: