
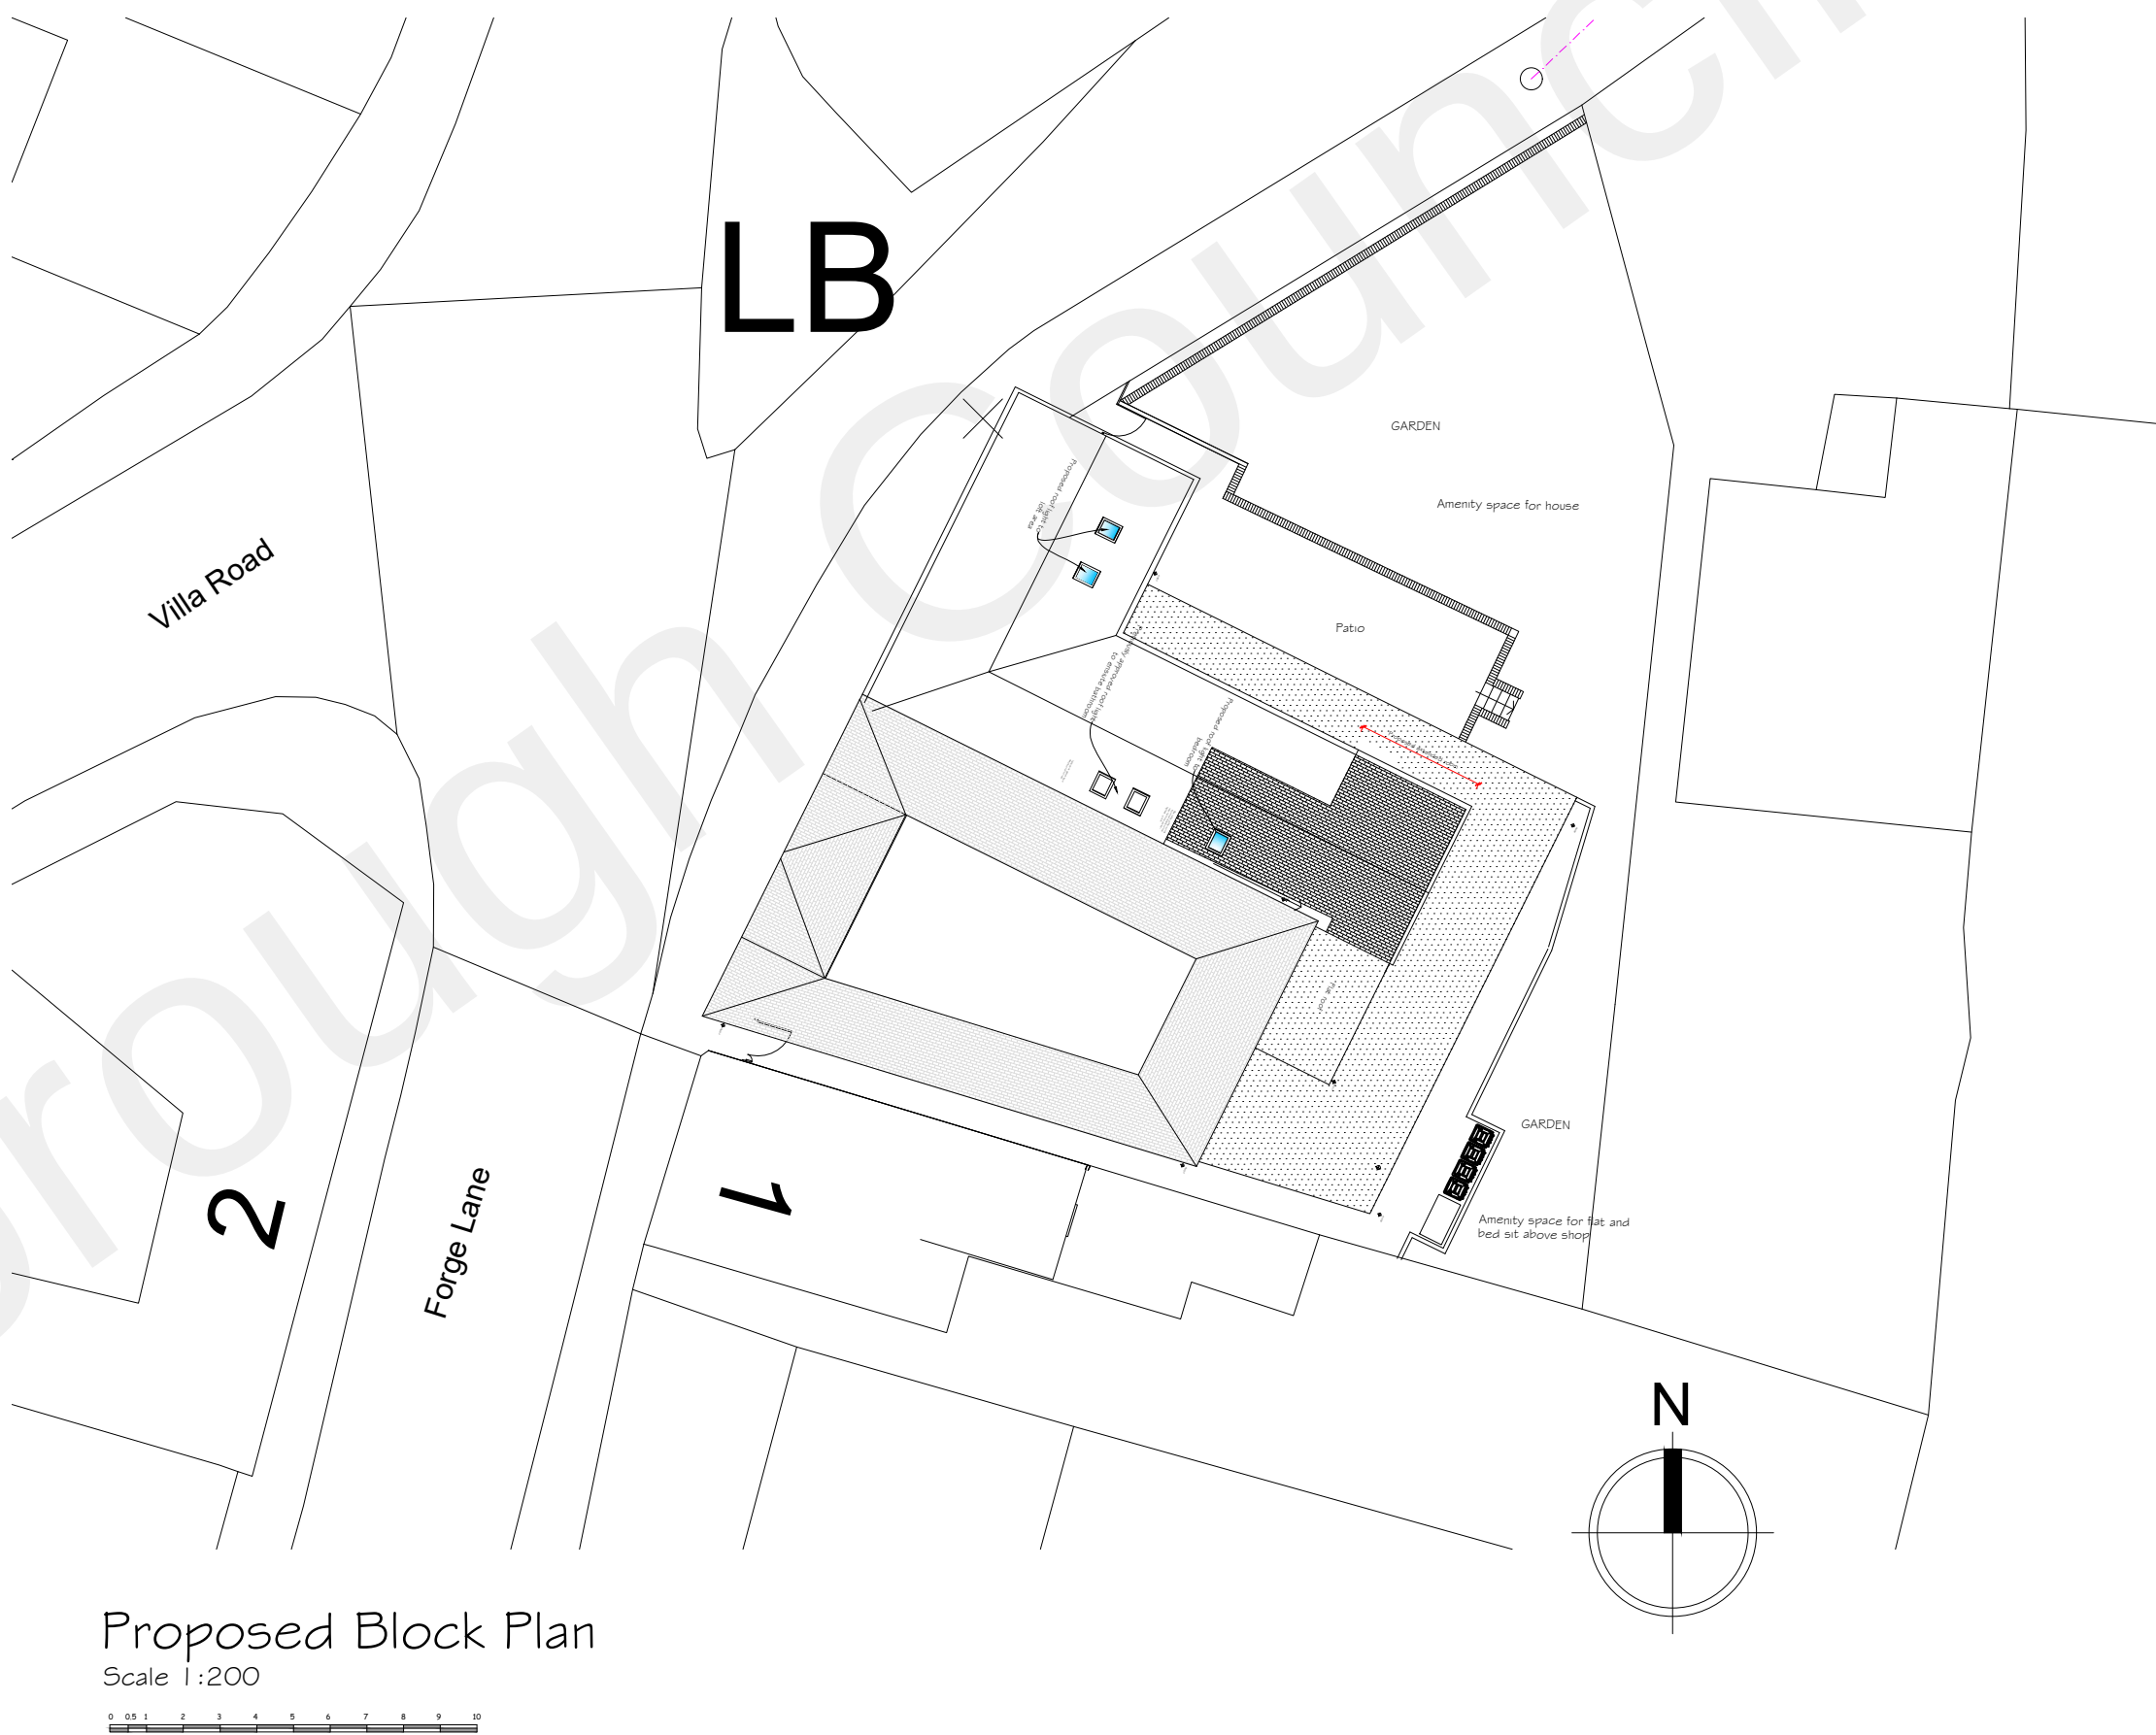


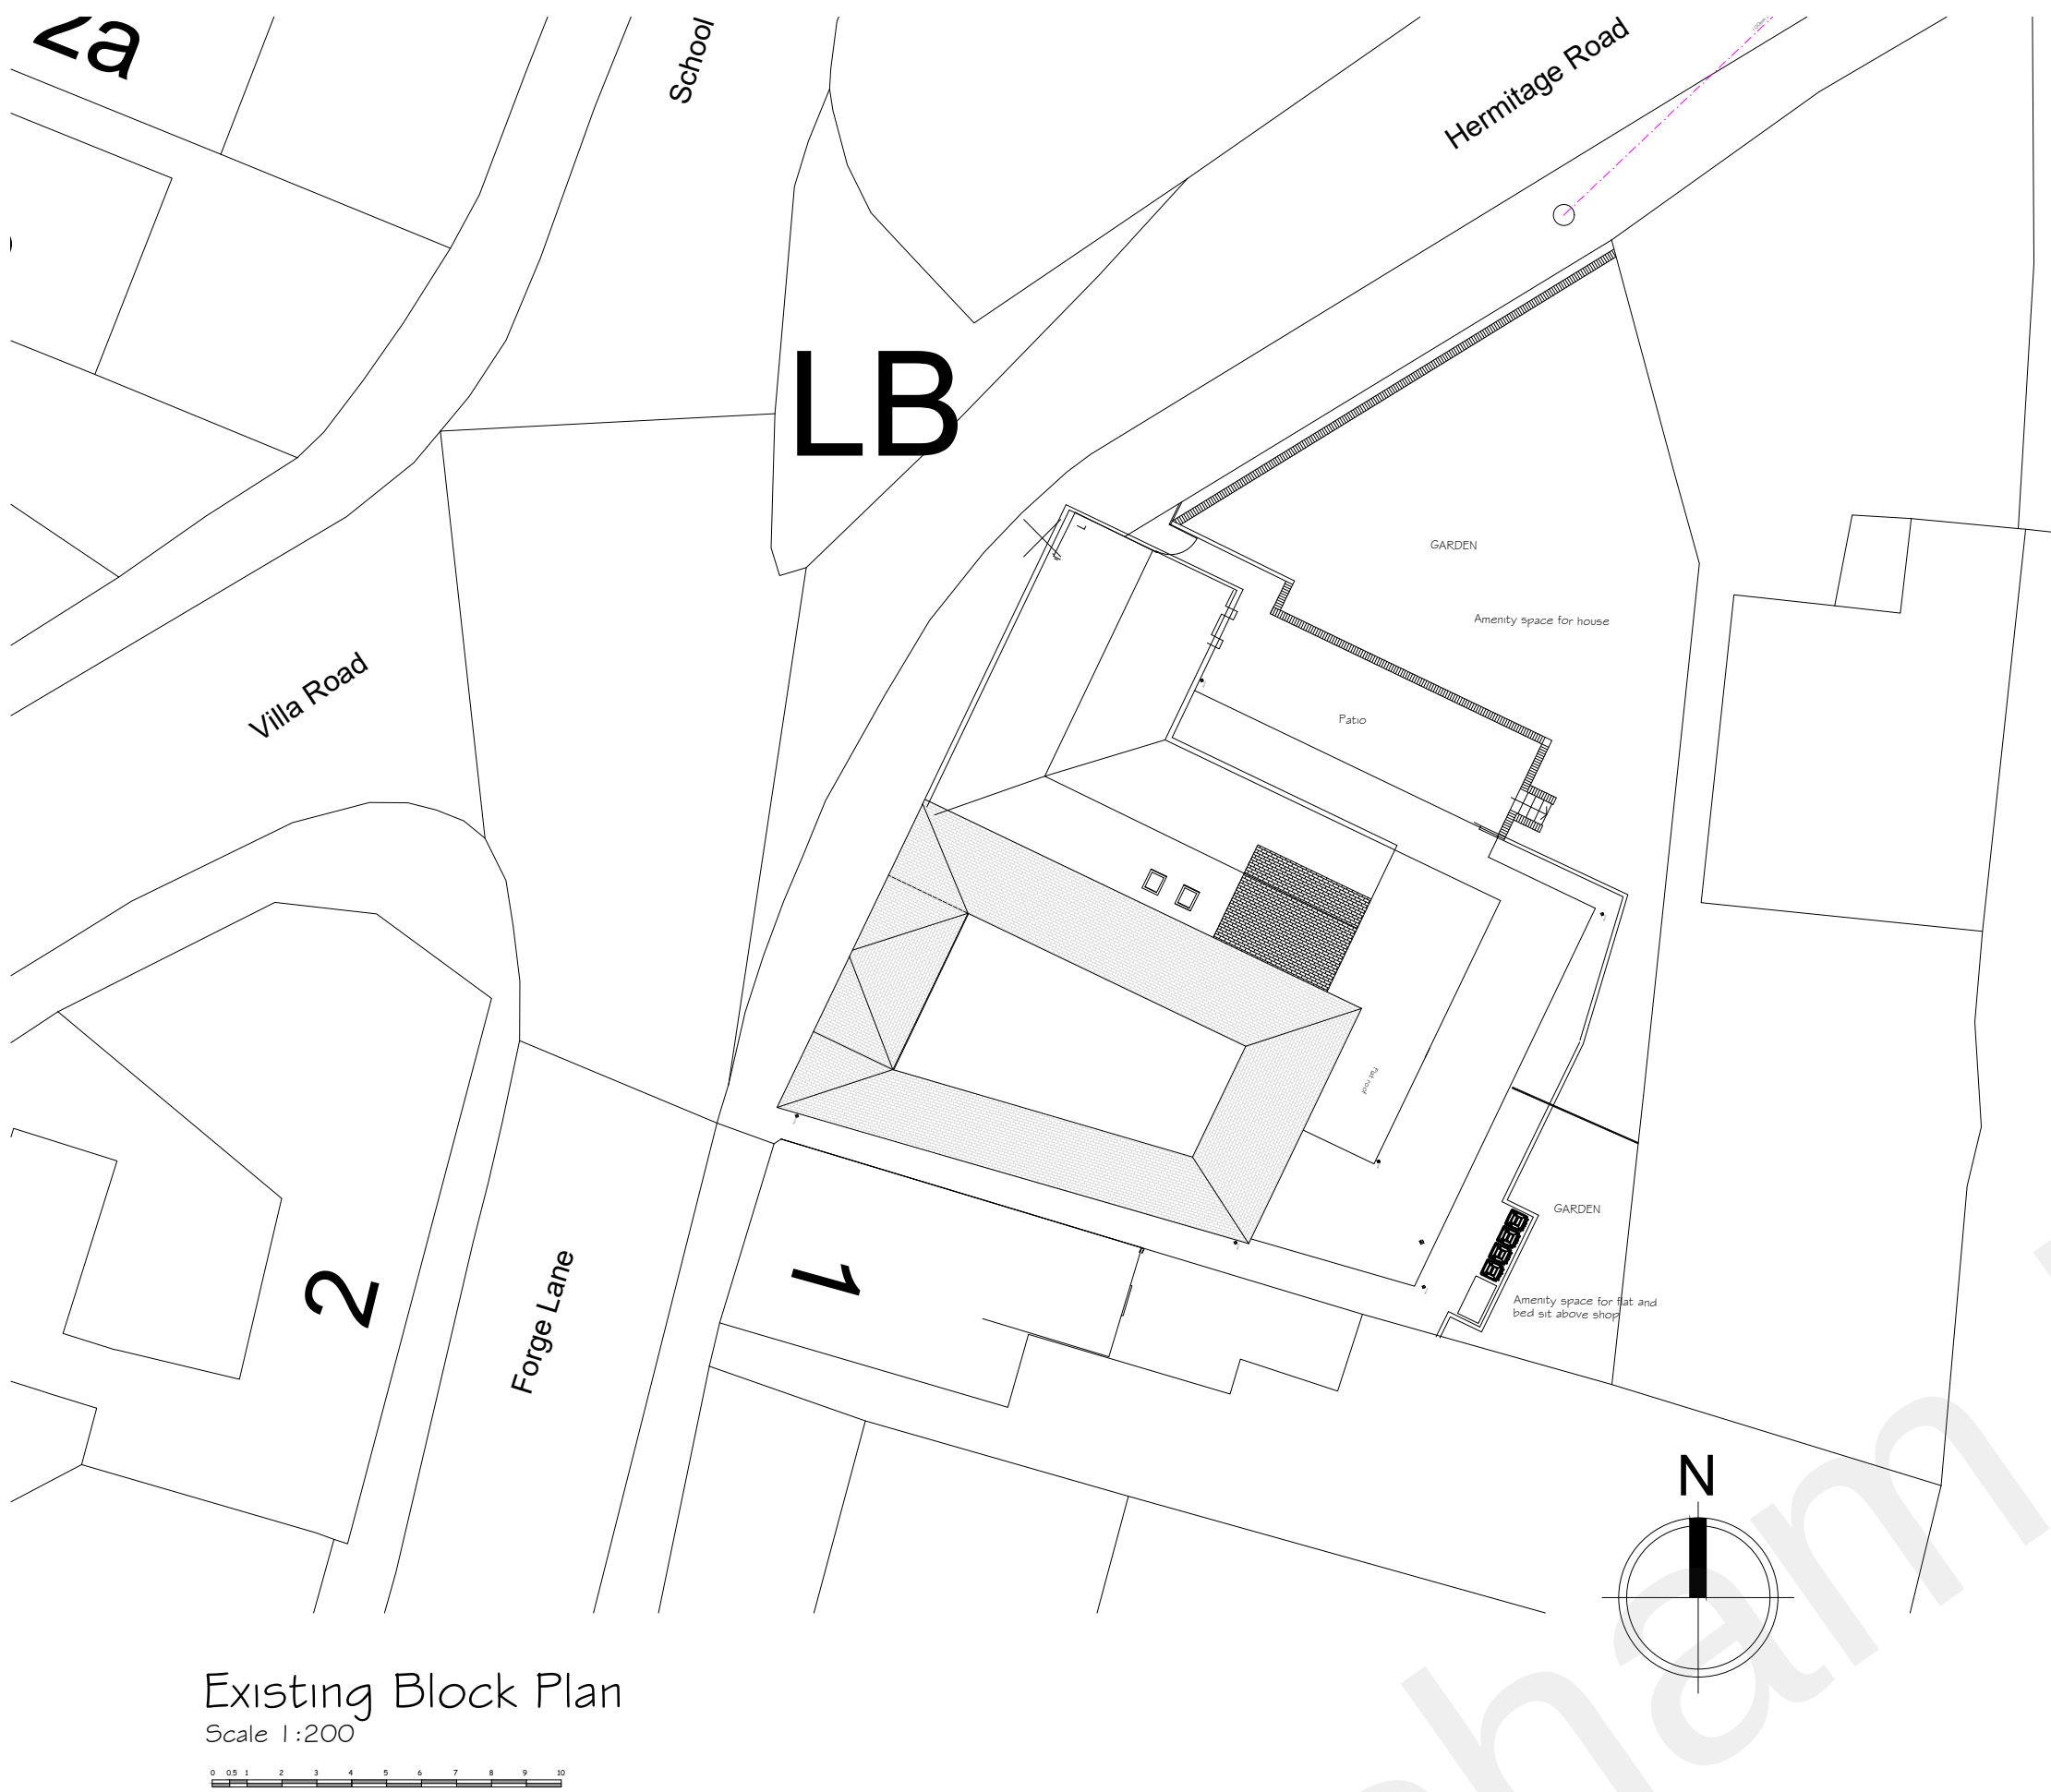

Copyright Synergy Planning & Property Consultants Ltd Suite 6 Lister Quay Weirway City Centre Rochester Kent ME2 4HU		
Client Mr Z F Chaudhry		
Address Higham Post Office 2 Hermitage Road ME3 7DA		
Drawing title Site plan		
Scale 1:50		
Date October 2022	Drawn by	
Drawing No 20/389/07		