

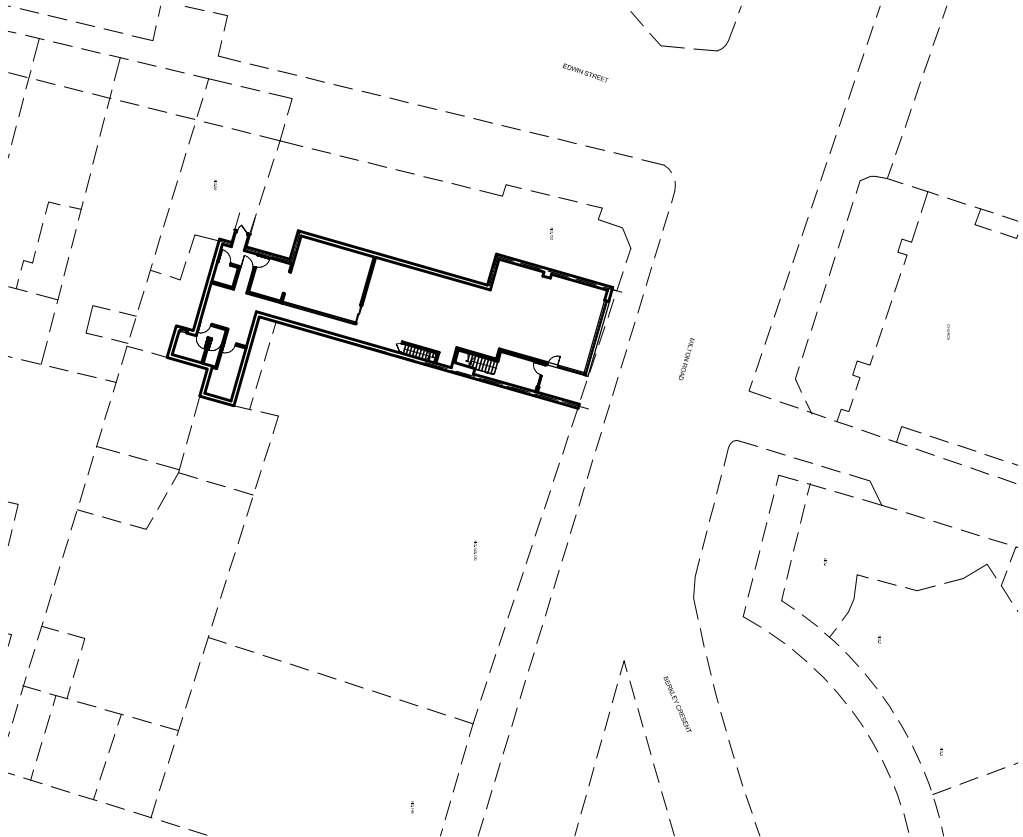
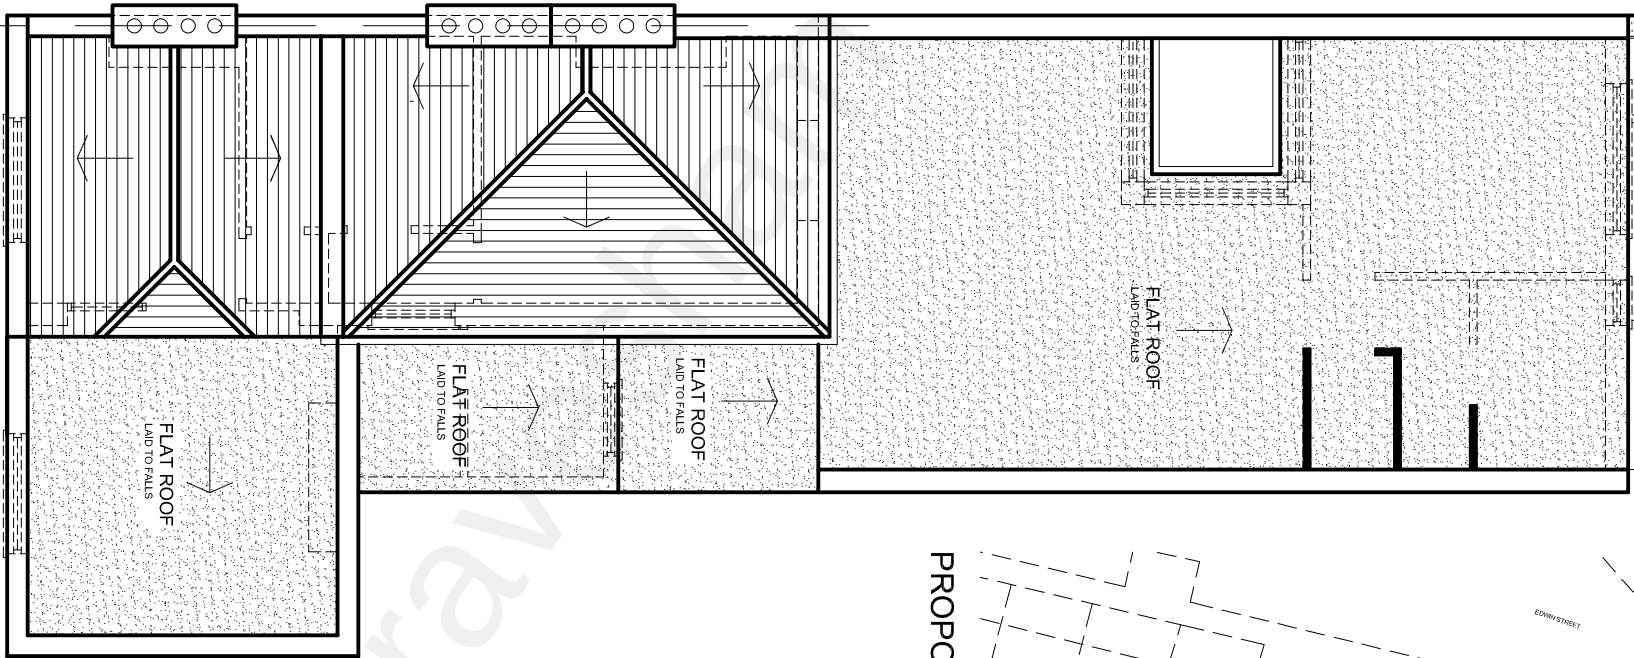
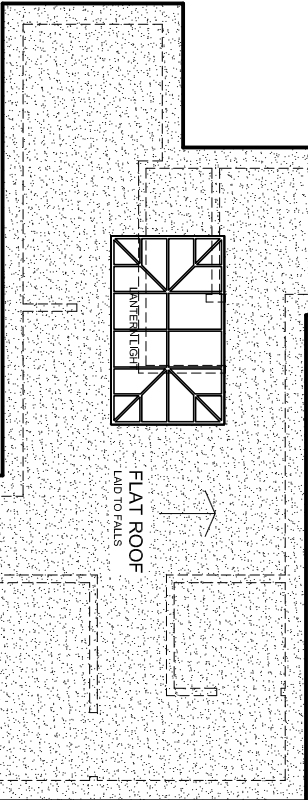




The Contractor is to check all dimensions on site and report any discrepancies to the Contract Administrator. This drawing is to be read in conjunction with all other standard documentation. Dimensions are not to be scaled from this drawing.

 

PROPOSED BLOCK PLAN - SCALE 1:500

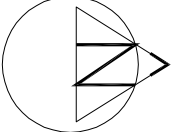

PROPOSED ROOF PLAN

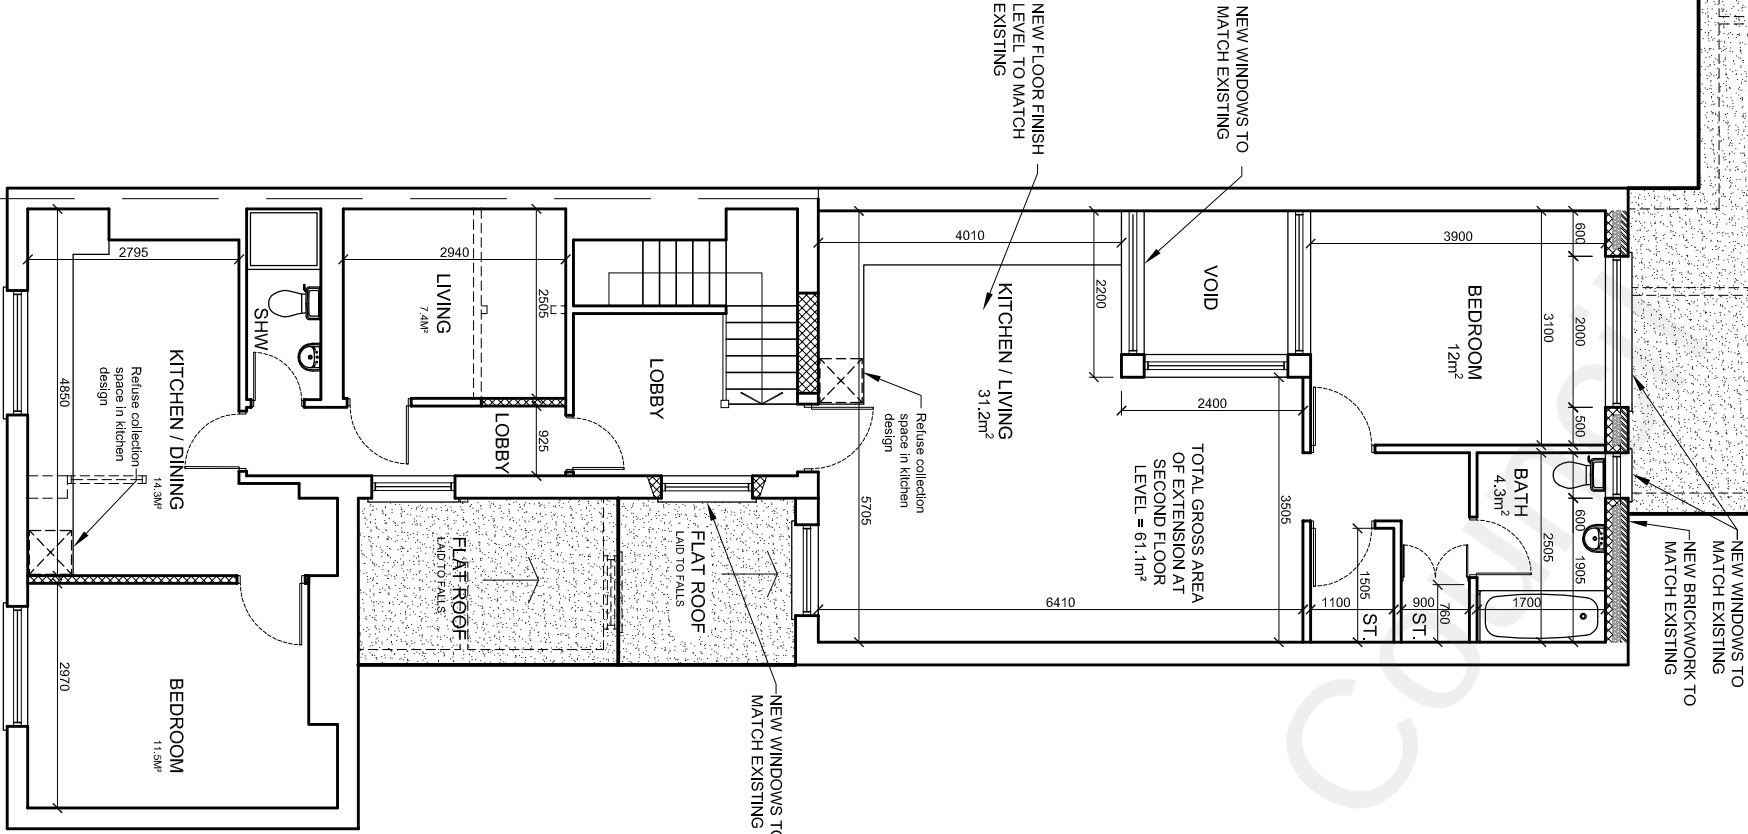 

PROPOSED SECOND FLOOR PLAN

Design And Plan
CONSULTANTS
93 Colmandene Crescent,
Orpington, Kent BR5 2RA
020 3004 9238
07931 931 035
s.nappai@dapconsultants.co.uk
www.dapconsultants.co.uk

project :
151 Milton Road
Gravesend

drawing title :

Proposed Floor Plans

drawn: SN	chkd : SS	date: 12.08.2022
status: Planning		
proj no : 1983	drg no: 06	rev no: A