


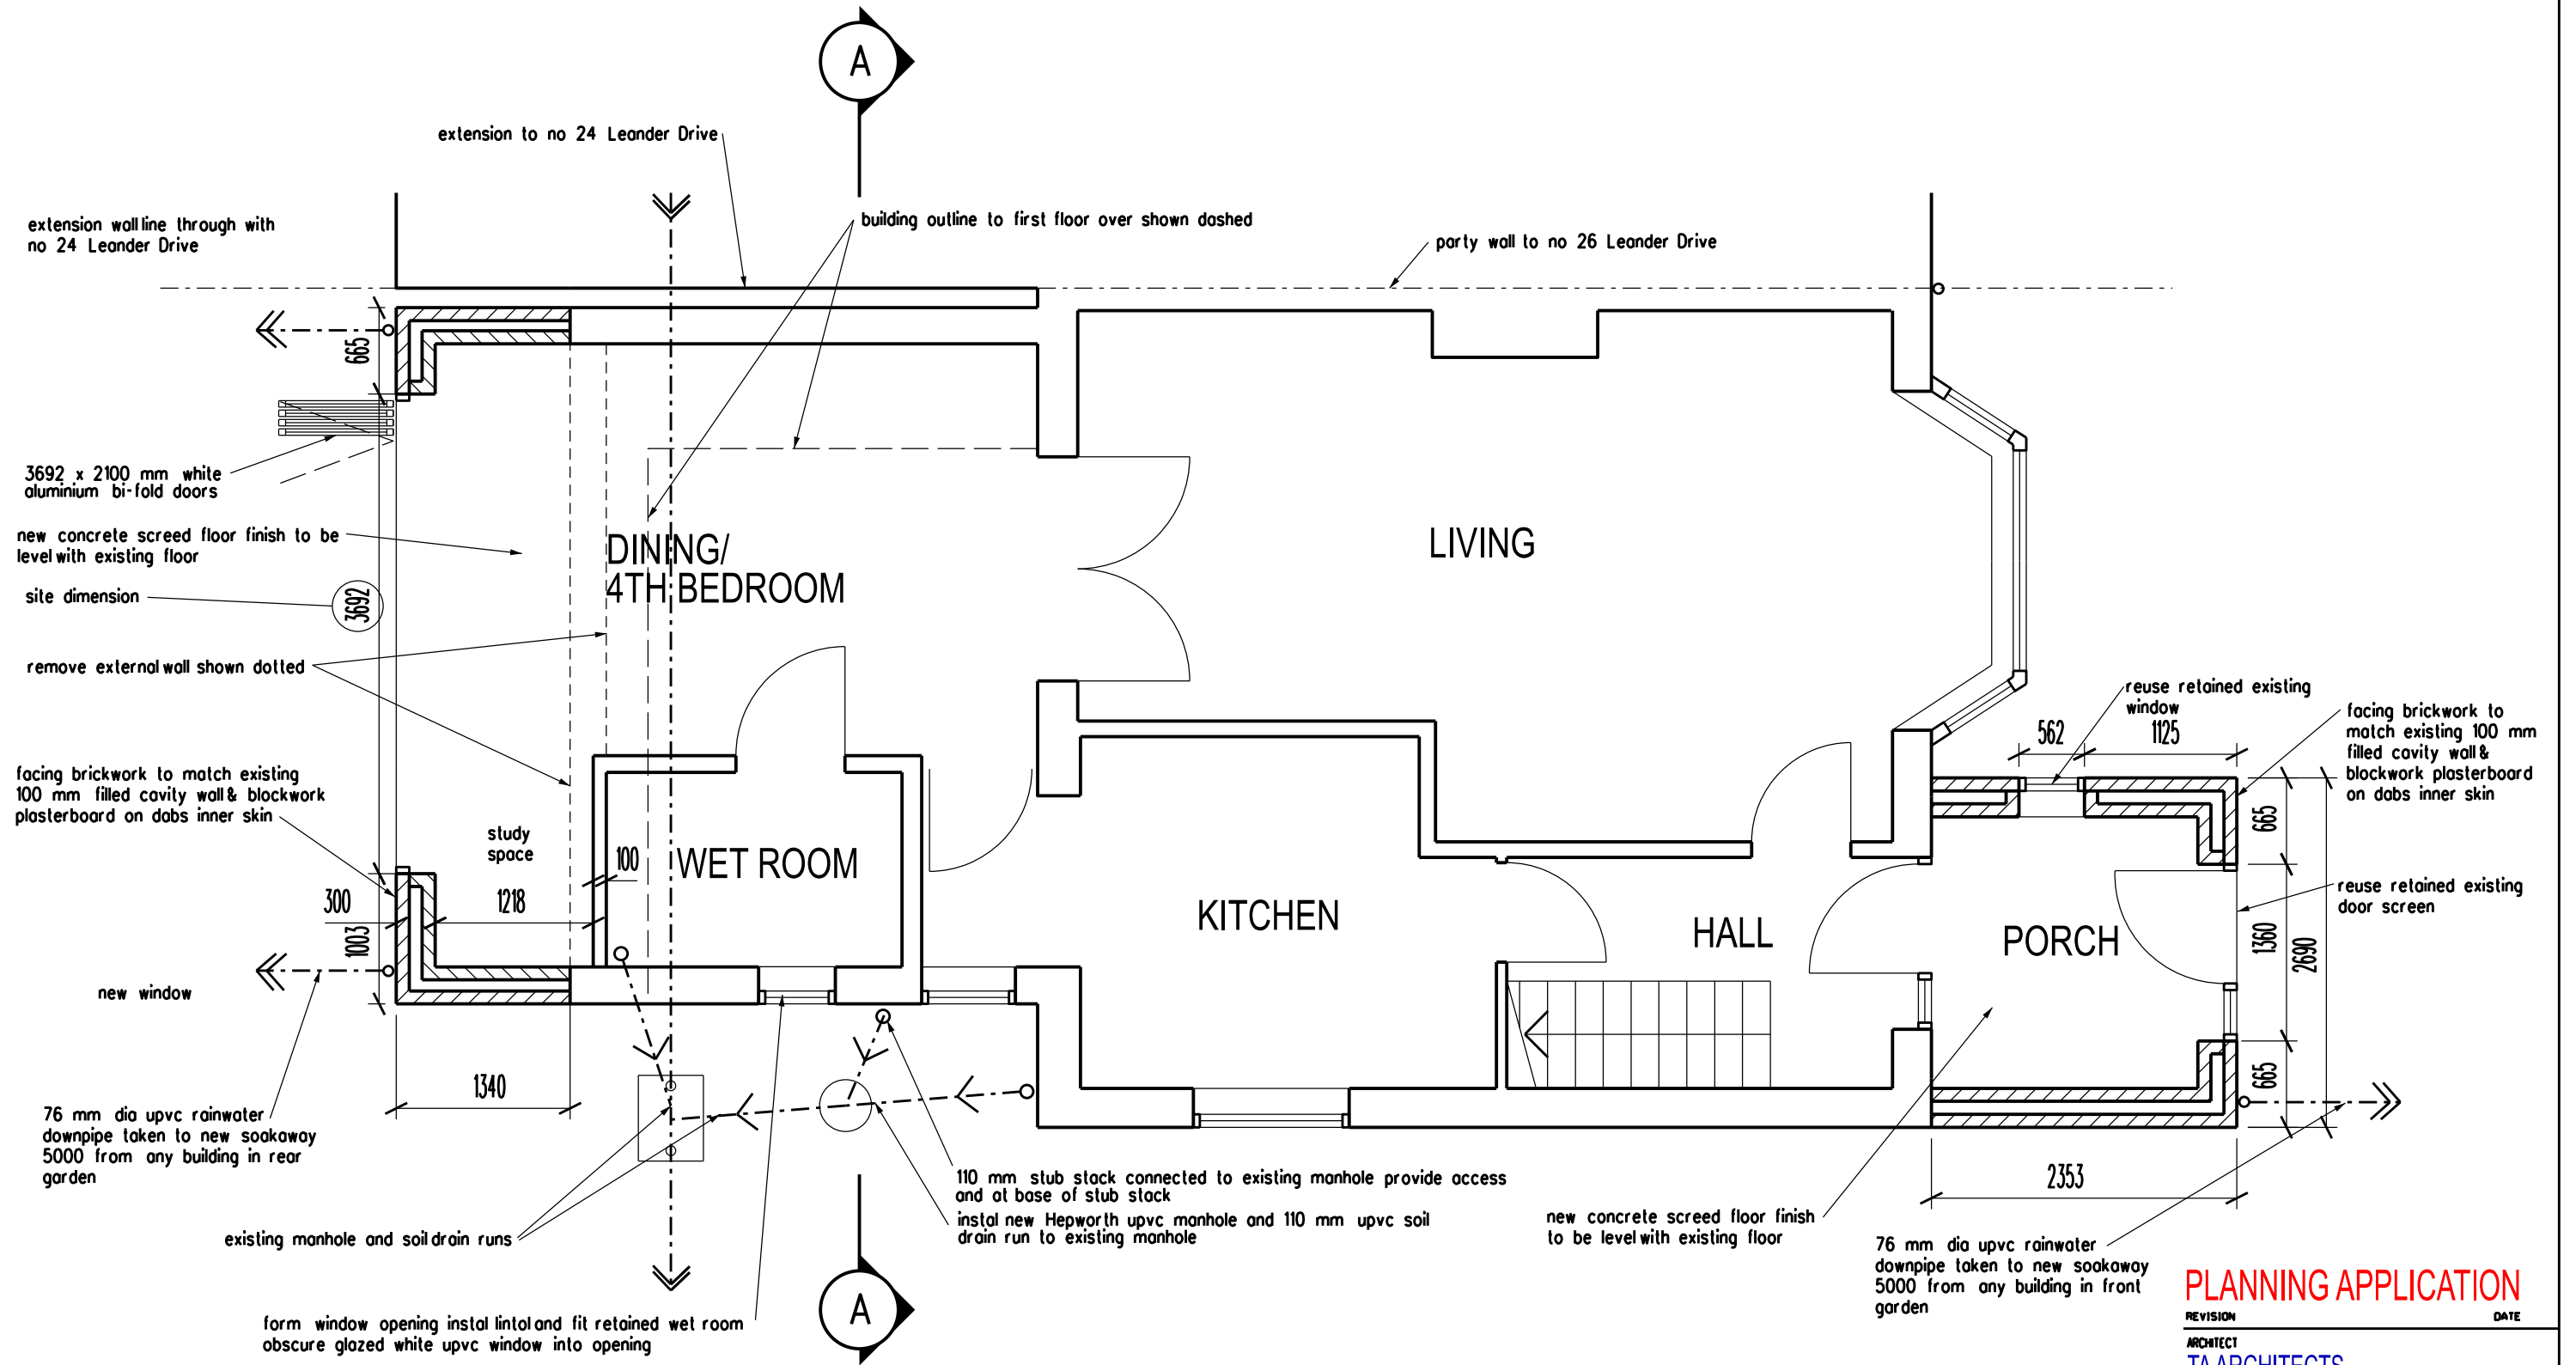

PLANNING APPLICATION

REVISION DATE

ARCHITECT
TA ARCHITECTS
11 JOYDENS WOOD ROAD BEXLEY
KENT DA5 2HS Tel 07905 130591
ta140256@googlemail.com

JOB
PROPOSED FIRST FLOOR
REAR EXTENSION
AT 26 LEANDER DRIVE
GRAVESEND DA12 7NE

DRAWING
PROPOSED GROUND FLOOR PLAN

SCALE 1:50 AT A3 DATE NOV 2025

DRAWING NO.
BT/04