


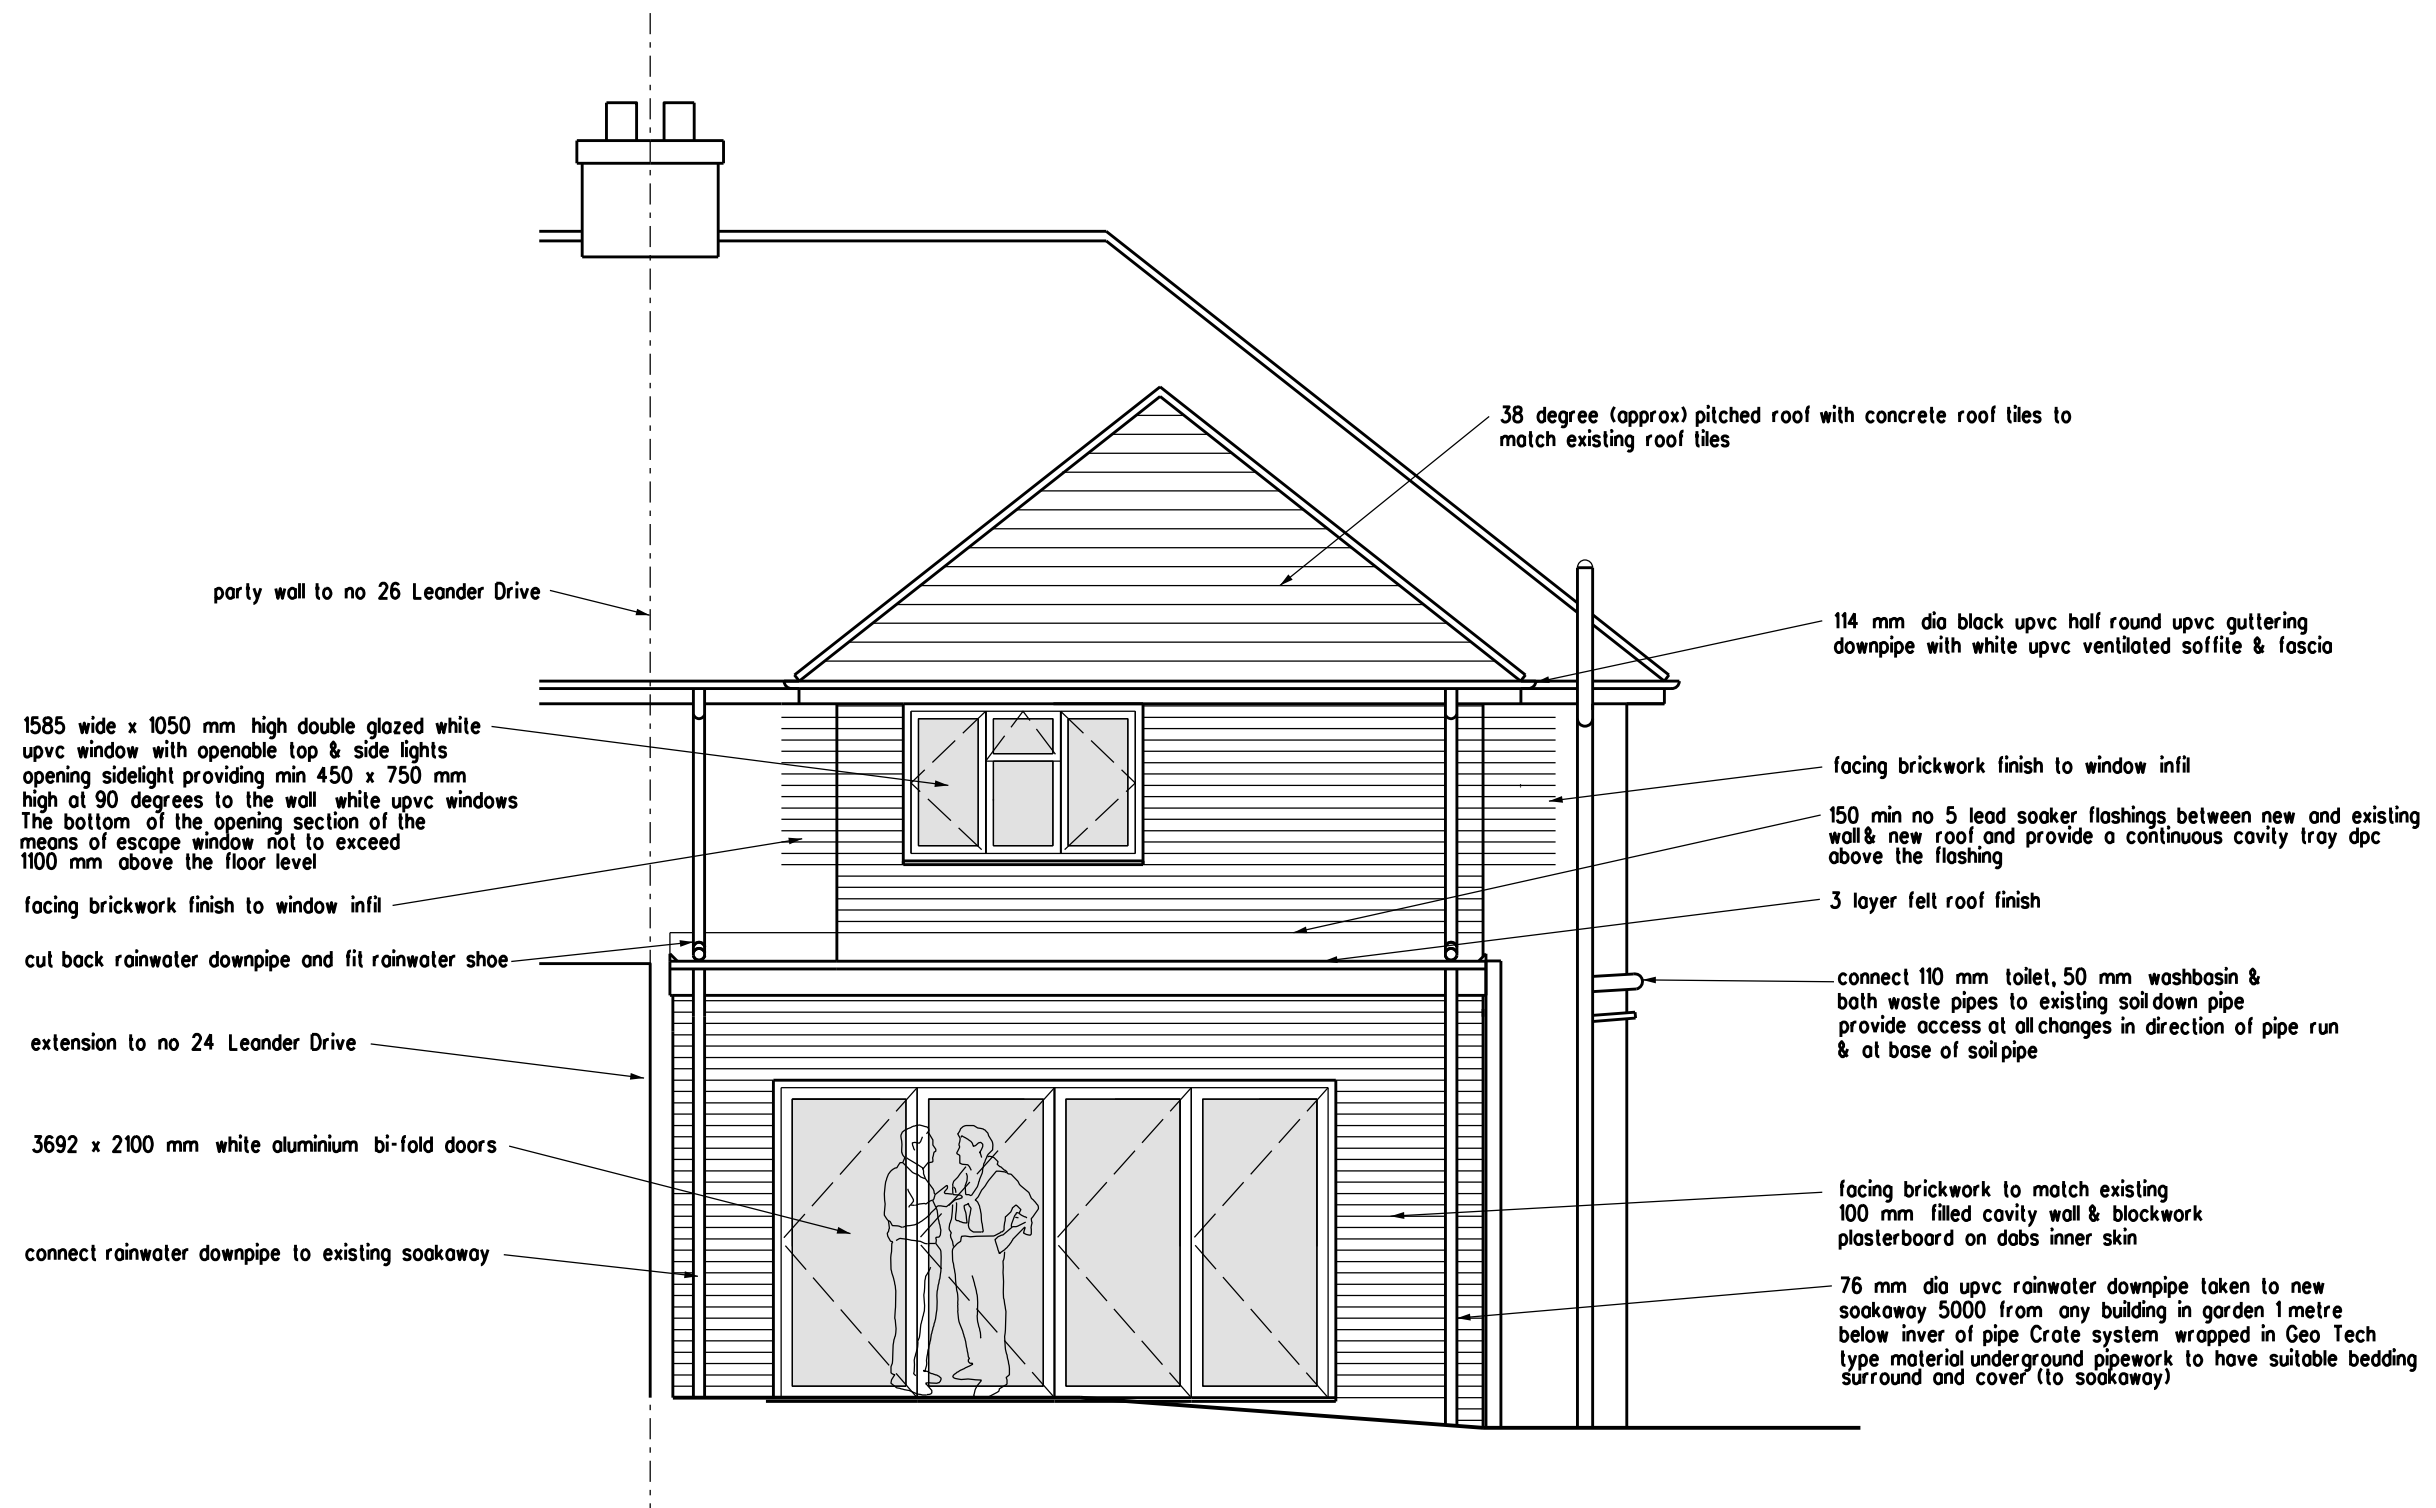

PLANNING APPLICATION

REVISION DATE

ARCHITECT
TA ARCHITECTS
 11 JOYDENS WOOD ROAD BEXLEY
 KENT DA5 2HS Tel 07905 130591
ta140256@googlemail.com

JOB
**PROPOSED DOUBLE STOREY
 FRONT & REAR EXTENSIONS
 AT 26 LEANDER DRIVE
 GRAVESEND DA12 7NE**

DRAWING
PROPOSED REAR ELEVATION

SCALE DATE
 1:50 AT A3 NOV 2025

DRAWING NO.
 BT/08

