


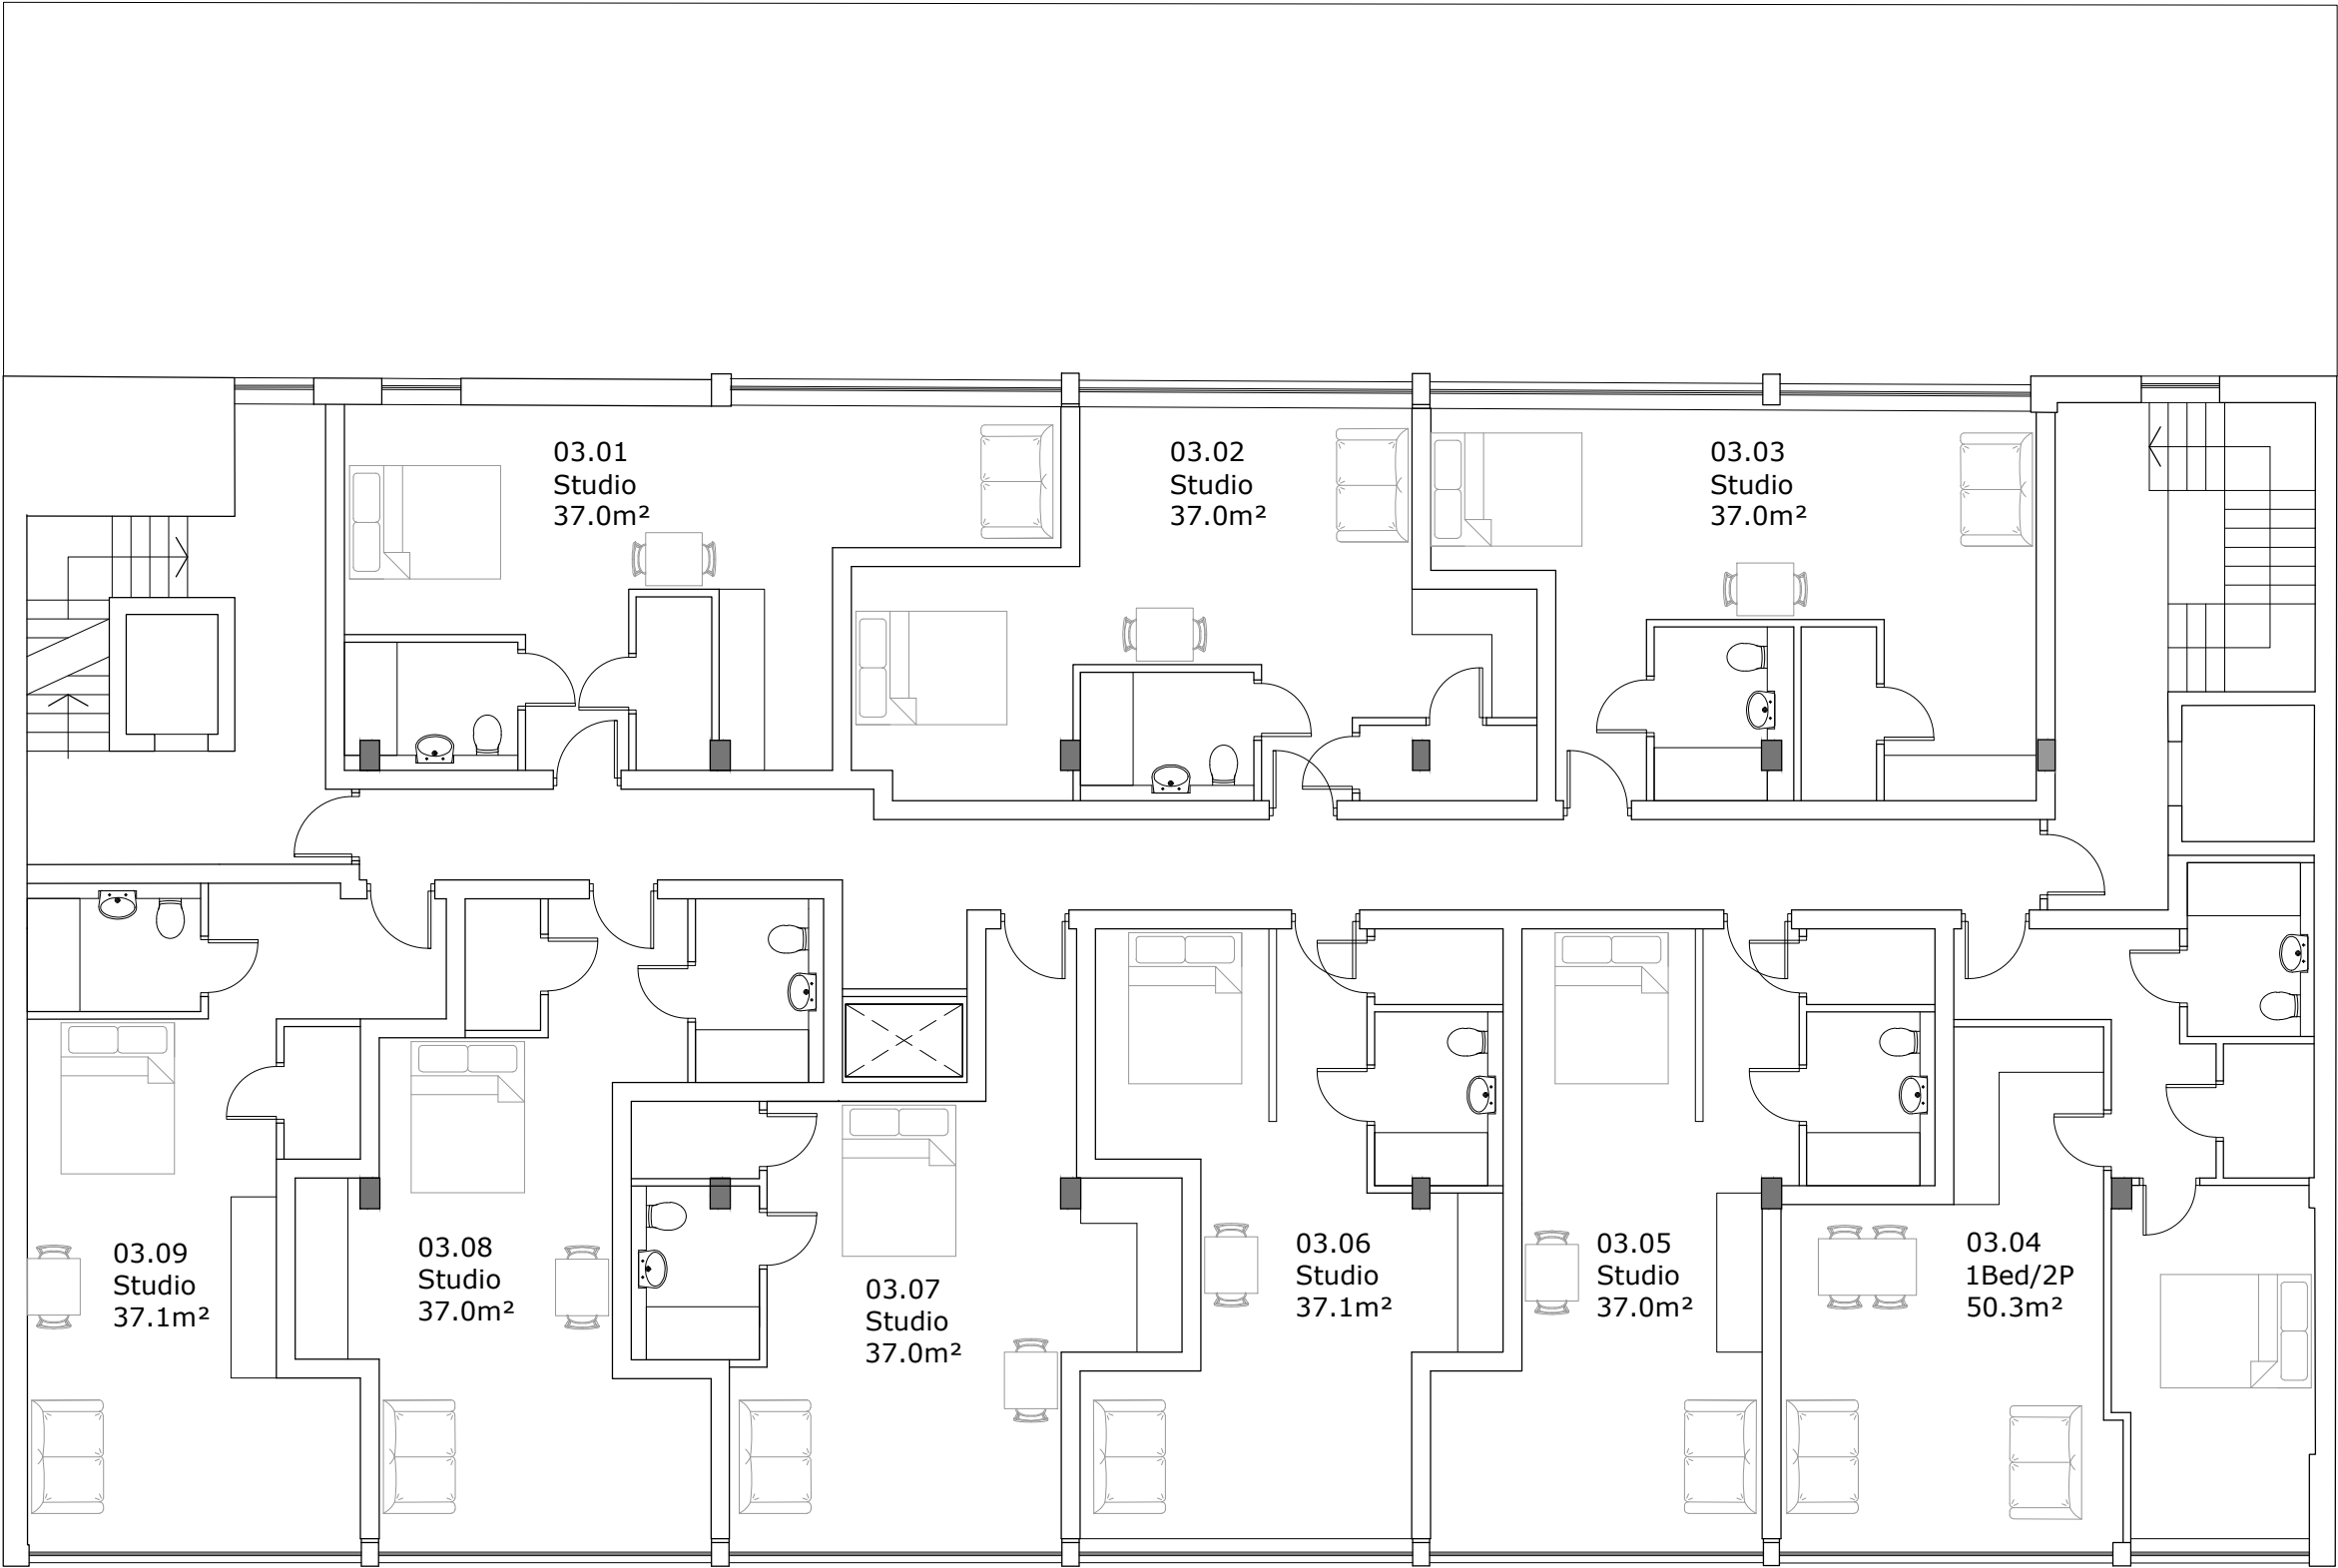

PROPOSED THIRD FLOOR PLAN 1:100



ALL DIMENSIONS, LEVELS AND CLEARANCES TO BE CHECKED ON SITE PRIOR TO WORKS COMMENCING

THIS DRAWING SHOULD BE READ IN CONJUNCTION WITH ALL OTHER PROJECT RELATED DRAWINGS, SPECIFICATIONS AND DOCUMENTS AS PART OF A SINGLE PROJECT PACKAGE.

ANY DISCREPANCY BETWEEN THIS DRAWING, OTHER DRAWINGS FORMING PART OF THIS CONTRACT, OR THE SPECIFICATION / BILLS OF QUANTITIES MUST BE CLARIFIED BEFORE COMMENCEMENT OF ANY WORK OR ORDERING OF ANY MATERIALS.

PLEASE CONSULT THE AUTHOR OR PROJECT MANAGER SHOULD THE READER REQUIRE CLARIFICATION ON ANY PART OF THIS DRAWING.

THE COPYRIGHT OF THE DRAWING AND DESIGN IS THE PROPERTY OF THE COMPANY. THIS INFORMATION HAS BEEN ISSUED UNDER SPECIFIC TERMS FOR THIS PROJECT AND MAY ONLY BE USED AND REPRODUCED ACCORDINGLY.

P3	12.09.25	SC	GH	Minor Amendments
P2	31.08.25	SC	GH	Planning Issue
P1	20.08.25	SC	GH	Preliminary Issue
Rev	Date	By	Chk	Comment

Hillman

Contracting and Developing
Since 1938

46-48 Ennersdale Road, London, SE13 6JB
Tel: 020 8333 2444 Fax: 020 8265 6592
www.hillman.co.uk

Client:

EMD Holding Group Ltd

Project Title:

Conversion of Existing Building
44-46 The Grove
Gravesend DA12 1DF

Drawing Title:

Proposed Third Floor Plan

Status:

PLANNING ISSUE

Drawn By: SC	Designed By: GH	Checked By: BH	Approved By: GH
Original Issue Date: -		Scale @ A3: 1:100	

Job No/ File Ref 250425	Revision P3
Drawing Number 014	