


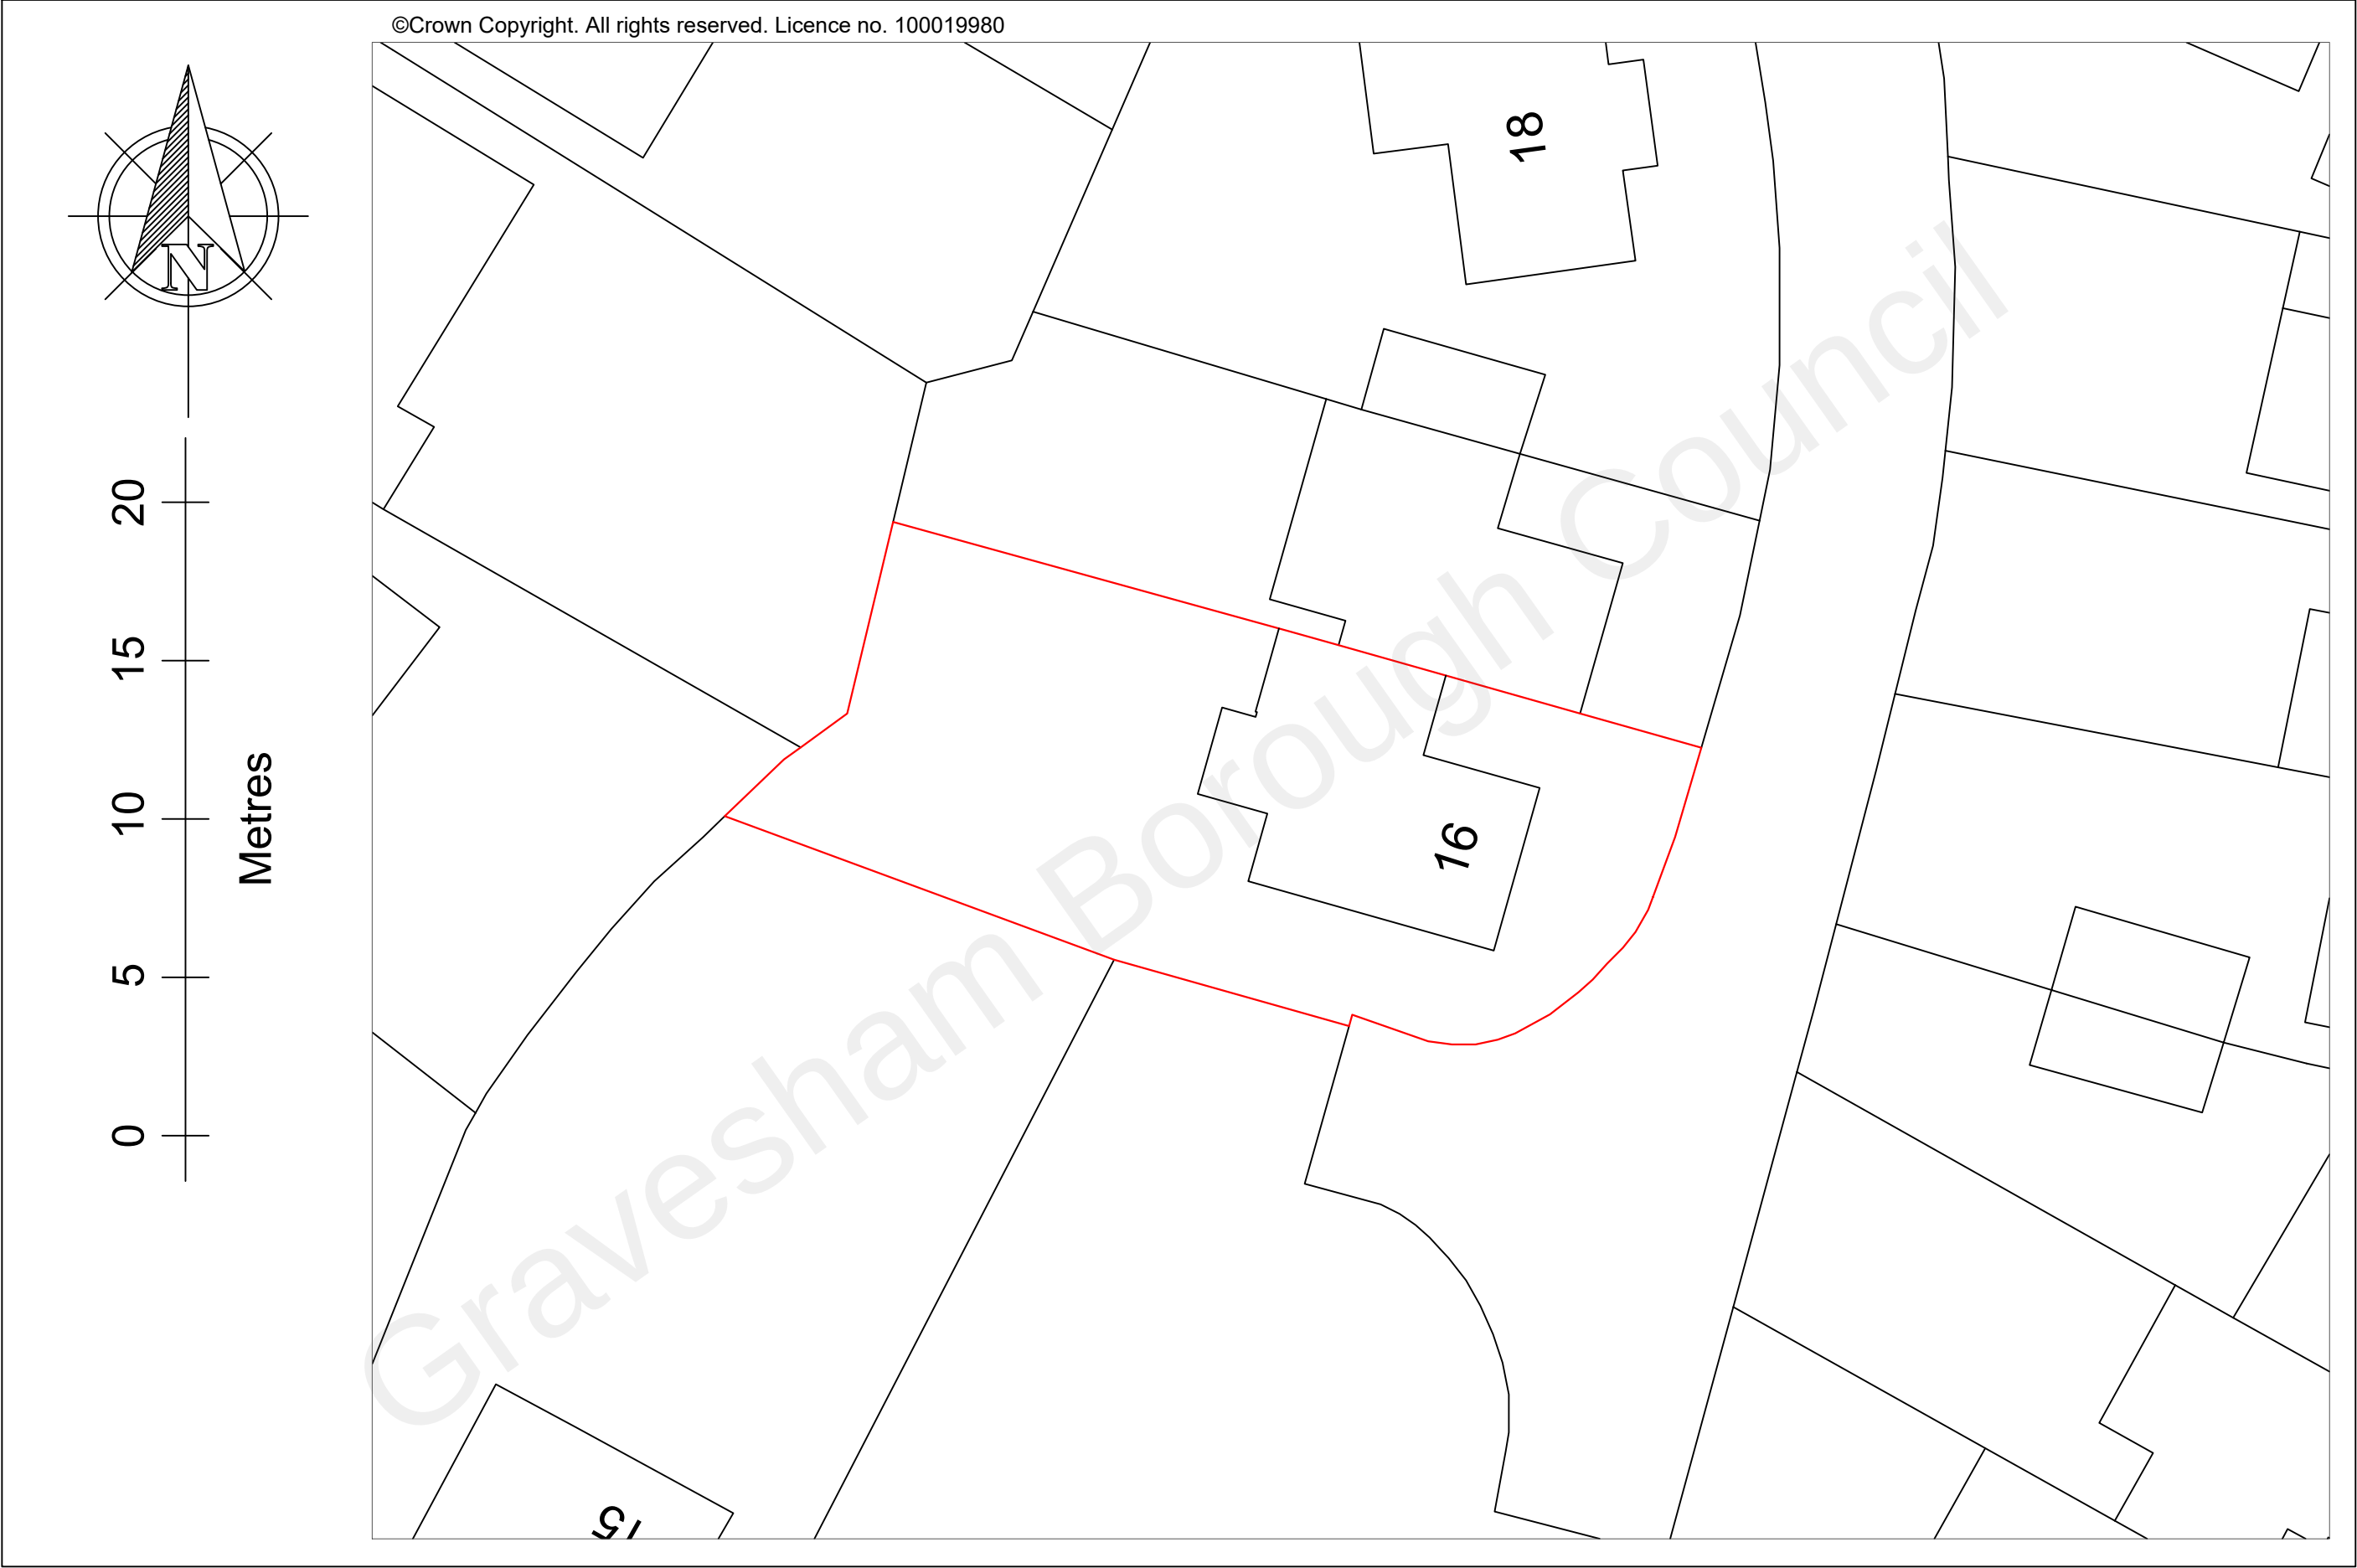

S-(13)02

Site Plans: Existing Block Plan
(Scale 1:200 @A3)

Date: January 2022 Drawing Number: 22001MH-PP-S-(13)02 Rev
Project: Ground Floor Rear Extension & Side Extensions
Client: Mr & Mrs Huffer
Site Address: 16 The Sandpipers, Gravesend. DA12 5QB


Building Drawings
124a North Road, Hythe, CT21 5DY
t: 01303 237762
m: 07711 200634
e: des@building-drawings.co.uk
w: www.building-drawings.co.uk