



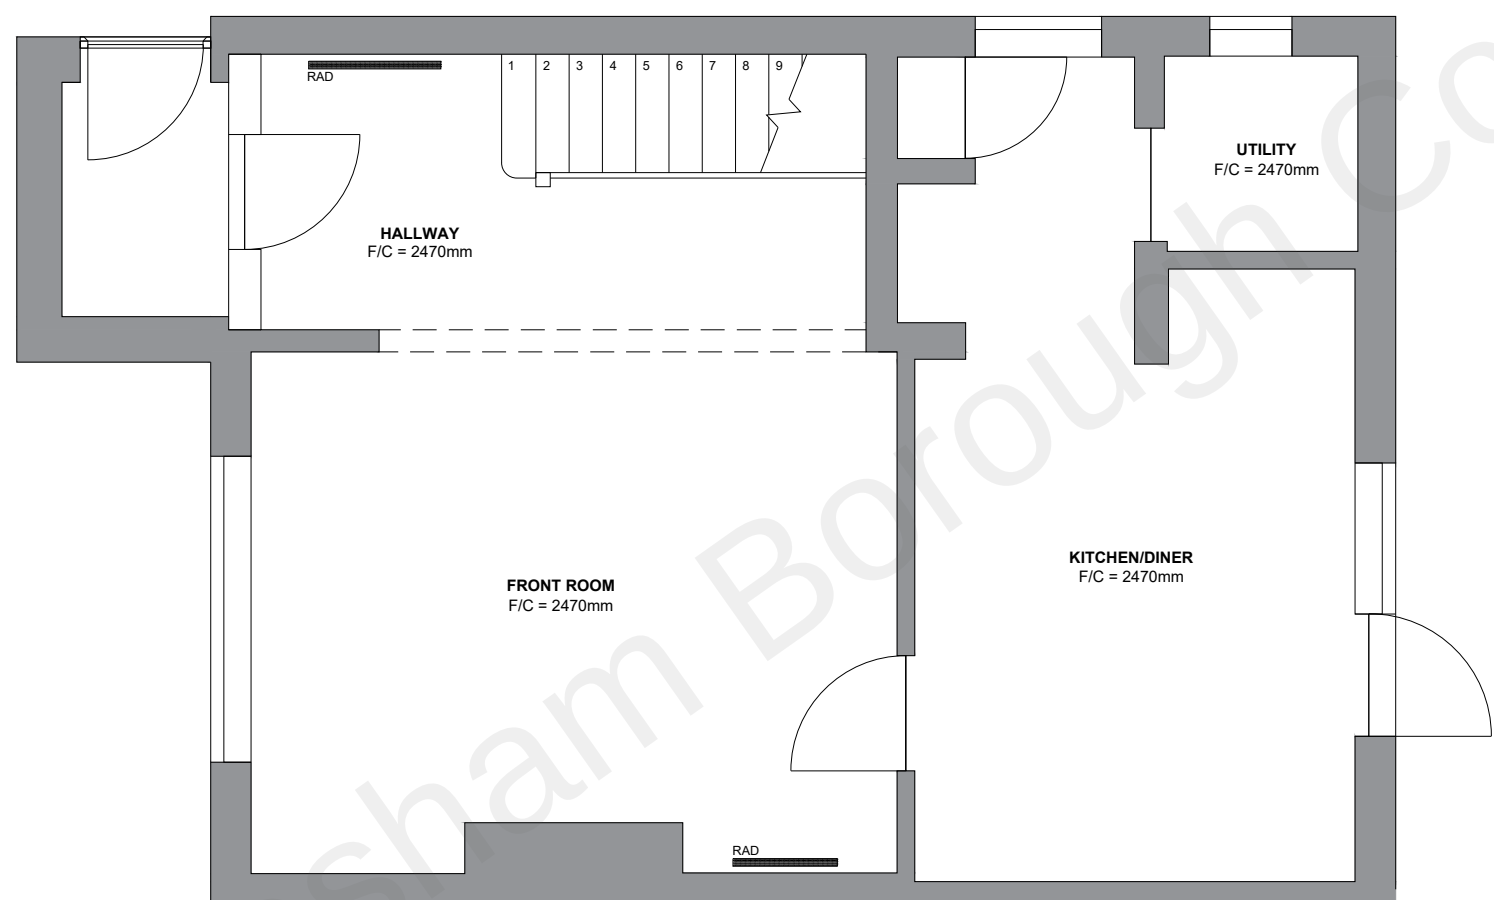

NOT FOR
CONSTRUCTION

 

WWW.SPILLWAYS.CO.UK
T: 0203 355 5544
E: SANJAY@SPILLWAYS.CO.UK
260 SHERWOOD PARK AVENUE
SIDCUP
DA15 9JN

P6	ISSUED FOR PLANNING			17.12.21	SK
P5	ISSUED FOR PLANNING			08.12.20	SK
Rev.	Description			Date	By
Drawn	SK	Date	29.06.20	Scale	1:50 @ A3
Checked	SK	CAD Filename	100		
Job No.	1374	Drawing No.	DR-100	Revision	P6

Job Title	87 LOWER HIGHAM ROAD, GRAVESEND
Client	
EXISTING GROUND FLOOR PLAN	