
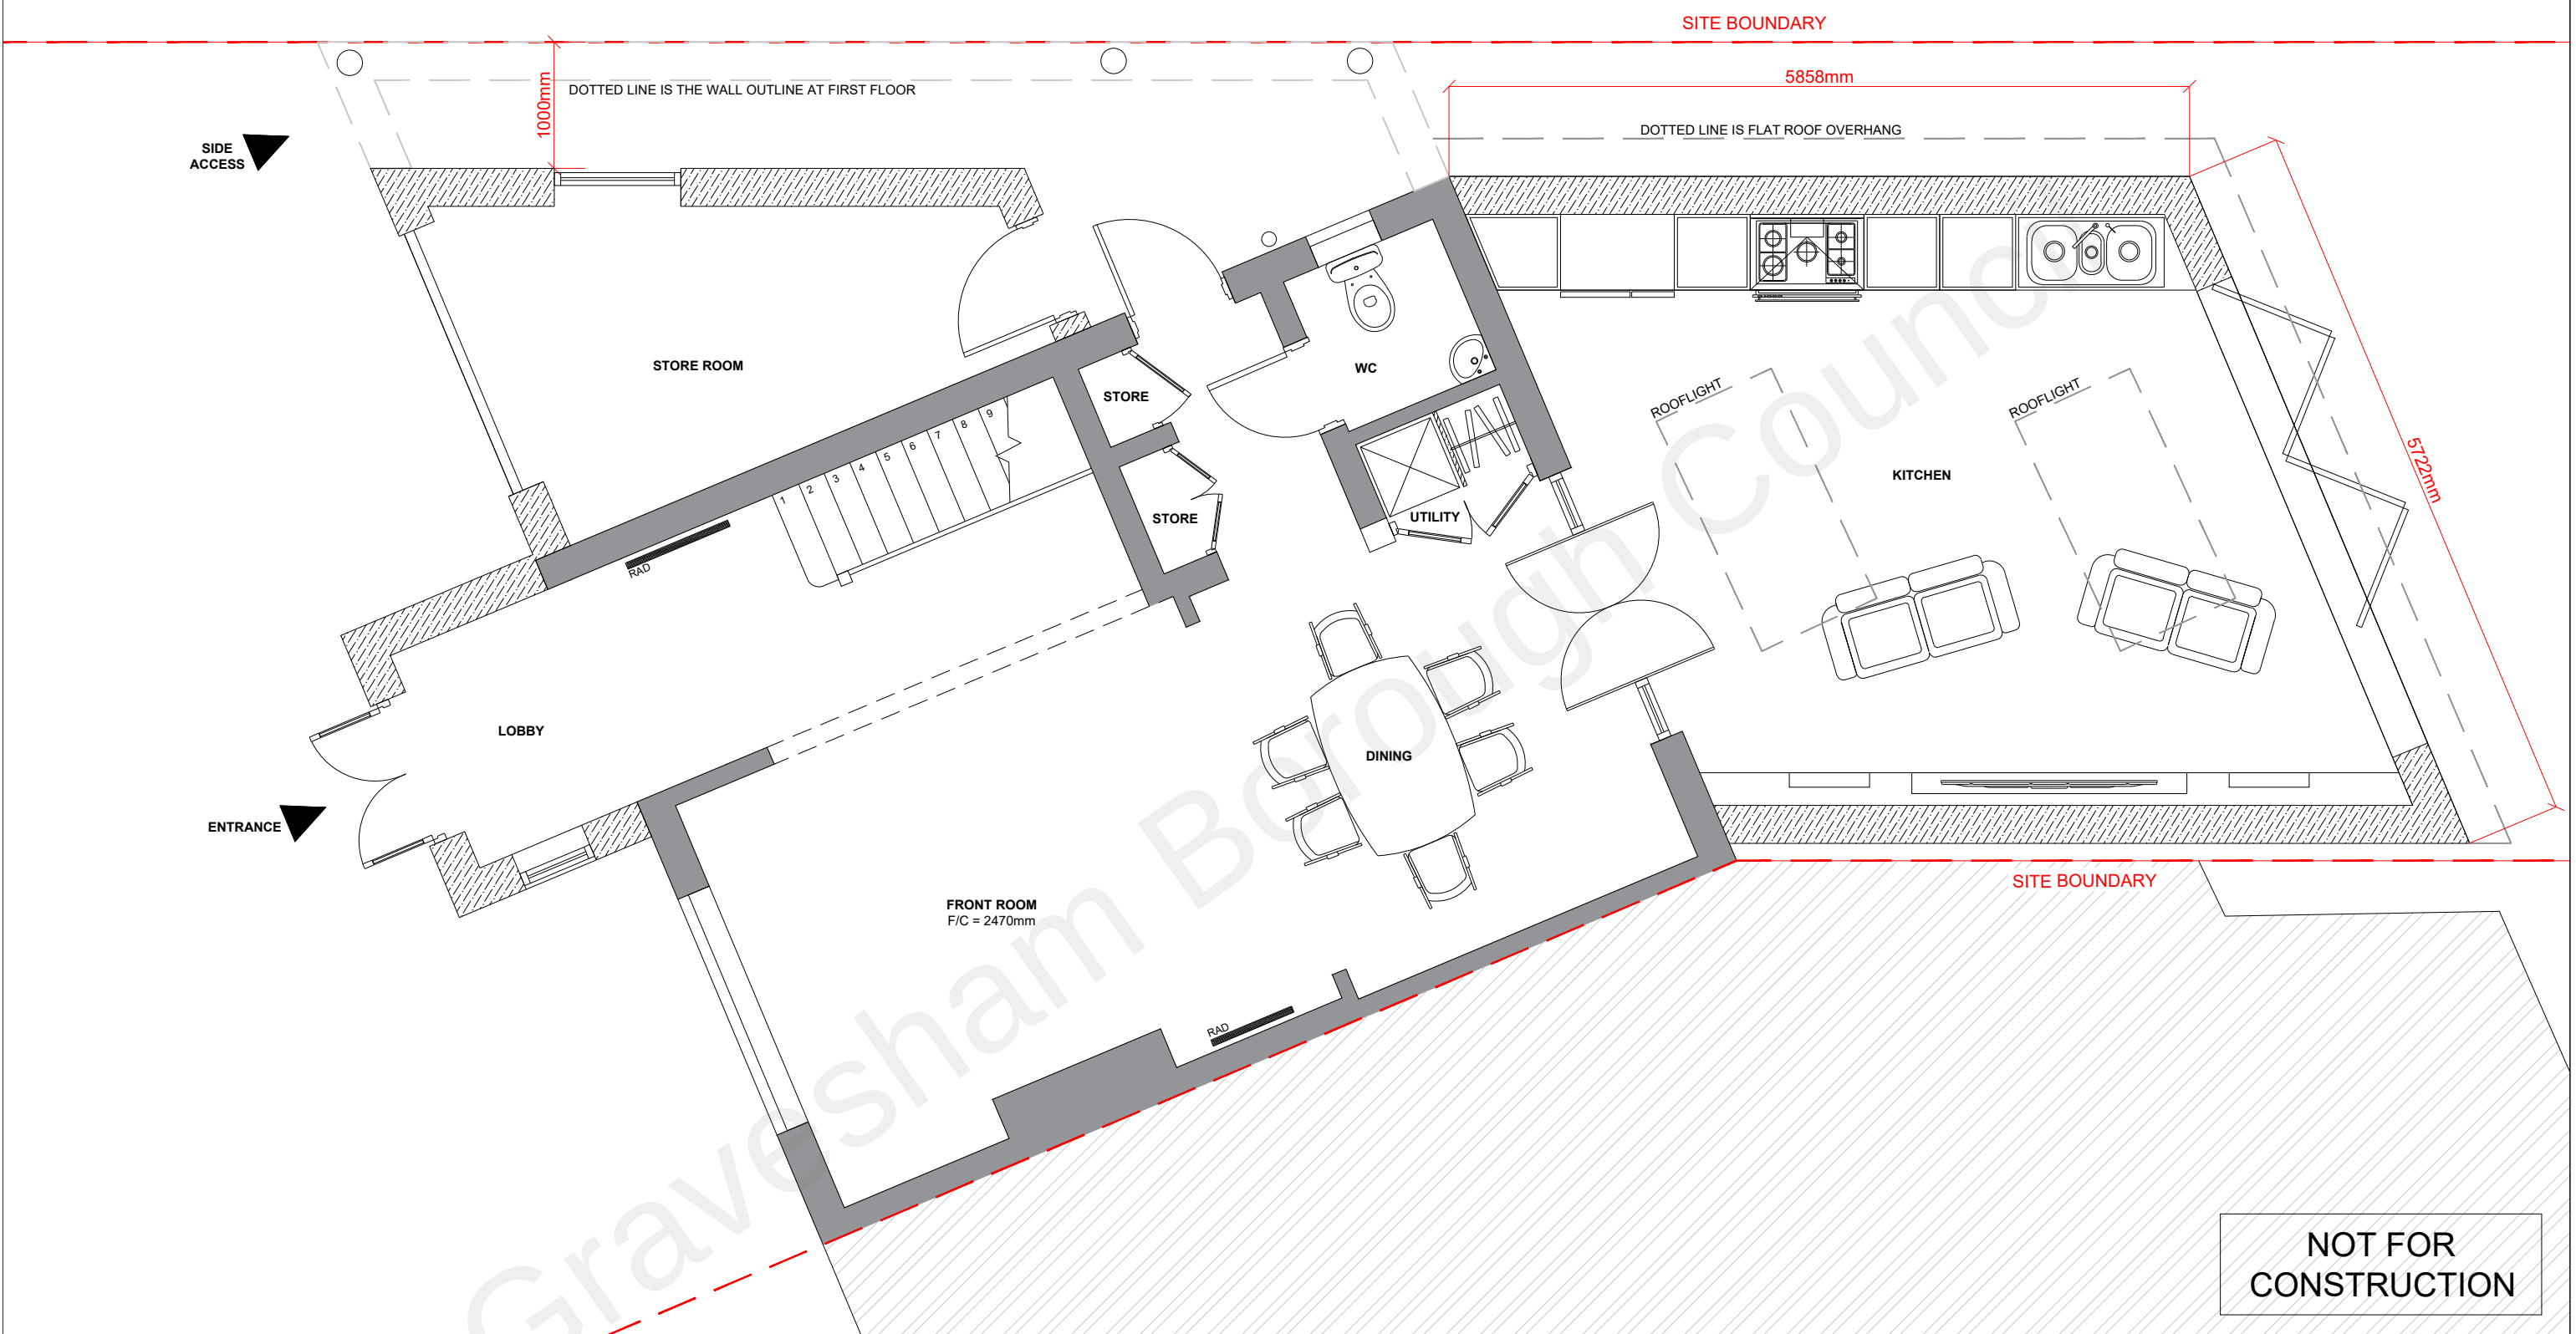


 

WWW.SPILLWAYS.CO.UK
T: 0203 355 5544
E: SANJAY@SPILLWAYS.CO.UK
260 SHERWOOD PARK AVENUE
SIDCUP
DA15 9JN

P7	ISSUED FOR PLANNING	17.12.21	SK
P6	ISSUED FOR PLANNING	08.12.20	SK
Rev.	Description	Date	By
Drawn	SK	Date	29.06.20
Scale	1:50 @ A3	Checked	SK
CAD Filename	200	Job No.	1374
		Drawing No.	DR-200
		Revision	P7

Job Title	87 LOWER HIGHAM ROAD, GRAVESEND
Client	
PROPOSED GROUND FLOOR PLAN	