



FRONT (West) ELEVATION

Scale 1:50 (m)


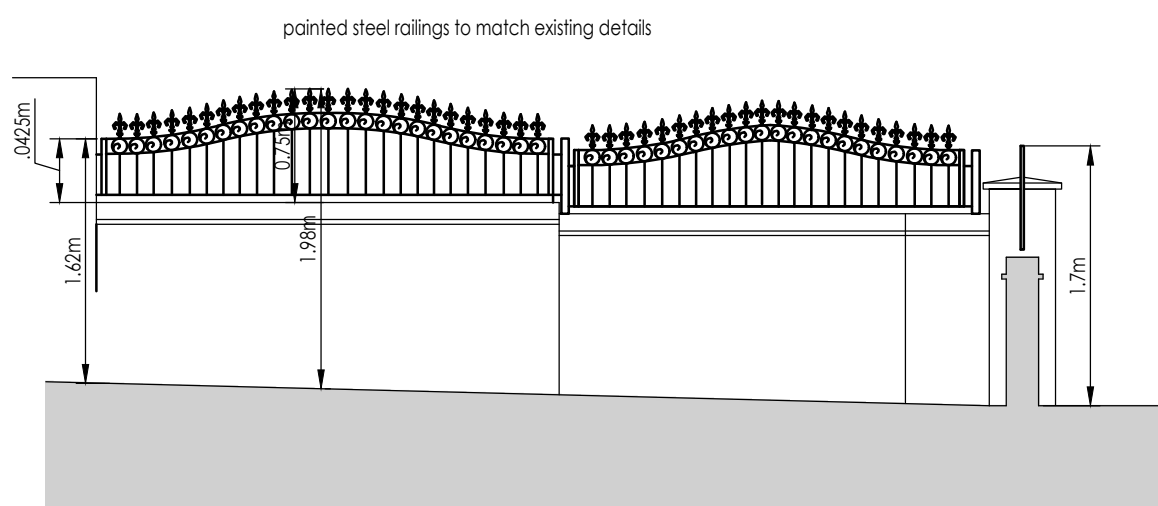


SIDE (SOUTH) ELEVATION

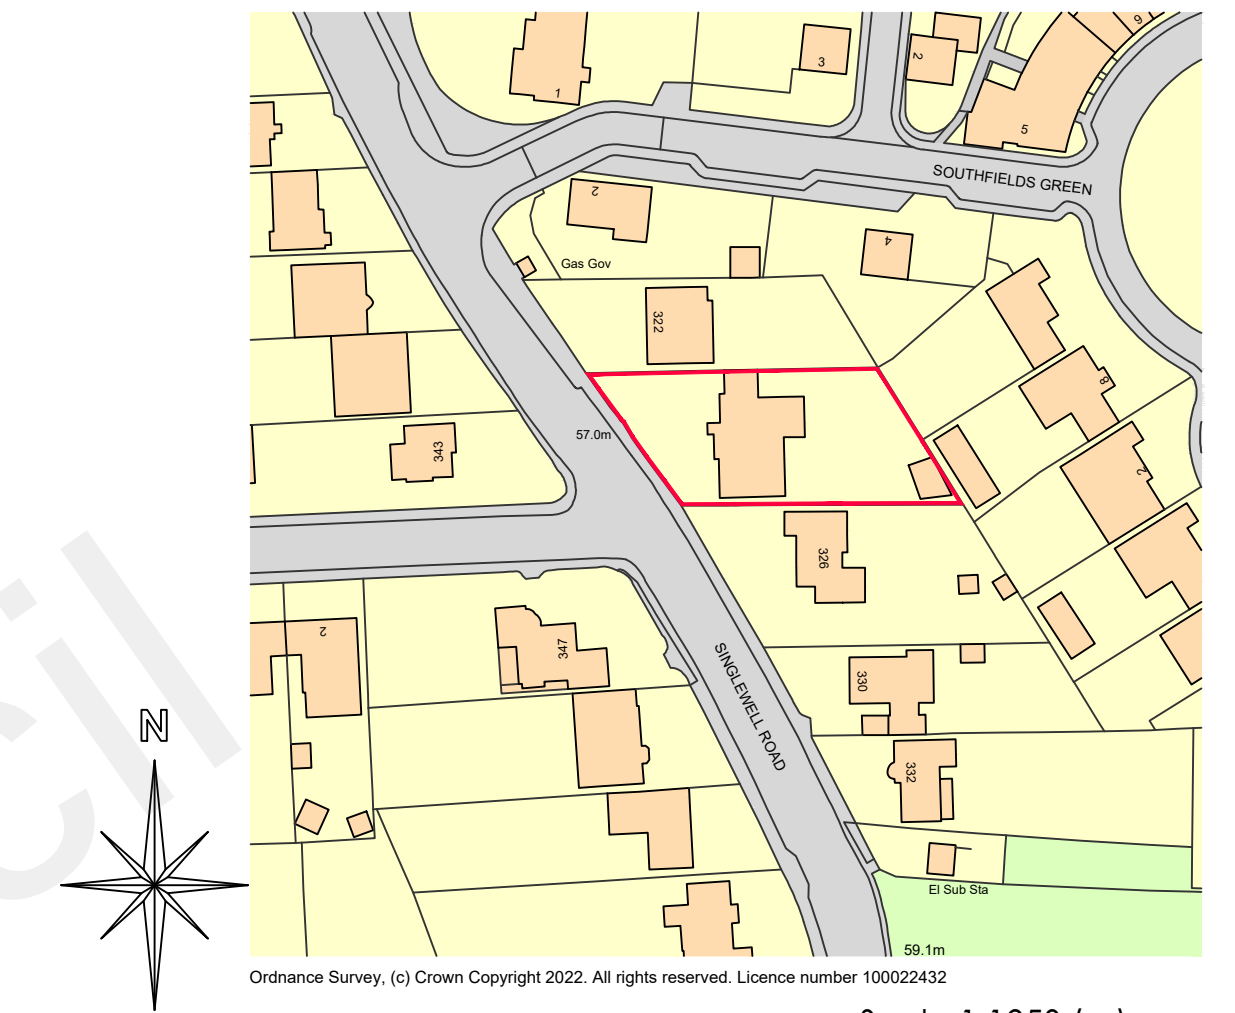


LOCATION PLAN

Scale 1:1250 (m)

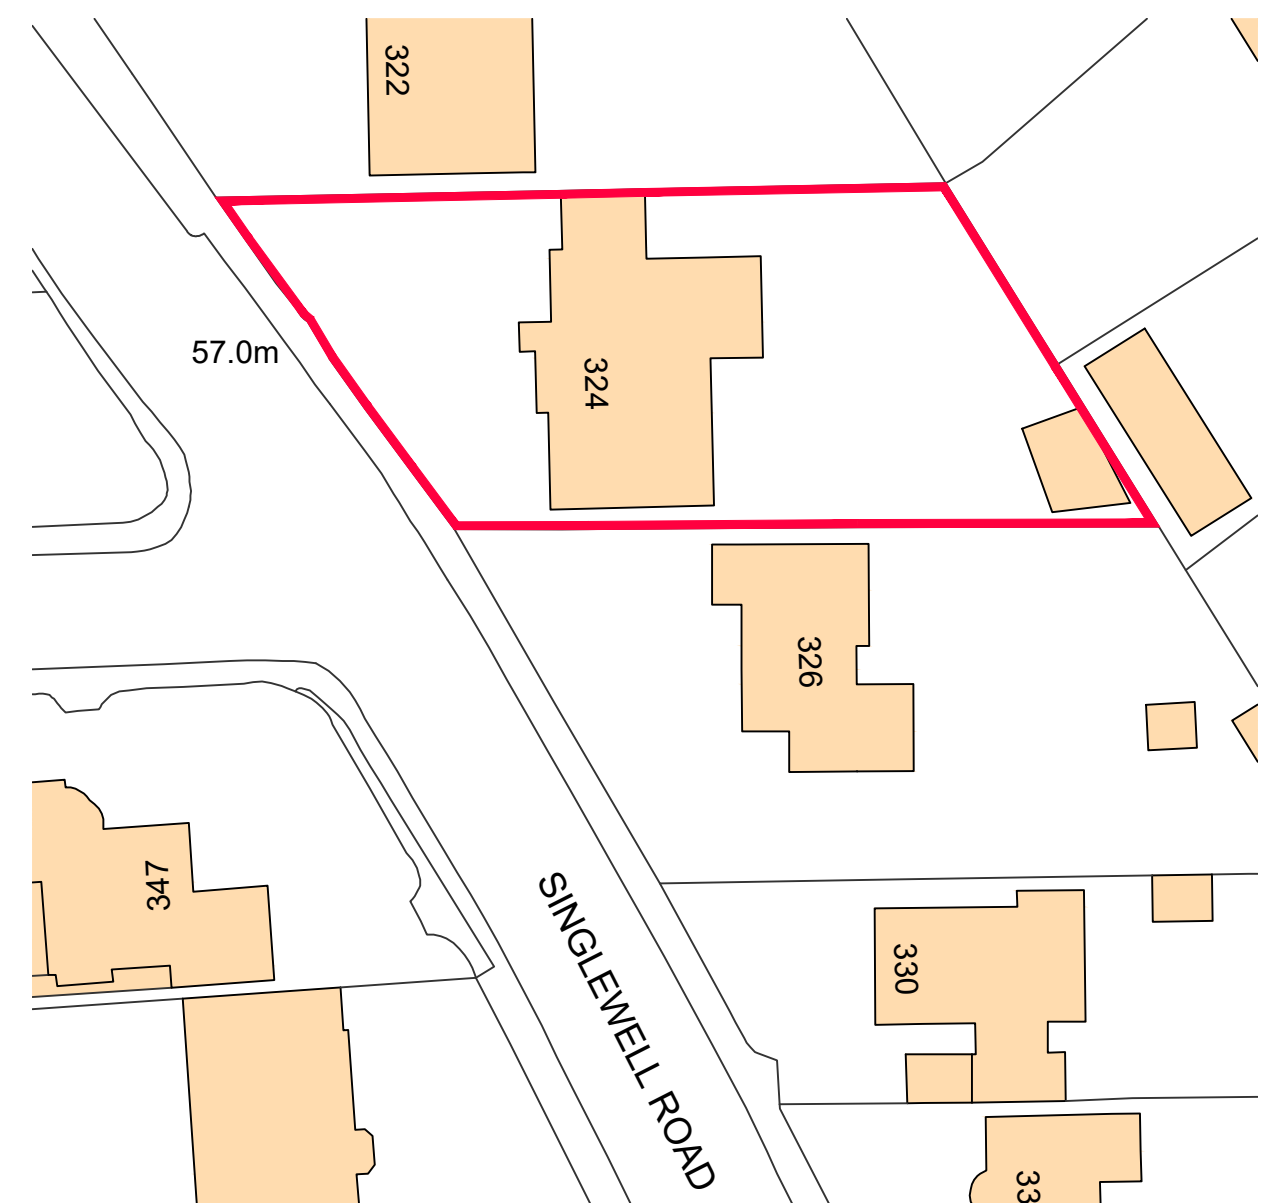 


SITE PLAN

Scale 1:500 (m)

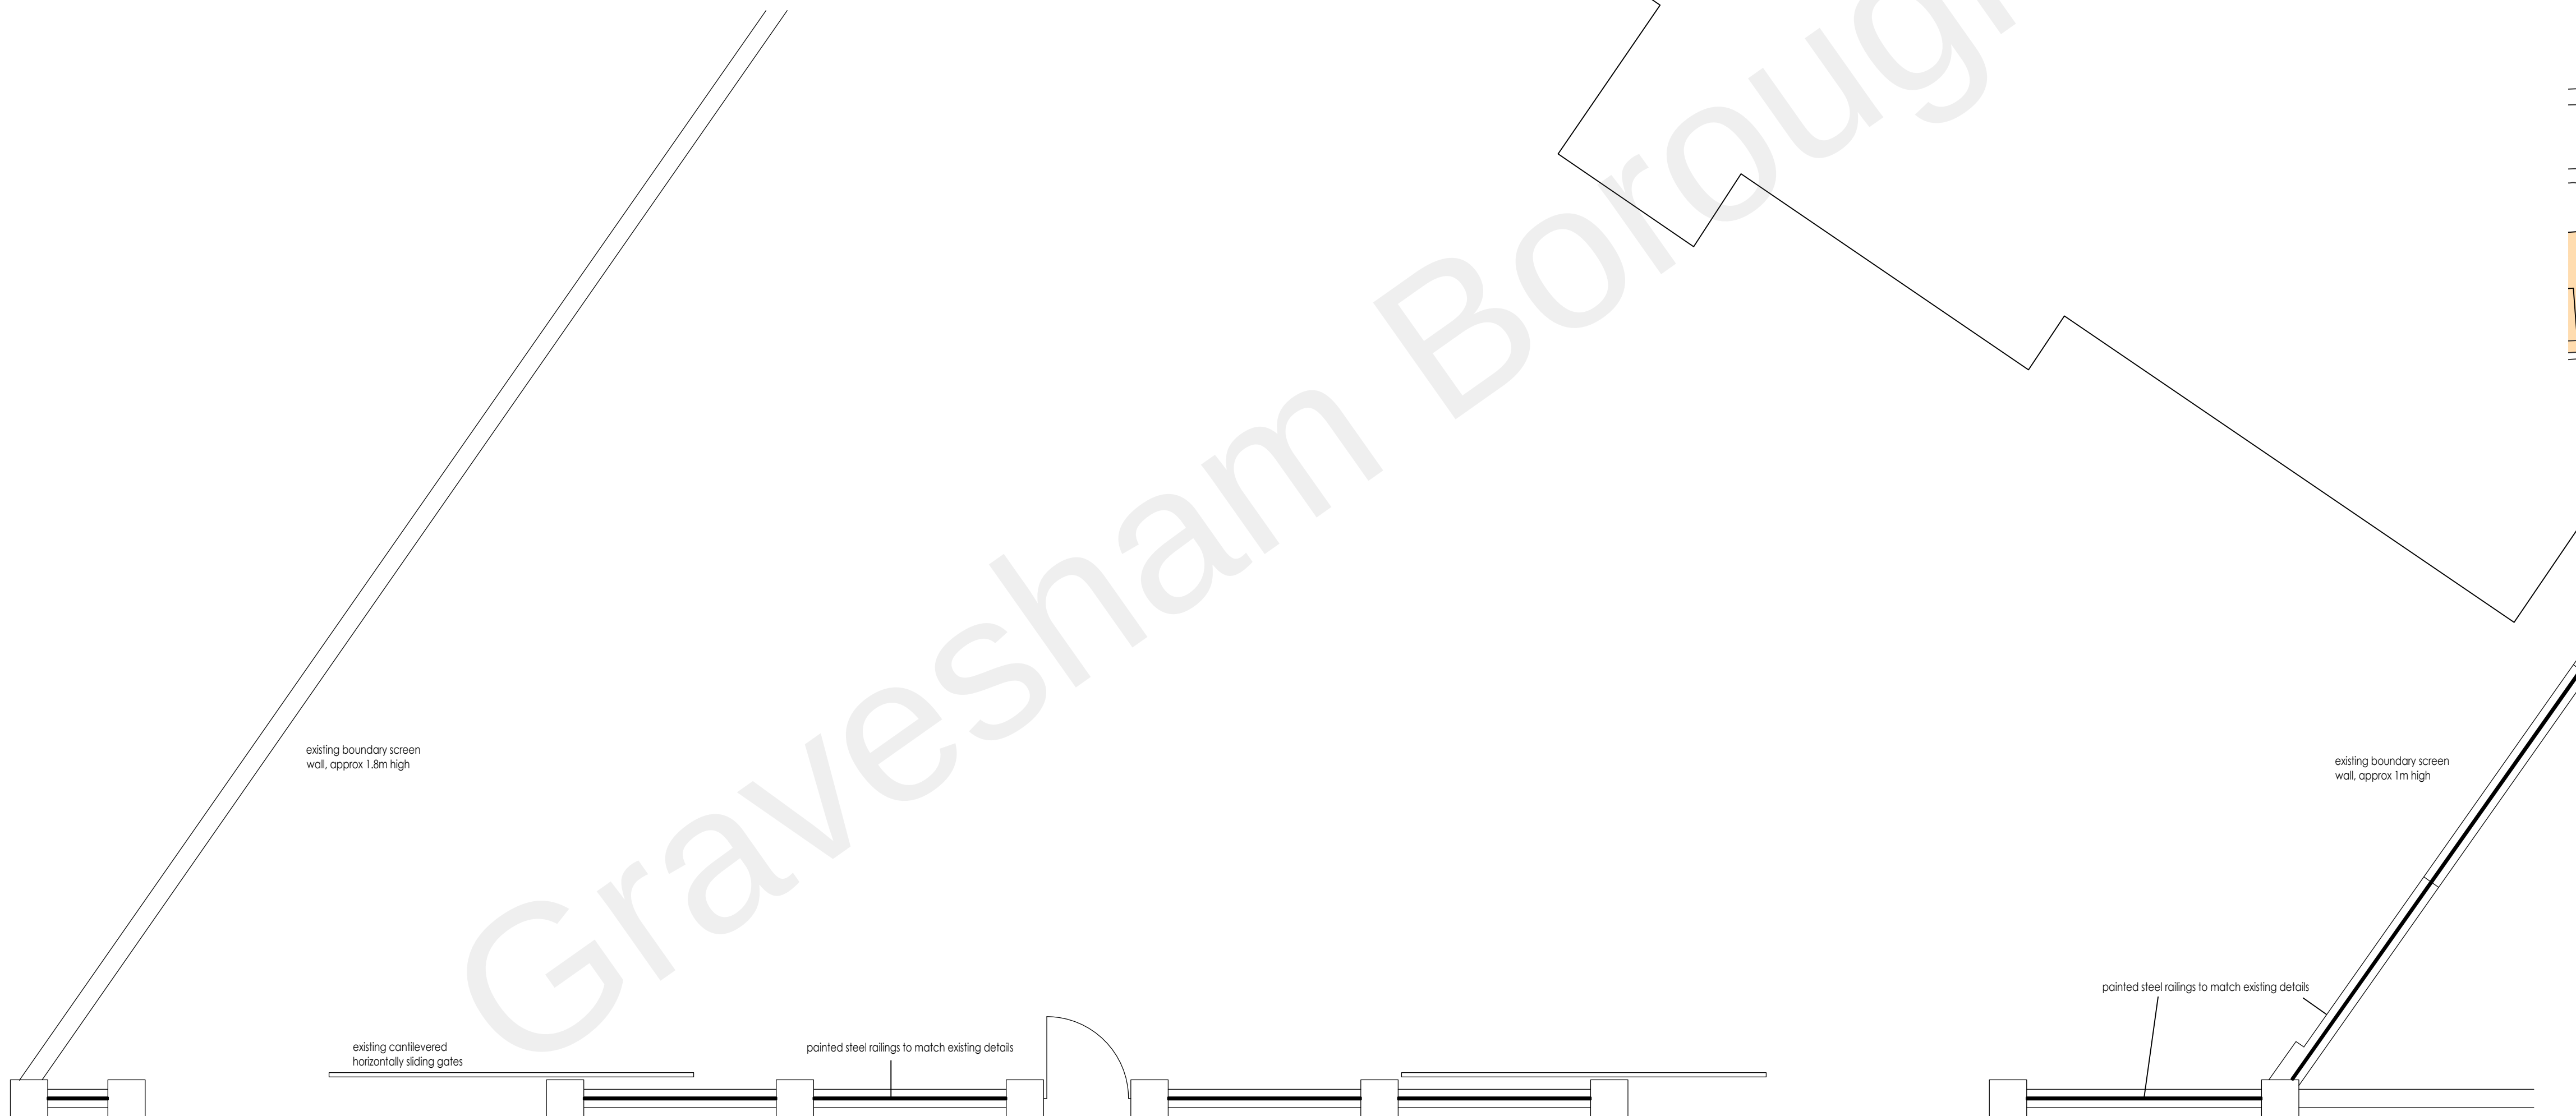

PLAN

Scale 1:50 (m)

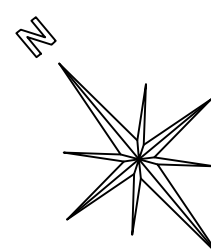

Singlewell Road



Whymark & Moulton
Chartered Surveyors & Building Engineers
14 Cornard Road, Sudbury, Suffolk. CO10 2XA
Tele: 01787 371371

Project

**324 SINGLEWELL ROAD
GRAVESEND
KENT
DA11 7RZ**

AS PROPOSED

Scale 1:50,

Date NOV 2022

Drawing No 22/156- 02

Amendments