




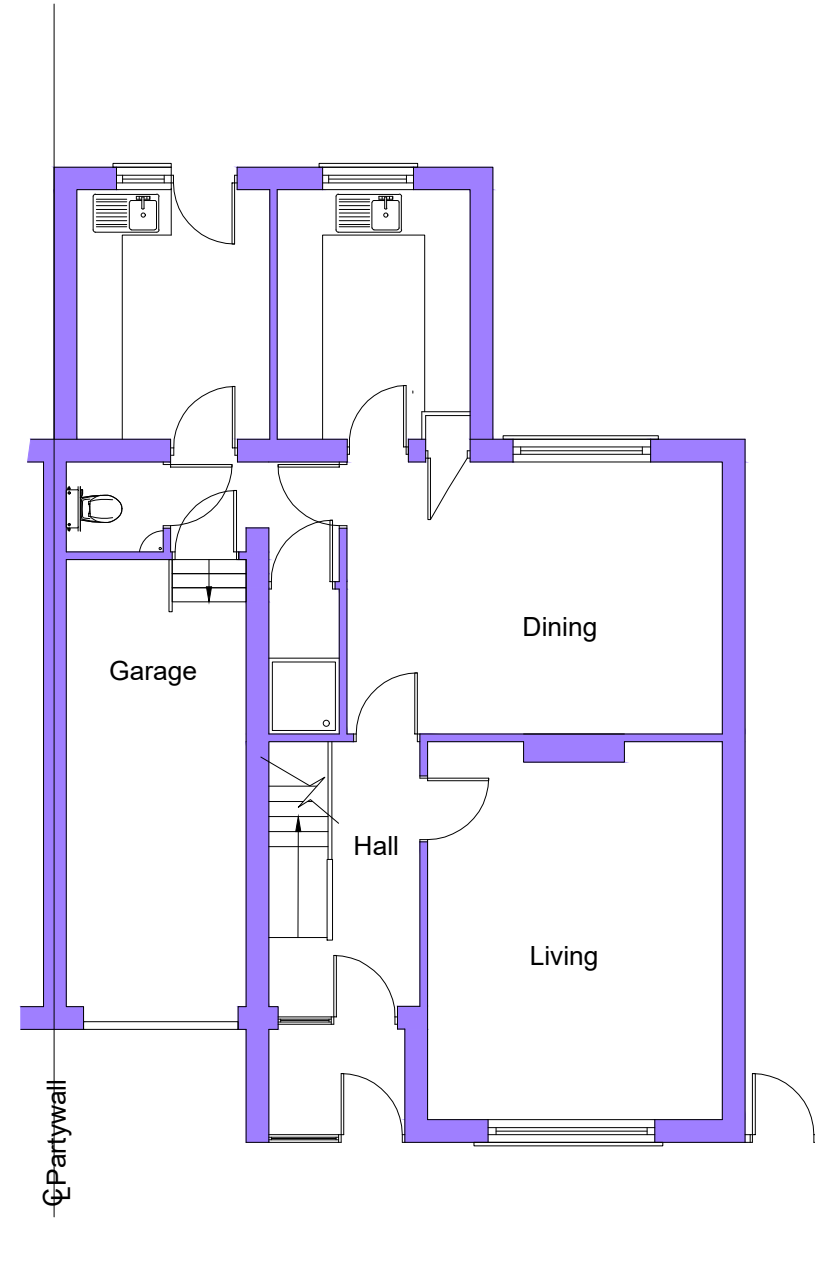

Existing Ground Floor Plan

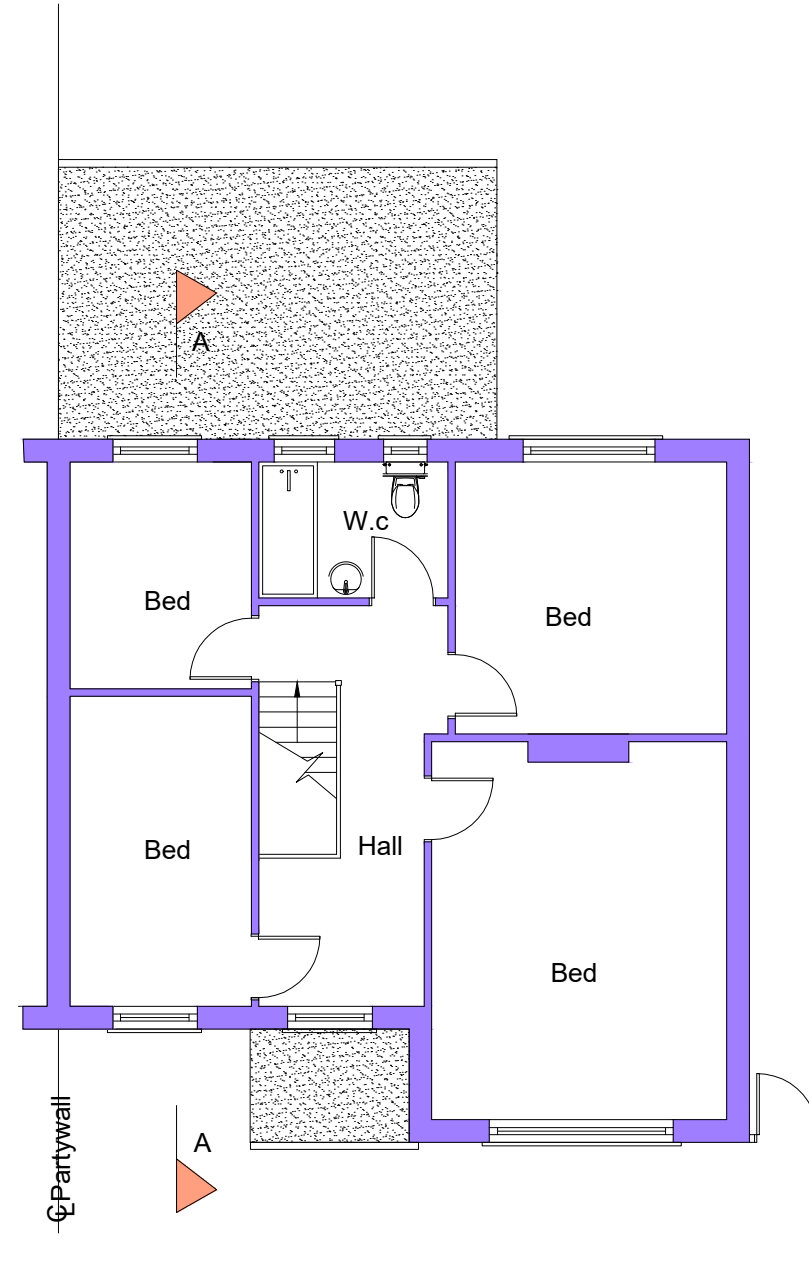


Existing First Floor Plan

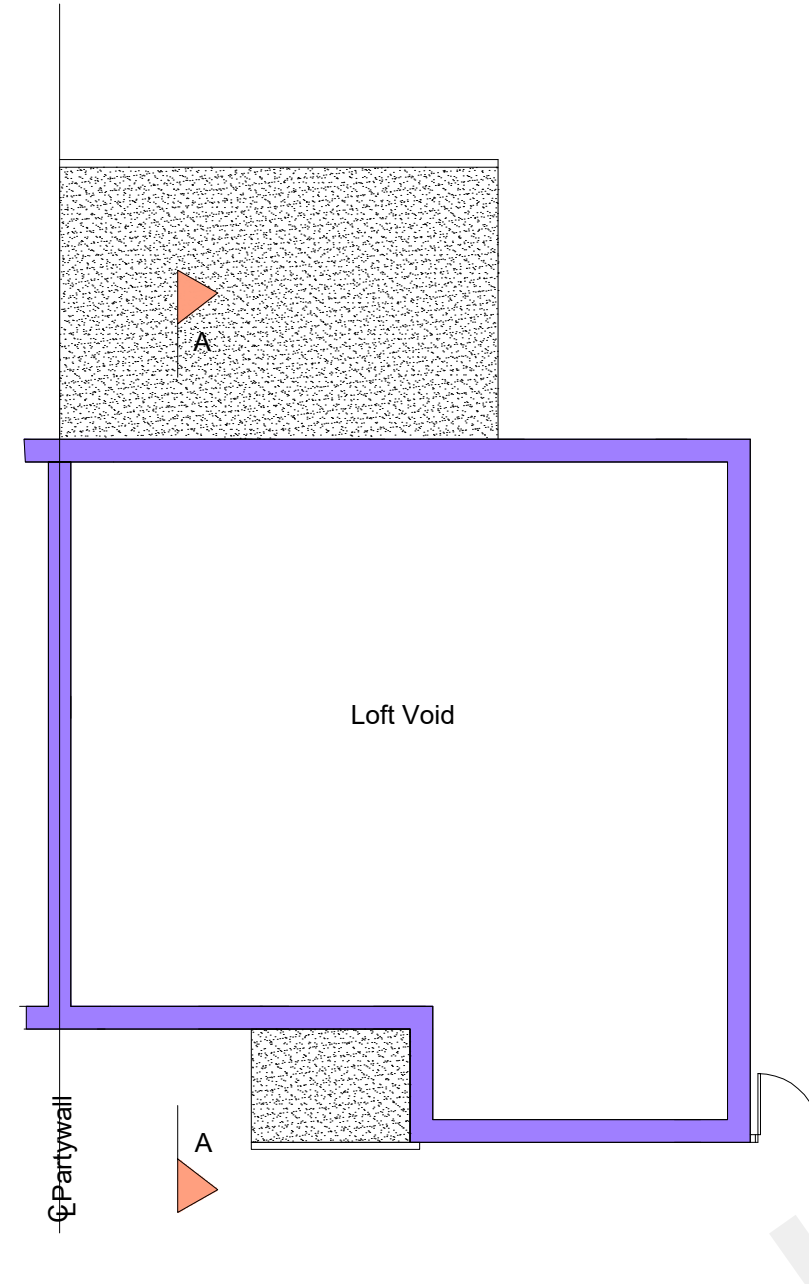

Existing Loft Plan




Photo of Rear Elevation

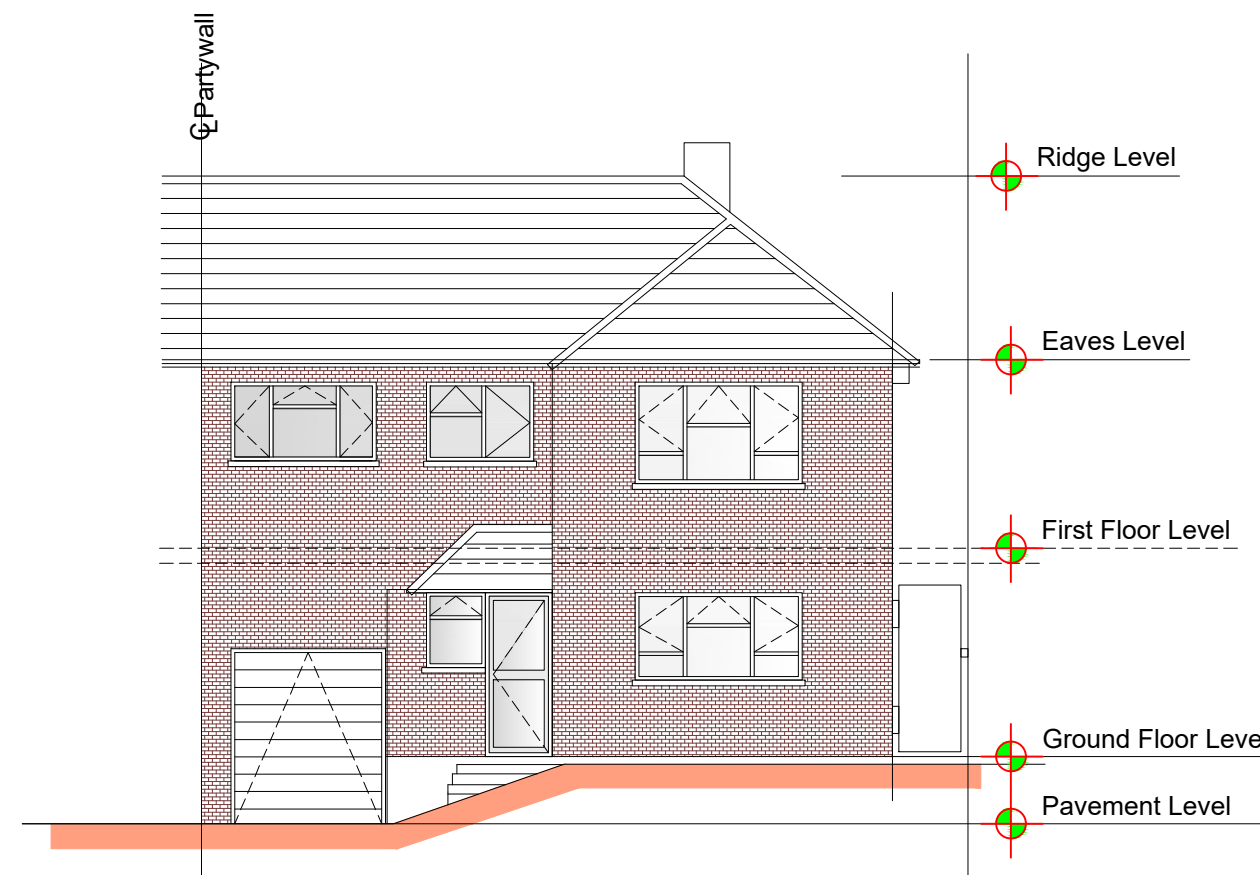


Existing Front Elevation




Existing Rear Elevation

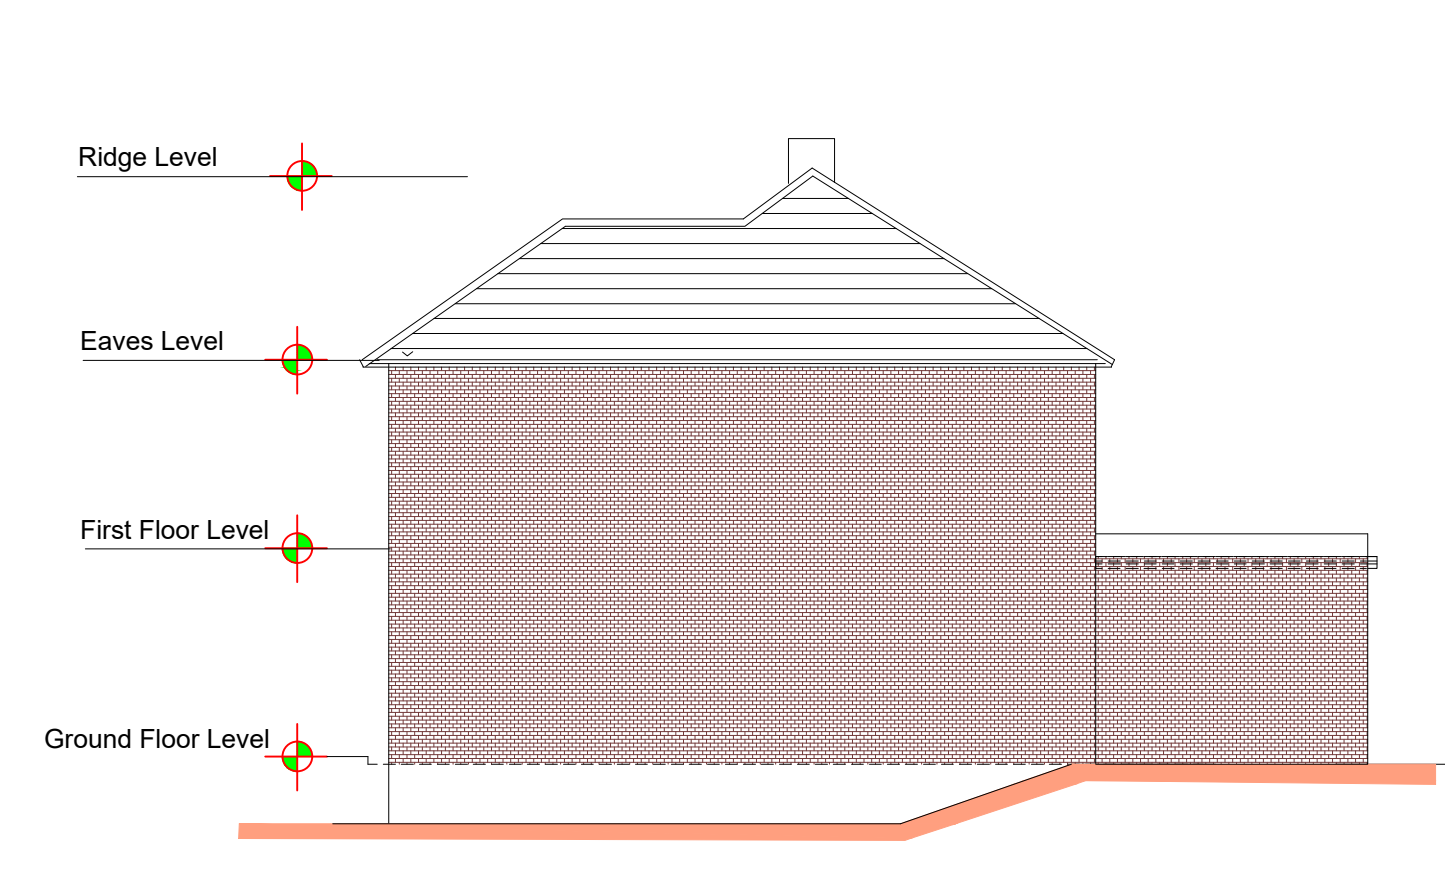



Existing Side Elevation

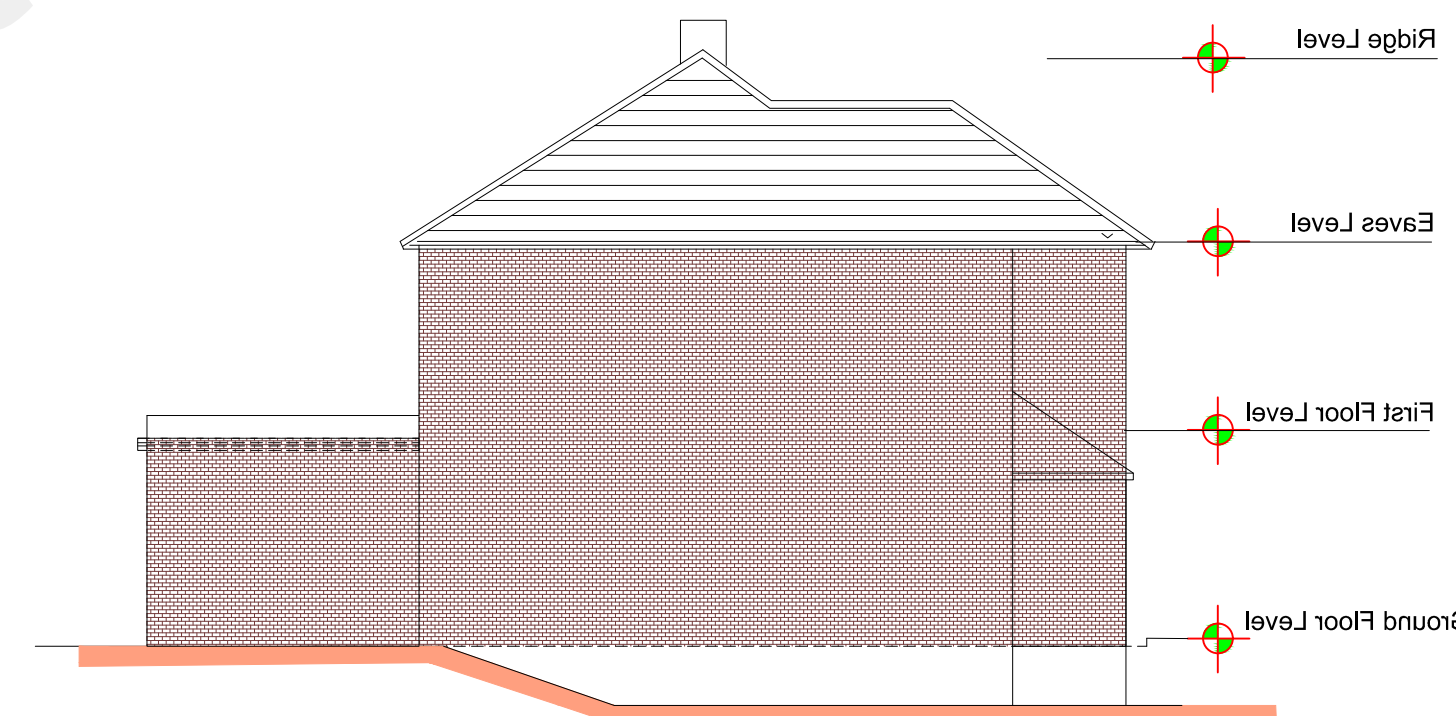

Existing Other Side Elevation

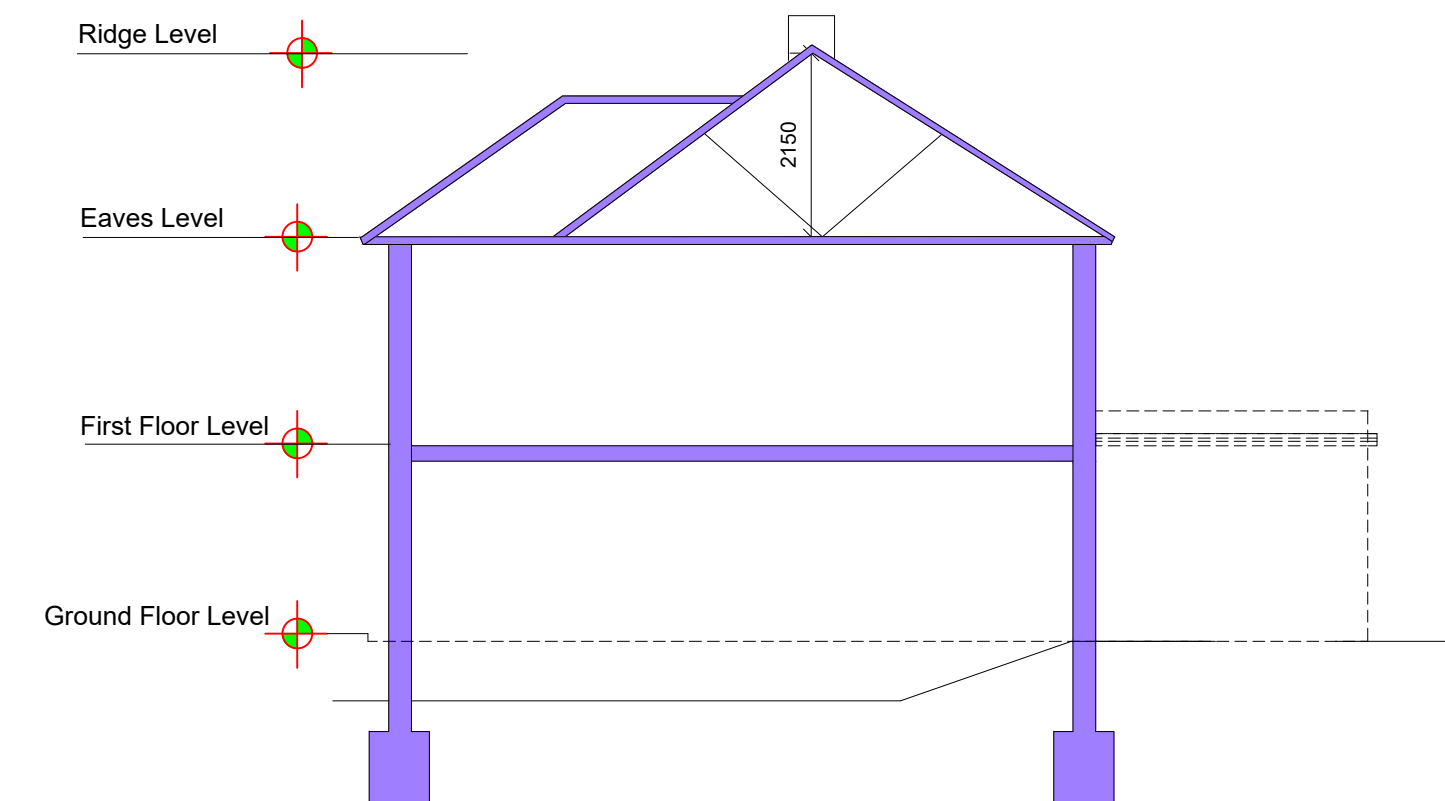

Existing Section A-A

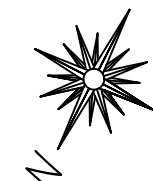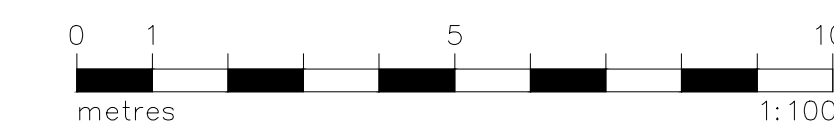

P1	ISSUED TO GRAVESEND PLANNING	XX.03.22	MC
Rev		Date	By

DESIGNER PLANS LTD

Structural & Architectural Solutions
OFFICE 48, 95 WILTON ROAD, VICTORIA, LONDON, SW1V 1BZ
07940121222
www.designerplans.co.uk

Job Title
**13 ST FRANCIS AVENUE
GRAVESEND KENT DA12 4SJ**

Drawing Title
EXISTING PLANS

Scale As Shown @ A1	Date MAR `22	Drawn By MC	
Job No. 51-1000-989	Dwg No. S04	Rev P1	