


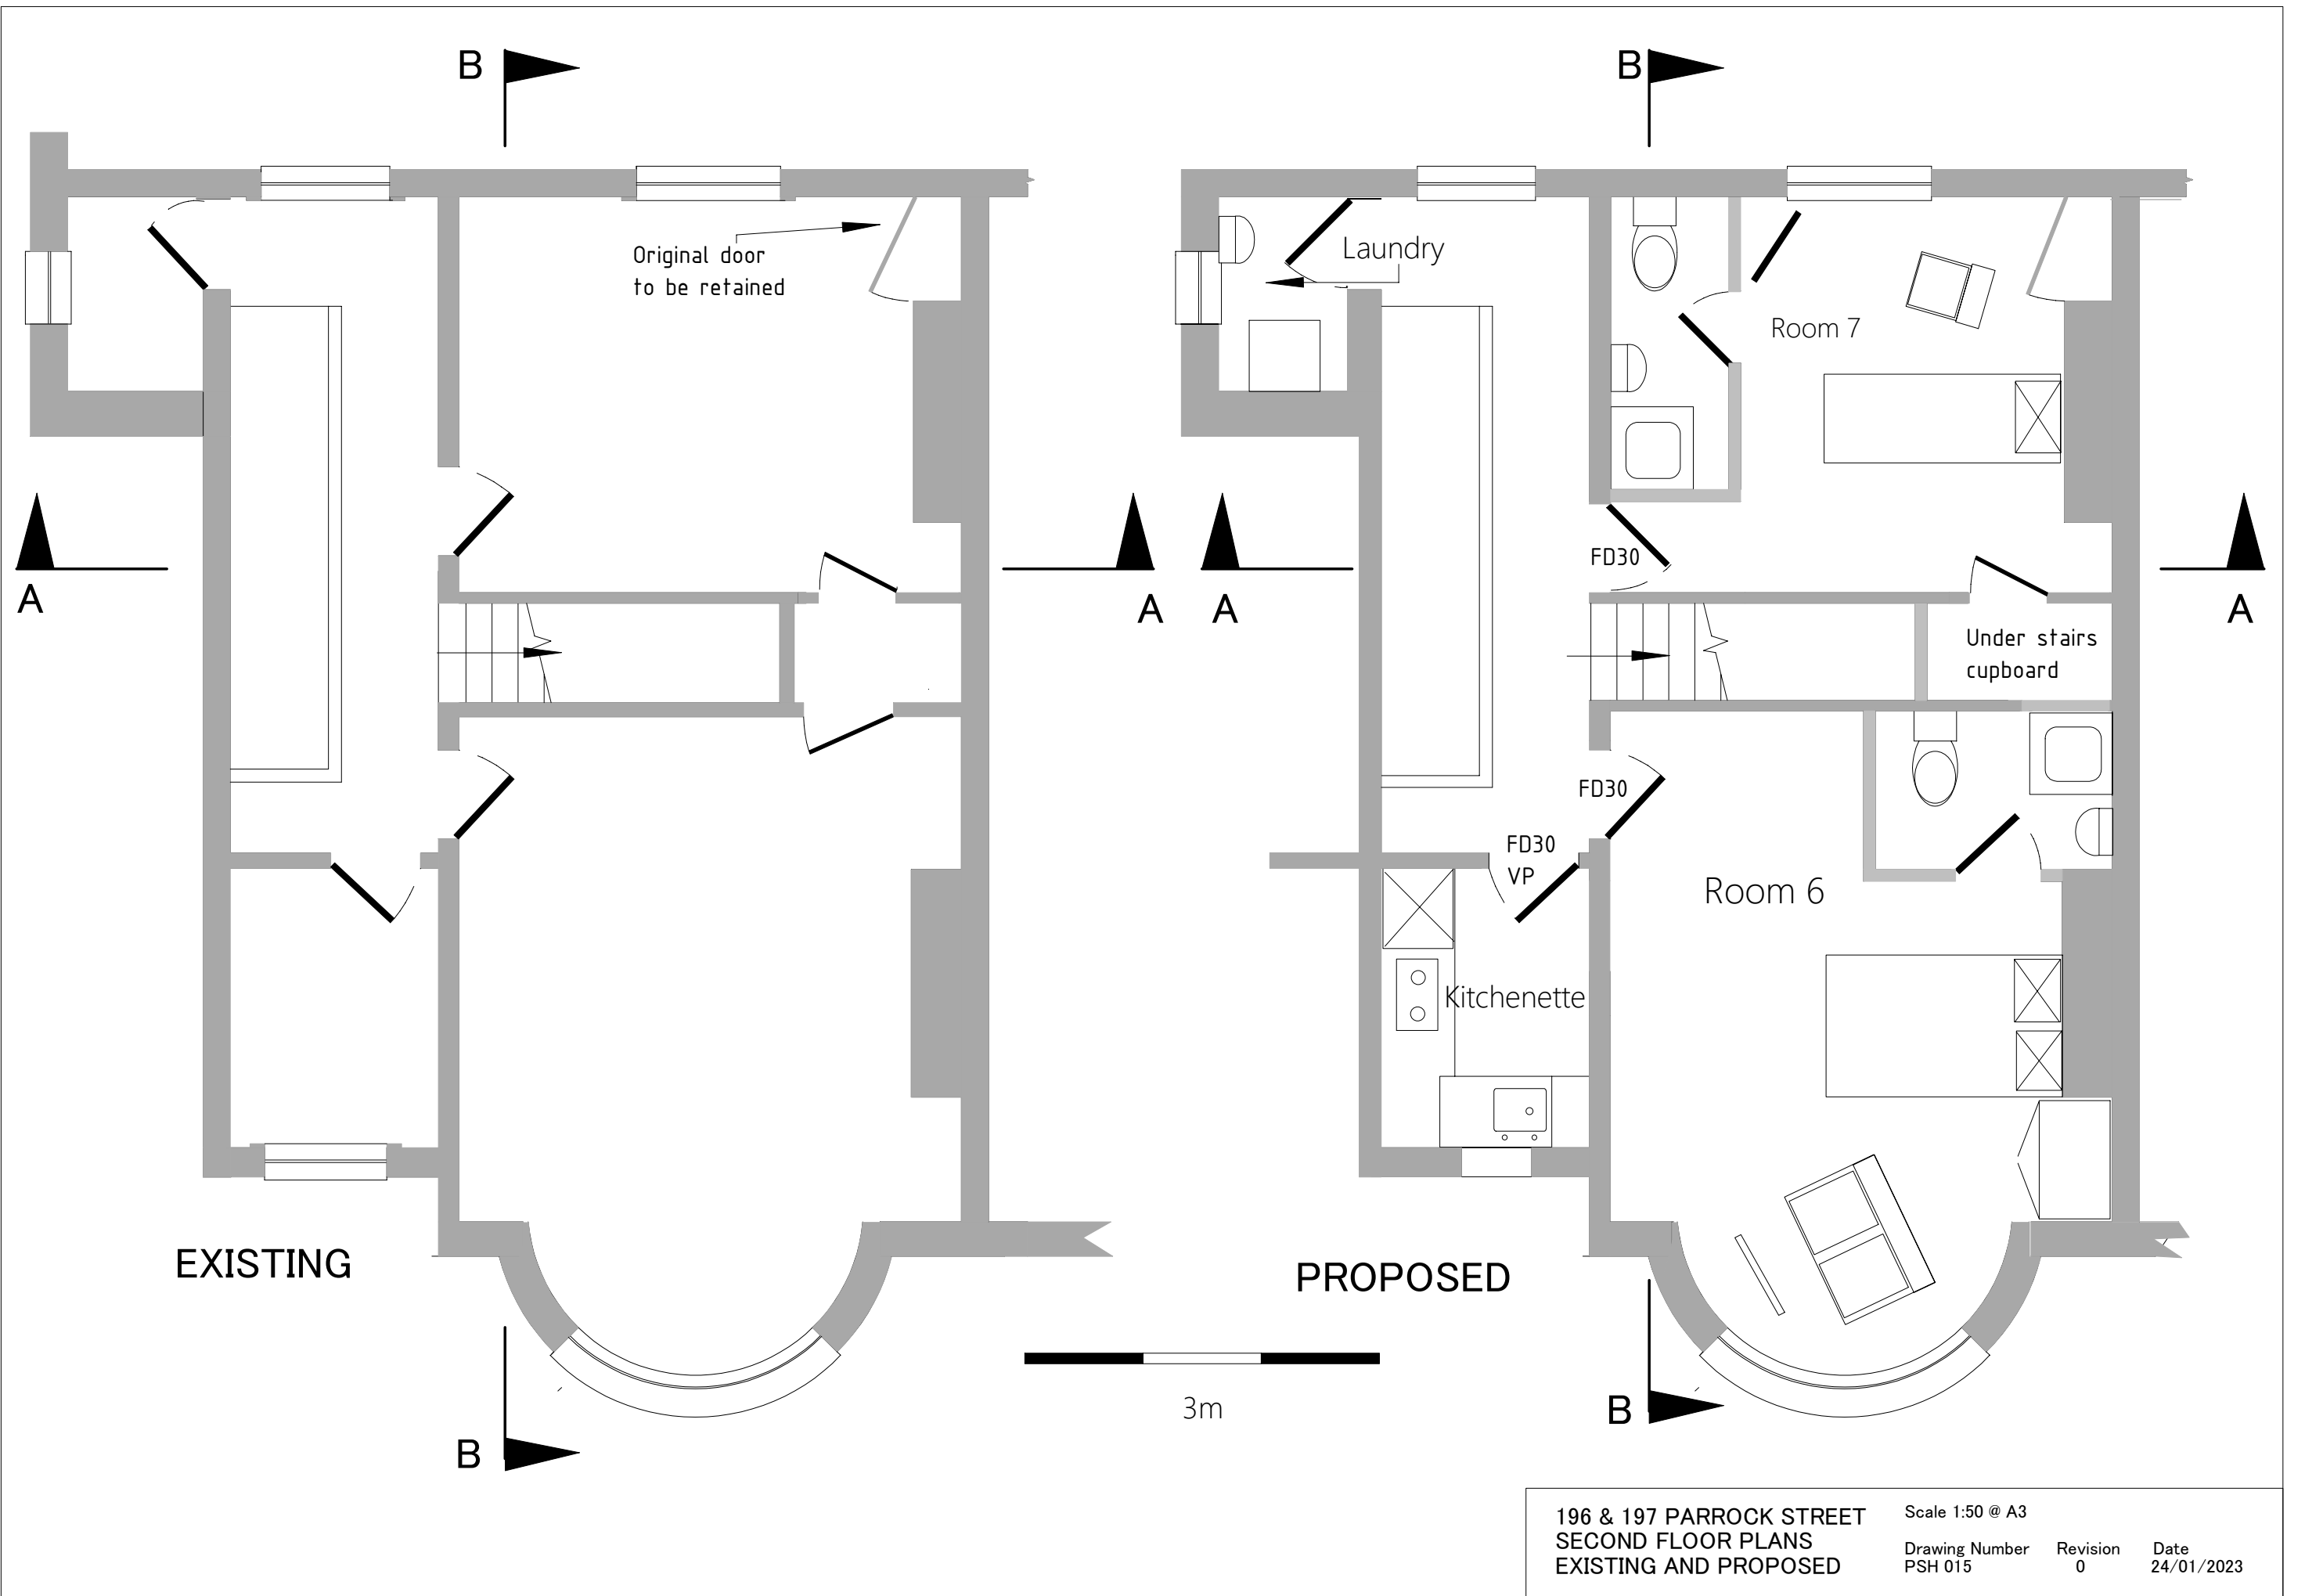

196 & 197 PARROCK STREET
SECOND FLOOR PLANS
EXISTING AND PROPOSED

Scale 1:50 @ A3

Drawing Number
PSH 015

Revision
0

Date
24/01/2023