




Proposed FRONT Elevation

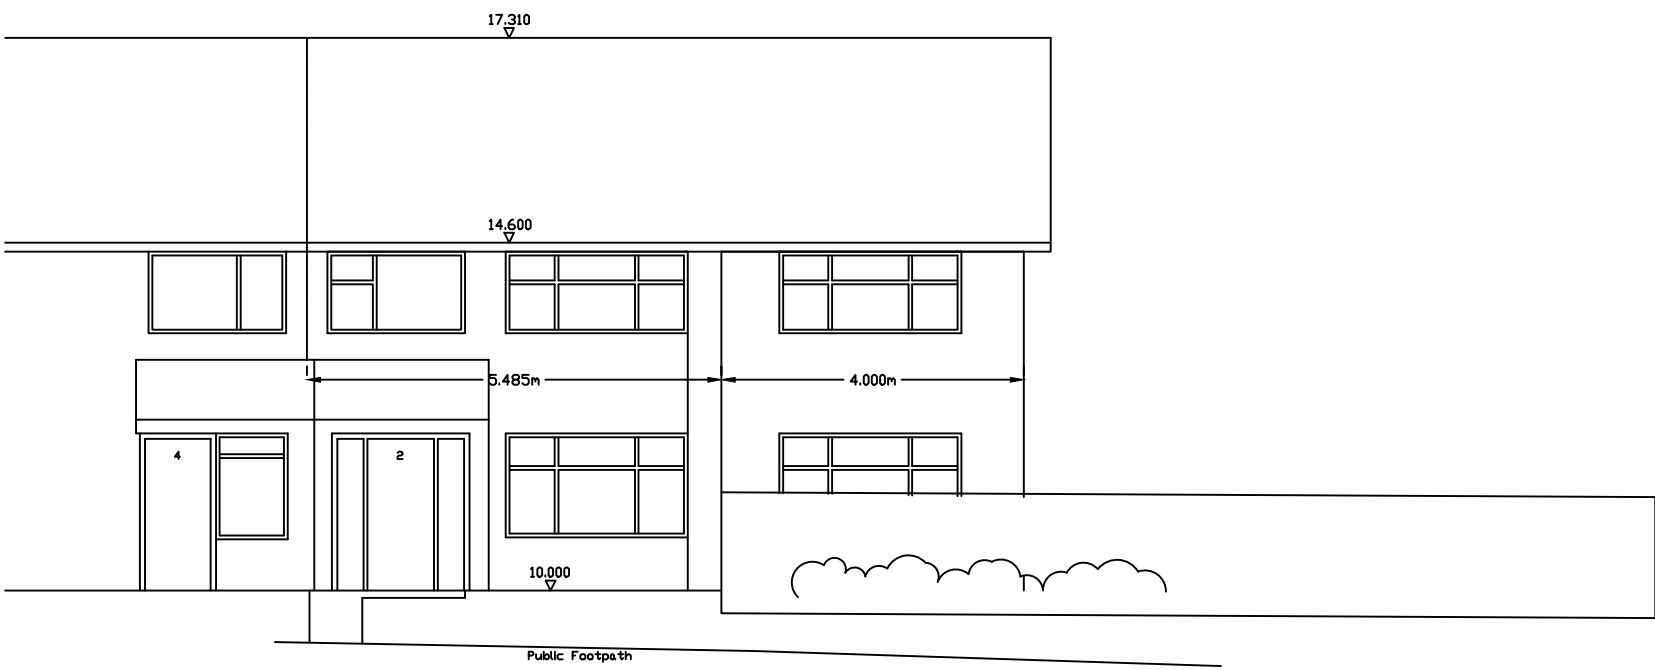


Proposed SIDE Elevation

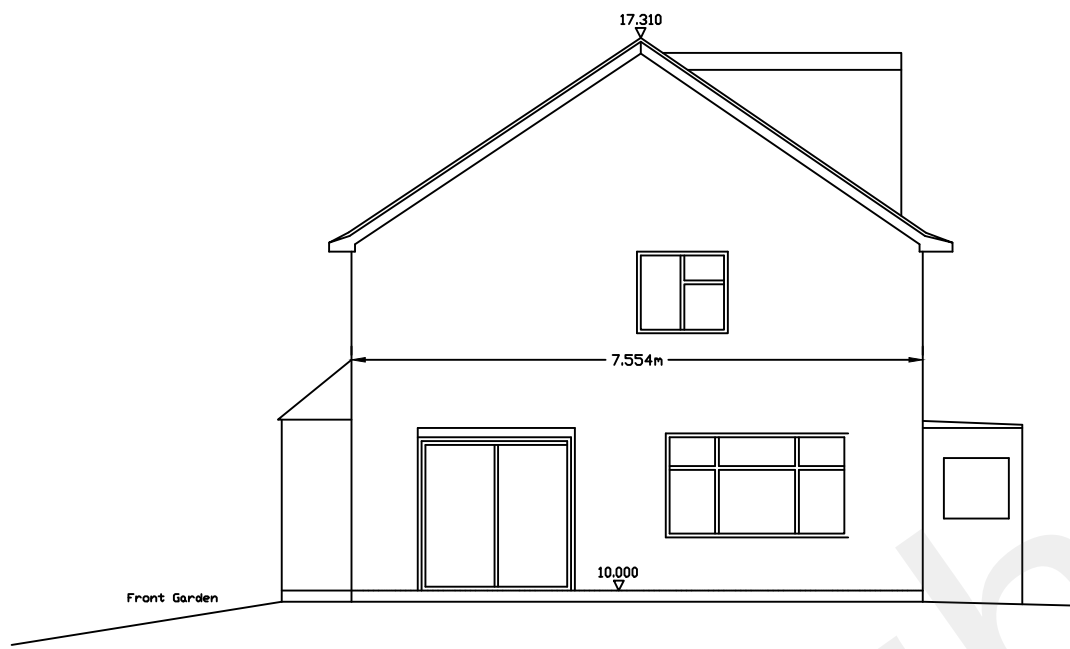


Proposed REAR Elevation

 



Proposed Ground Floor

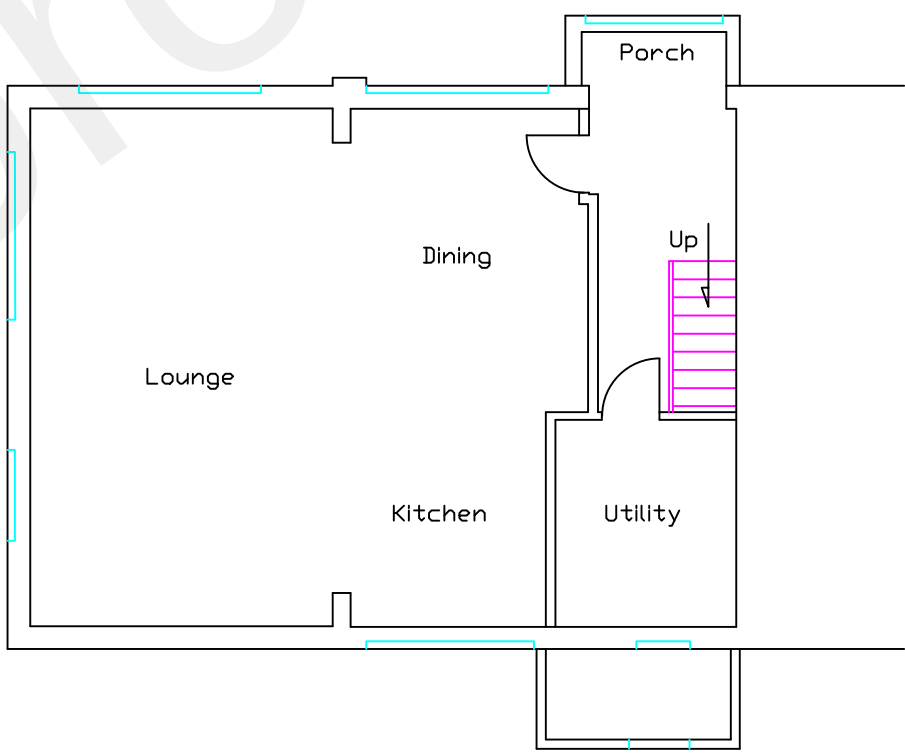

Proposed First Floor

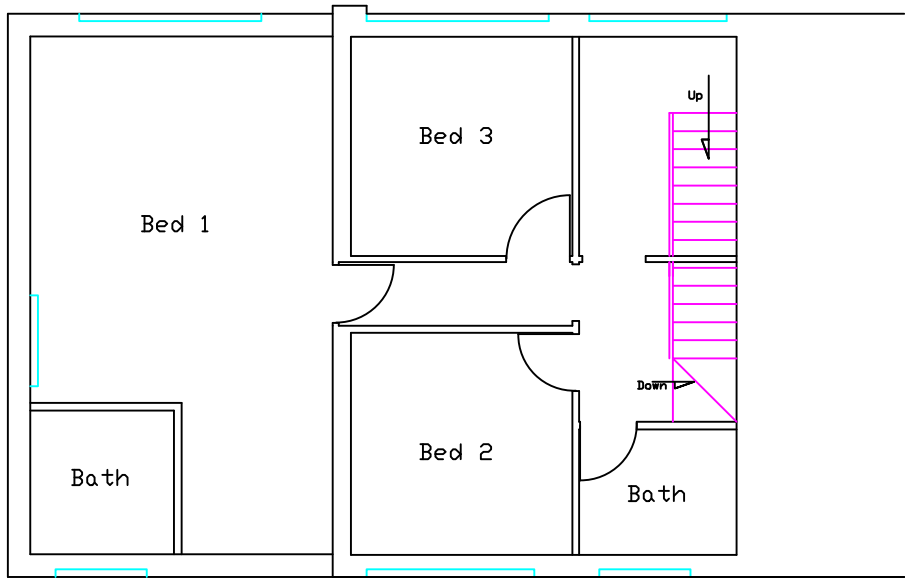

Proposed Second Floor

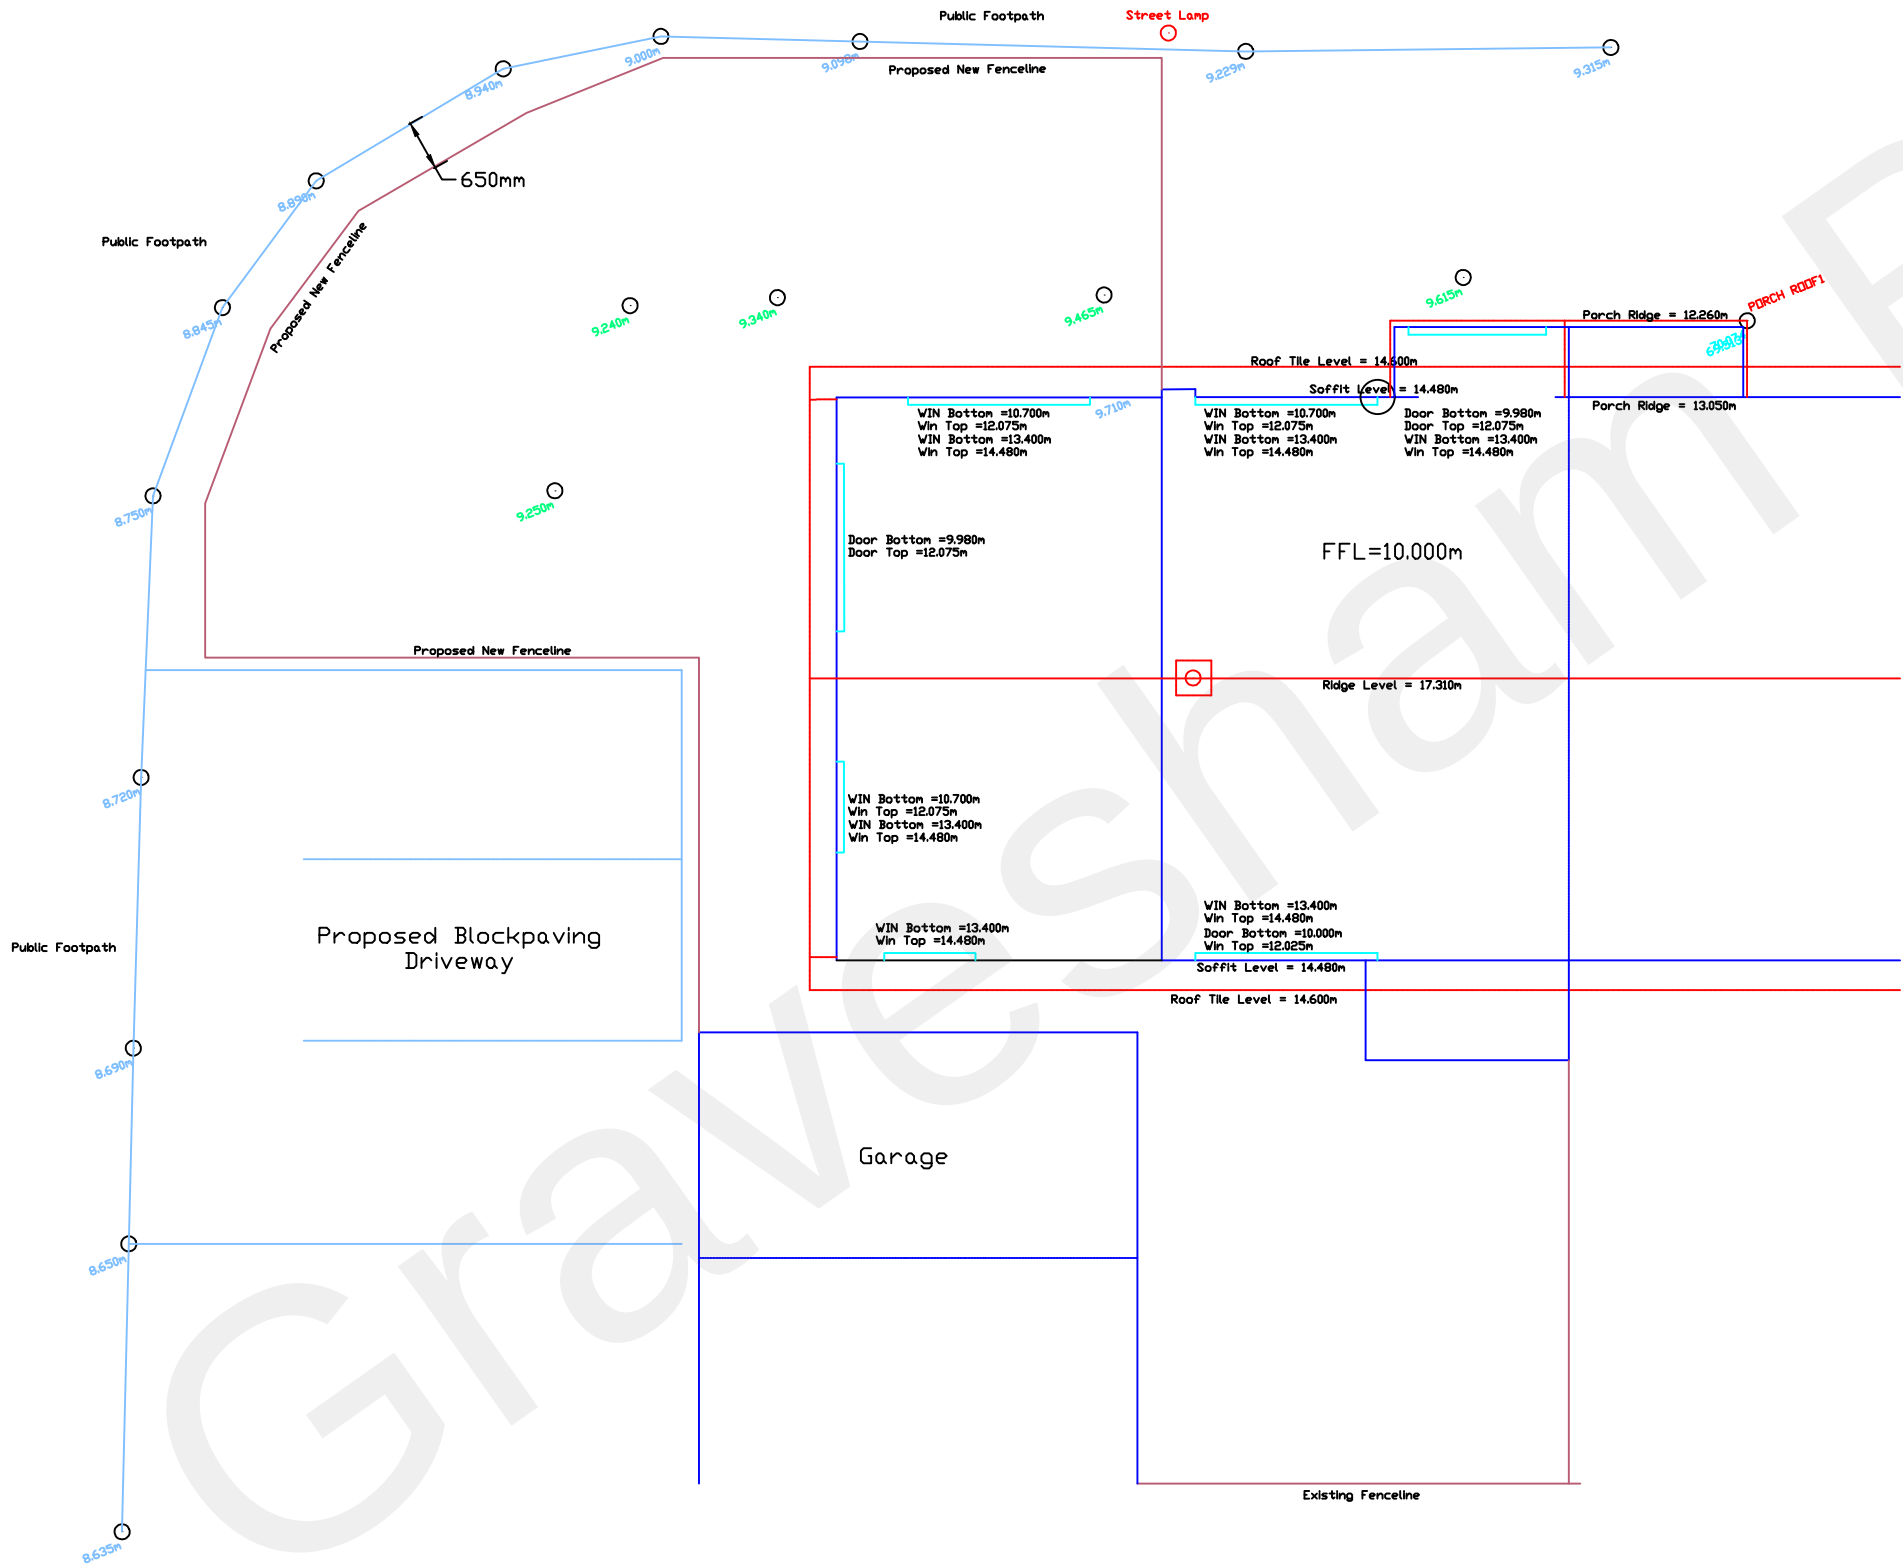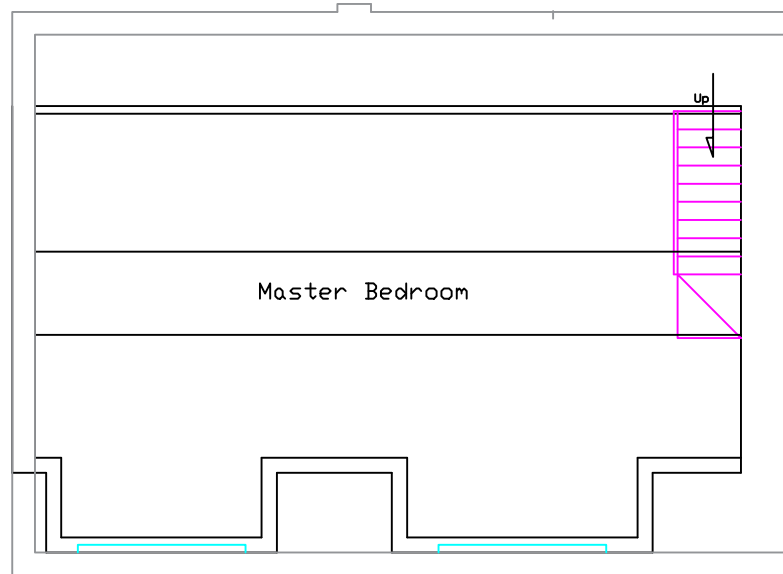

Proposed

Proposed Side Extension, Front Porch & Rear Dormer 2 Salcote Road, Gravesend	
For Mr & Mrs Georgiev	
Date:	23.09.2021
Scale:	1:100 @ A1
Drawing No:	092021-GG02-Pro - RevA