



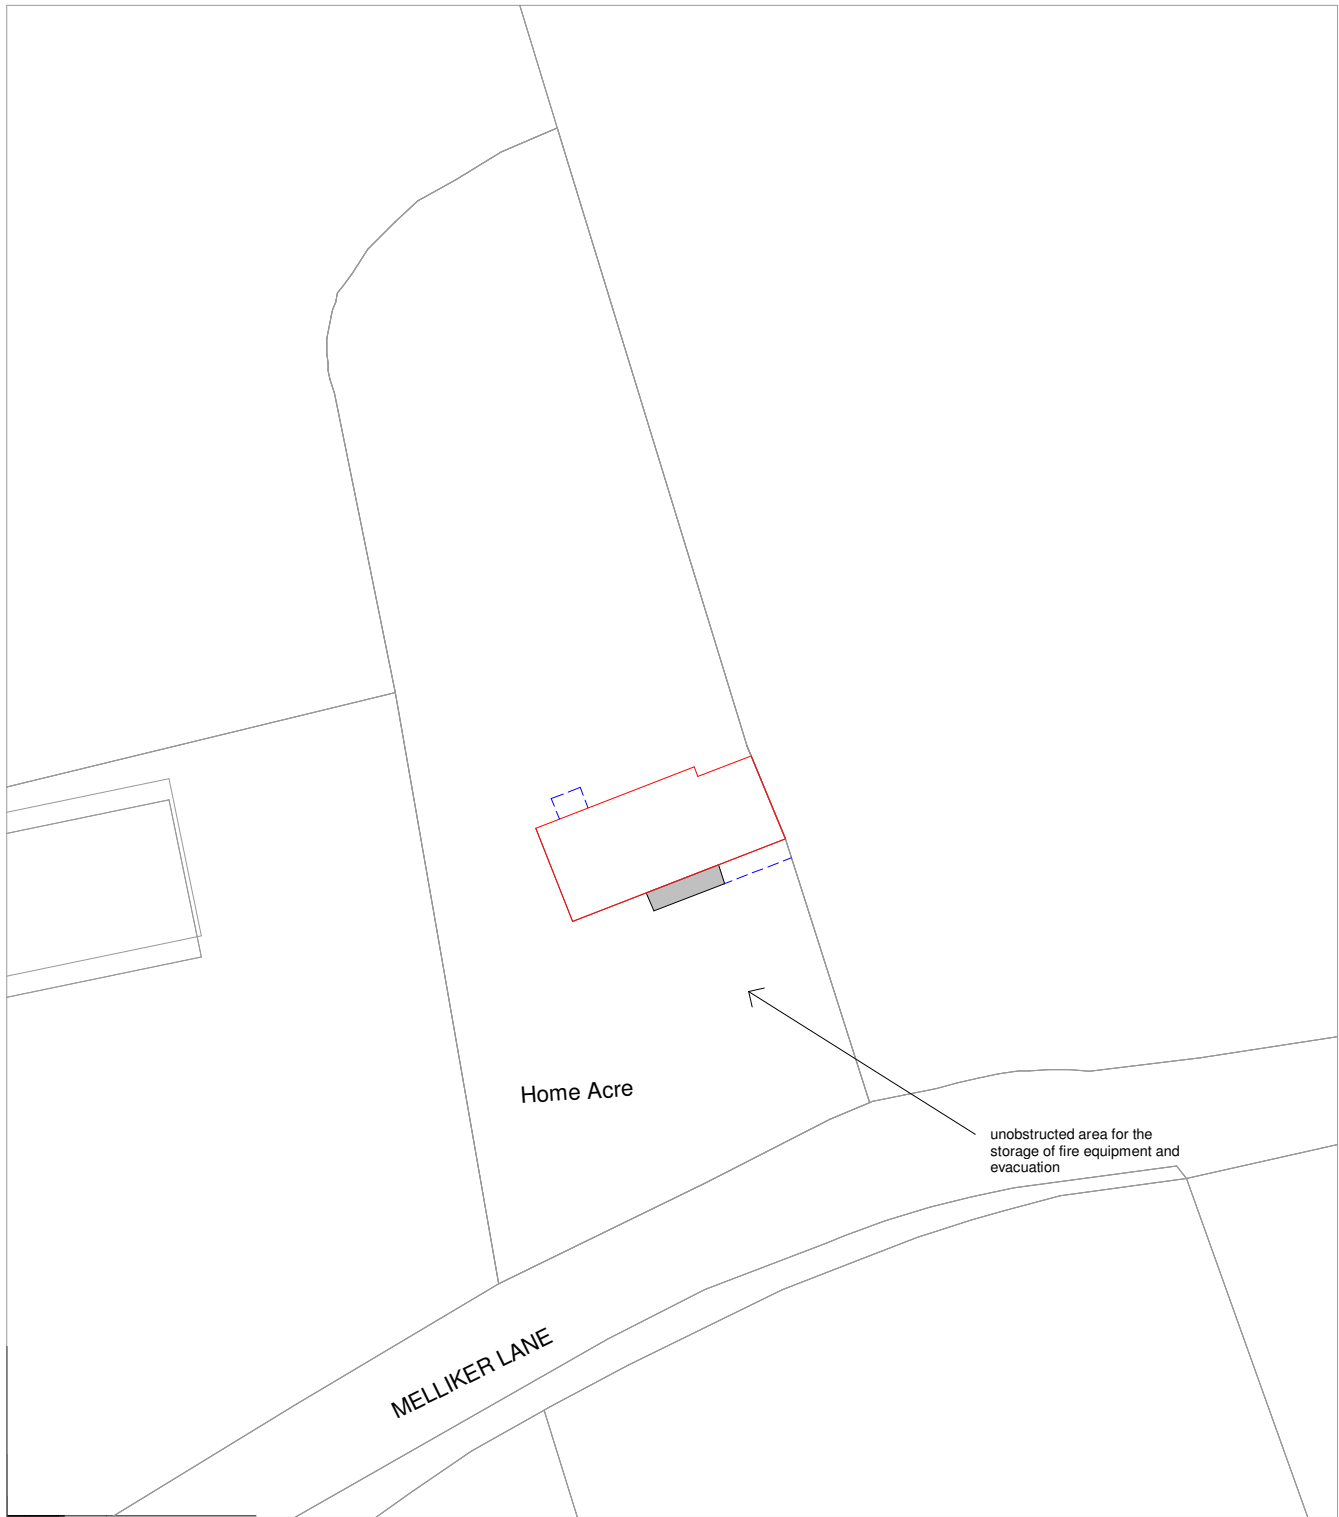

© Crown copyright and database rights 2020 OS 100042766

Site Plan

1 : 500

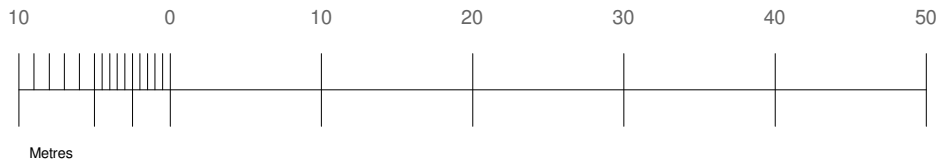

Home Acre, Melliker Lane, Meopham, DA13 0HY

Marta Poczłowska

CLIENT:

Date: 19.06.23

Scale (@ A4) 1:500

Rev. Date

R00 Rev.

Drawn by: KH

Checked by: JH

HA-R00-PR-107

DRAWING NUMBER:

PROJECT ADDRESS:

PROPOSED BLOCK PLAN

DRAWING TITLE:



Extension Plans, Estlin Green, 95 Highbury Rd, London W5 5BW
Garge conversion, First floor side extension,
Two storey front extension and internal
re-works

PROJECT: