


Keith Chandler ARCHITECT
Chartered Surveyor, Building Engineer & Party Wall Surveyor
27 Brookstone Avenue
Croydon
Surrey
CR9 1BY



Client:
Ad:

Project:
Date:
Dwg. No:
Scale: (At A3 Plot)

THE OTTM STREET
and surrounding area
Mr Chris Aspet
4 Tradescant Drive
Mooresham
Kant
DA13 8EJ
Proposed: 1st Floor
May 2023
TP-08R-00
1:50/1:100

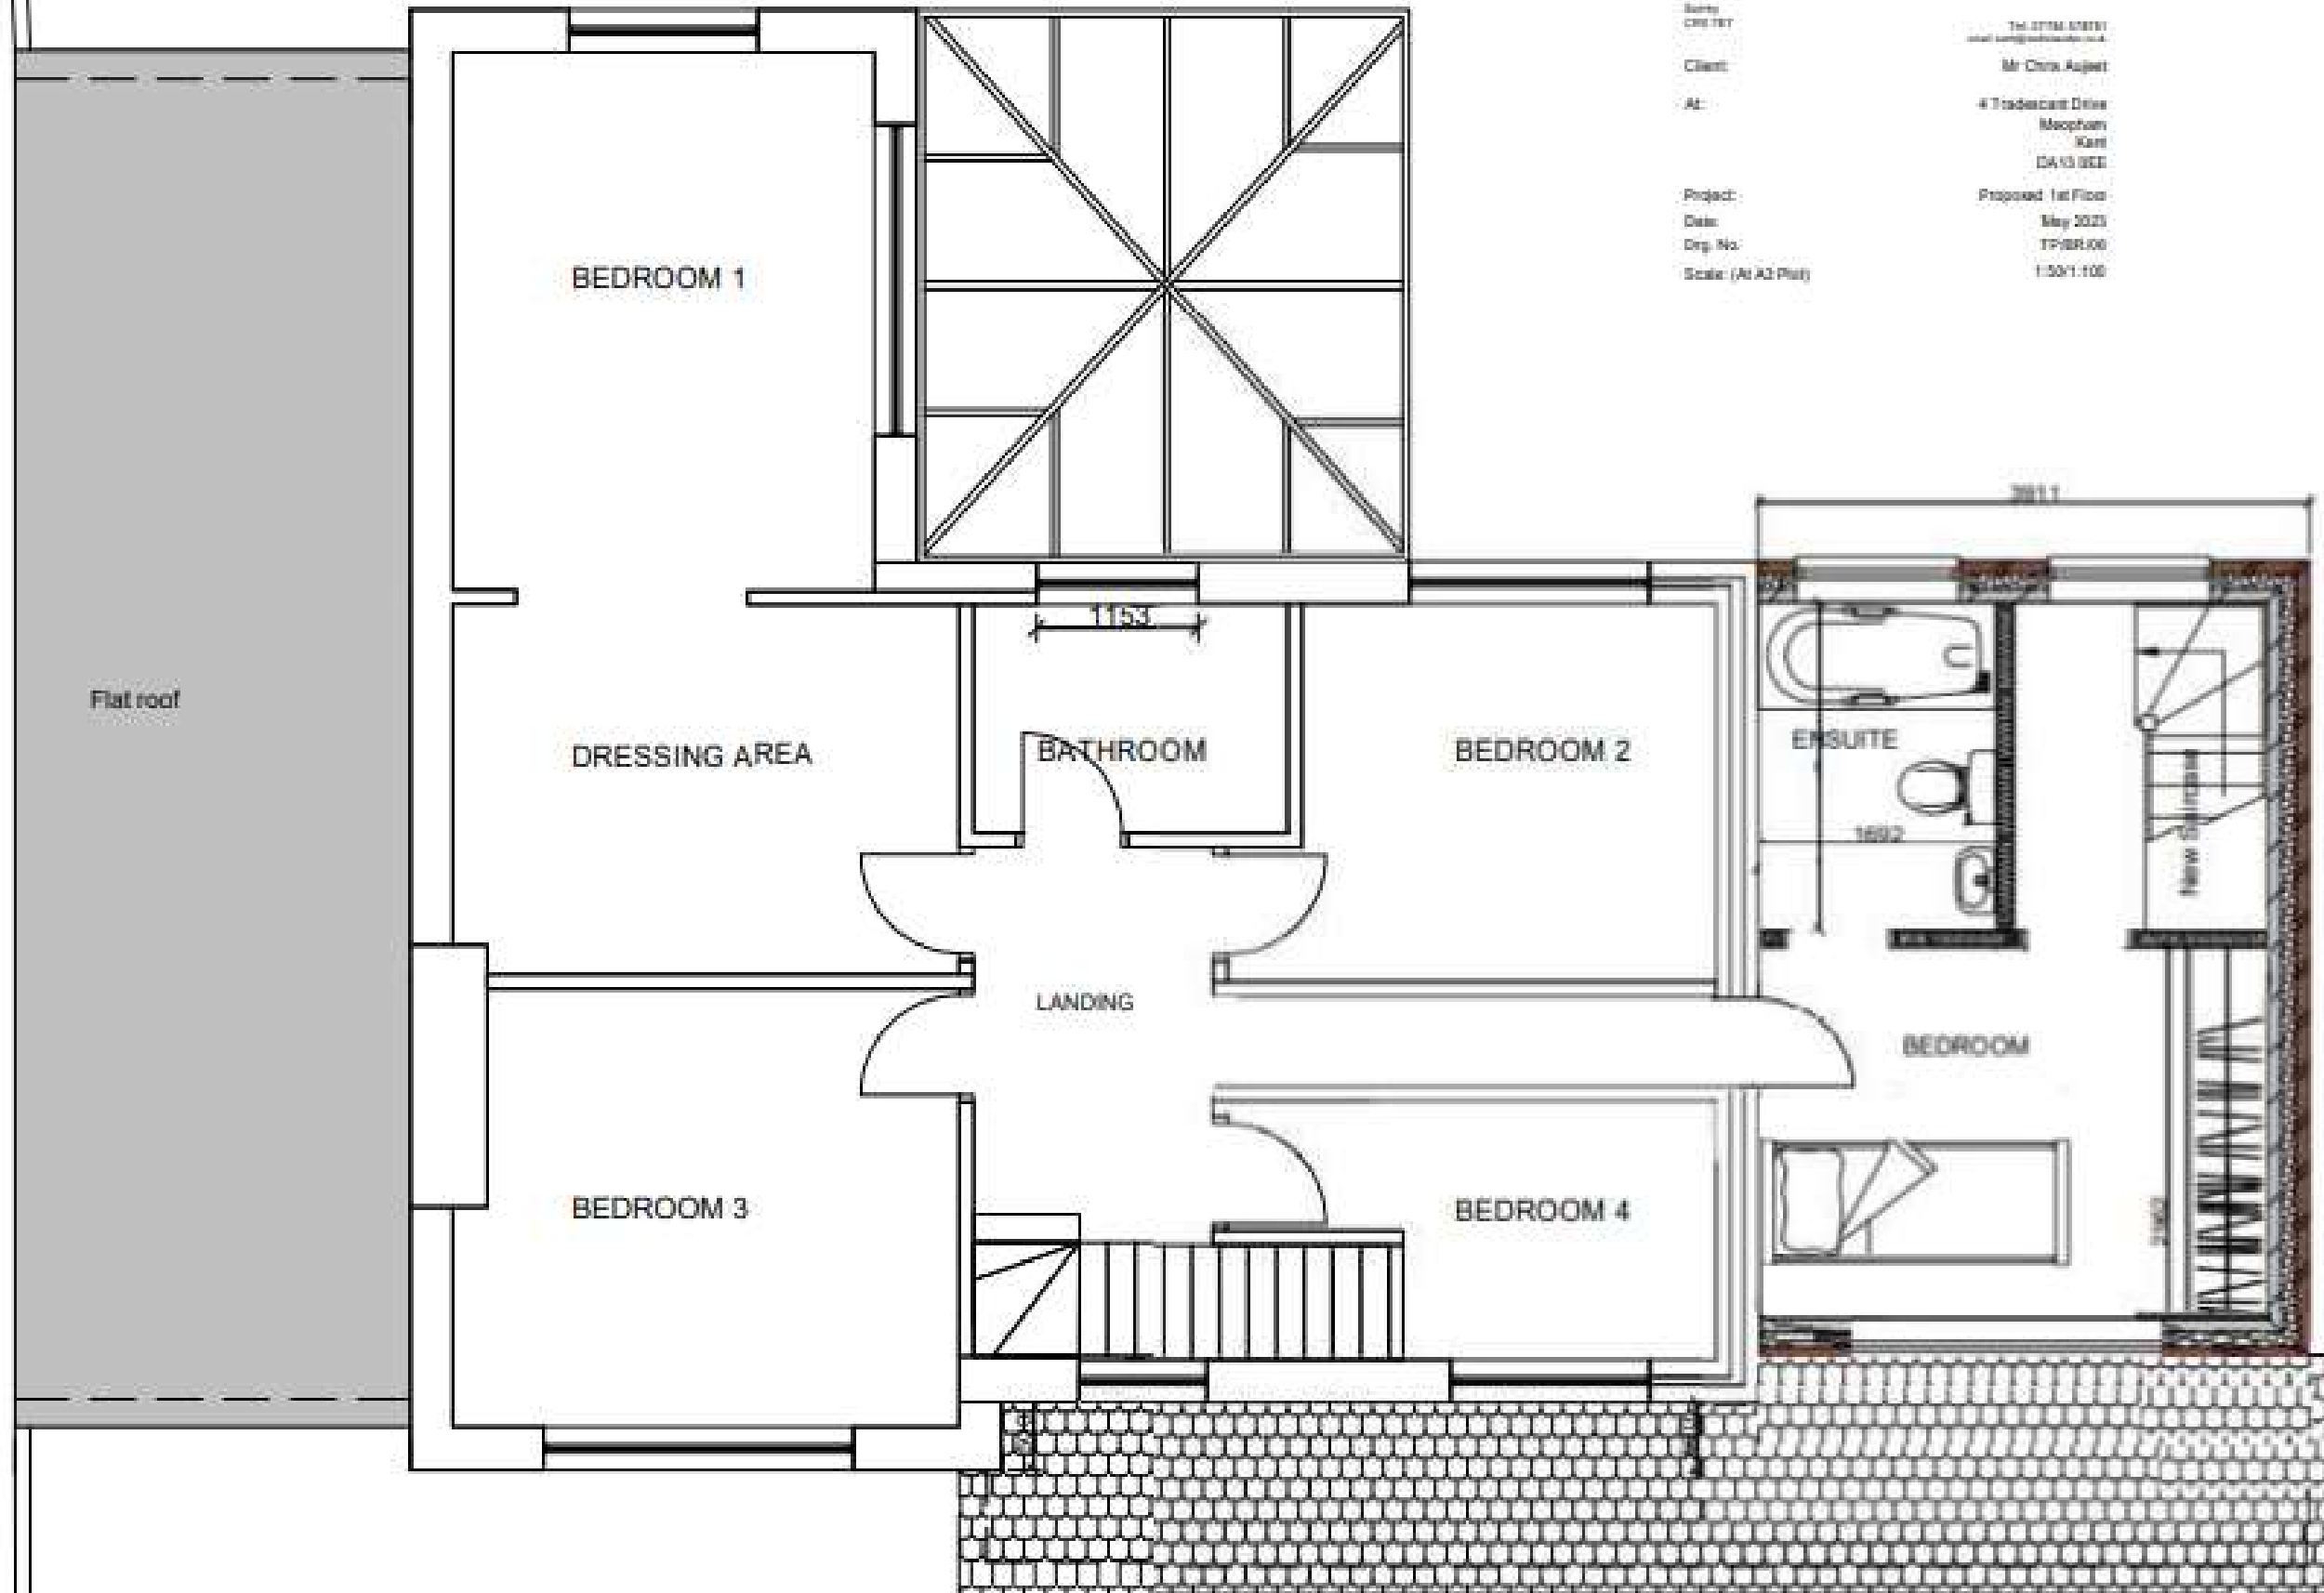

PROPOSED FIRST FLOOR PLAN