




EXISTING FRONT ELEVATION SCALE 1:100

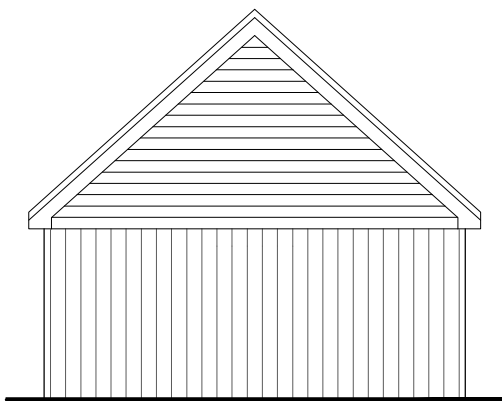


SIDE ELEVATION SCALE 1:100

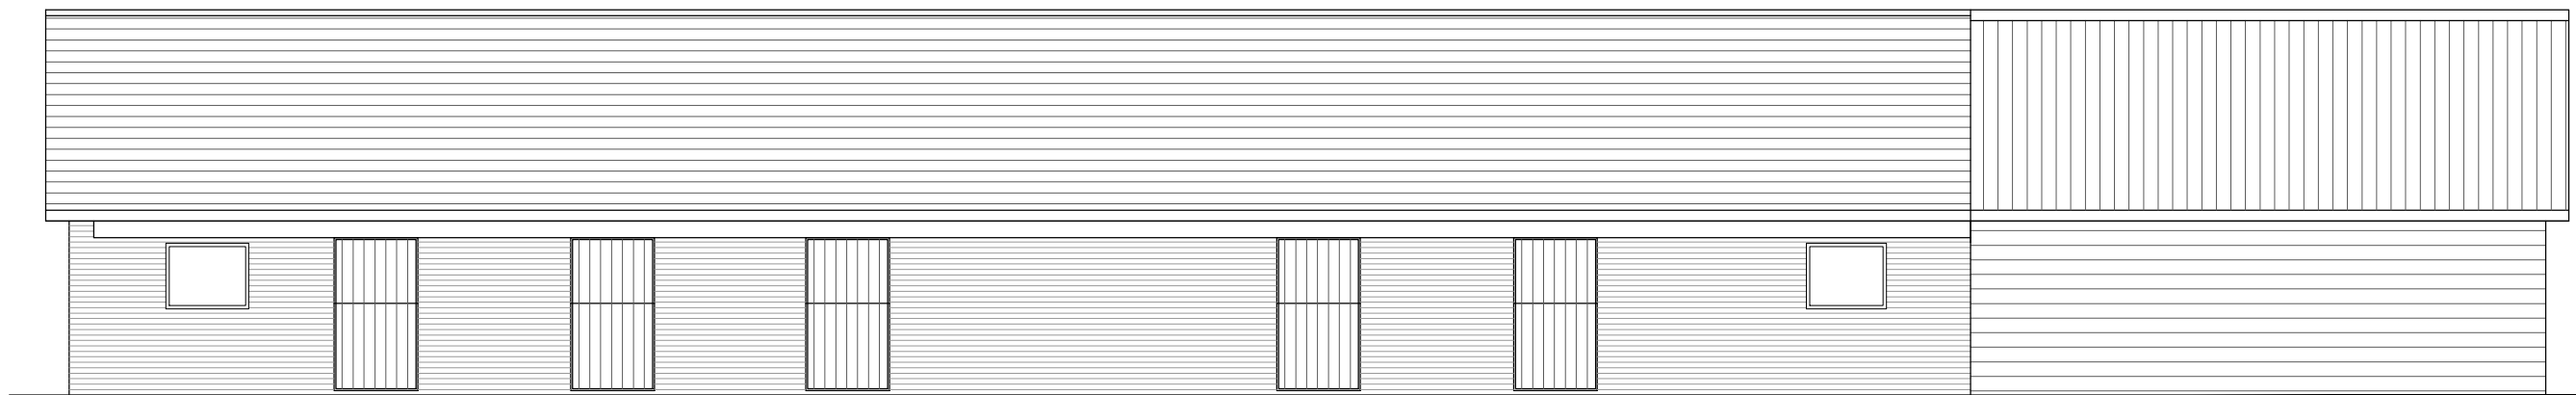


REAR ELEVATION SCALE 1:100

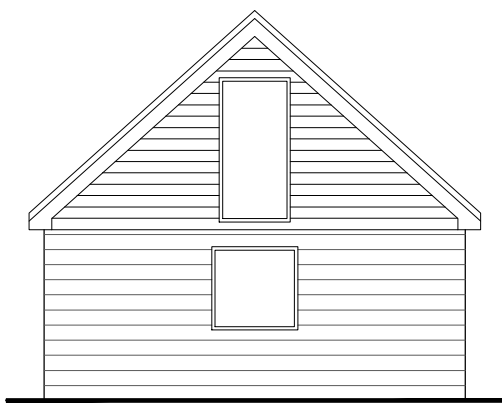

SIDE ELEVATION SCALE 1:100

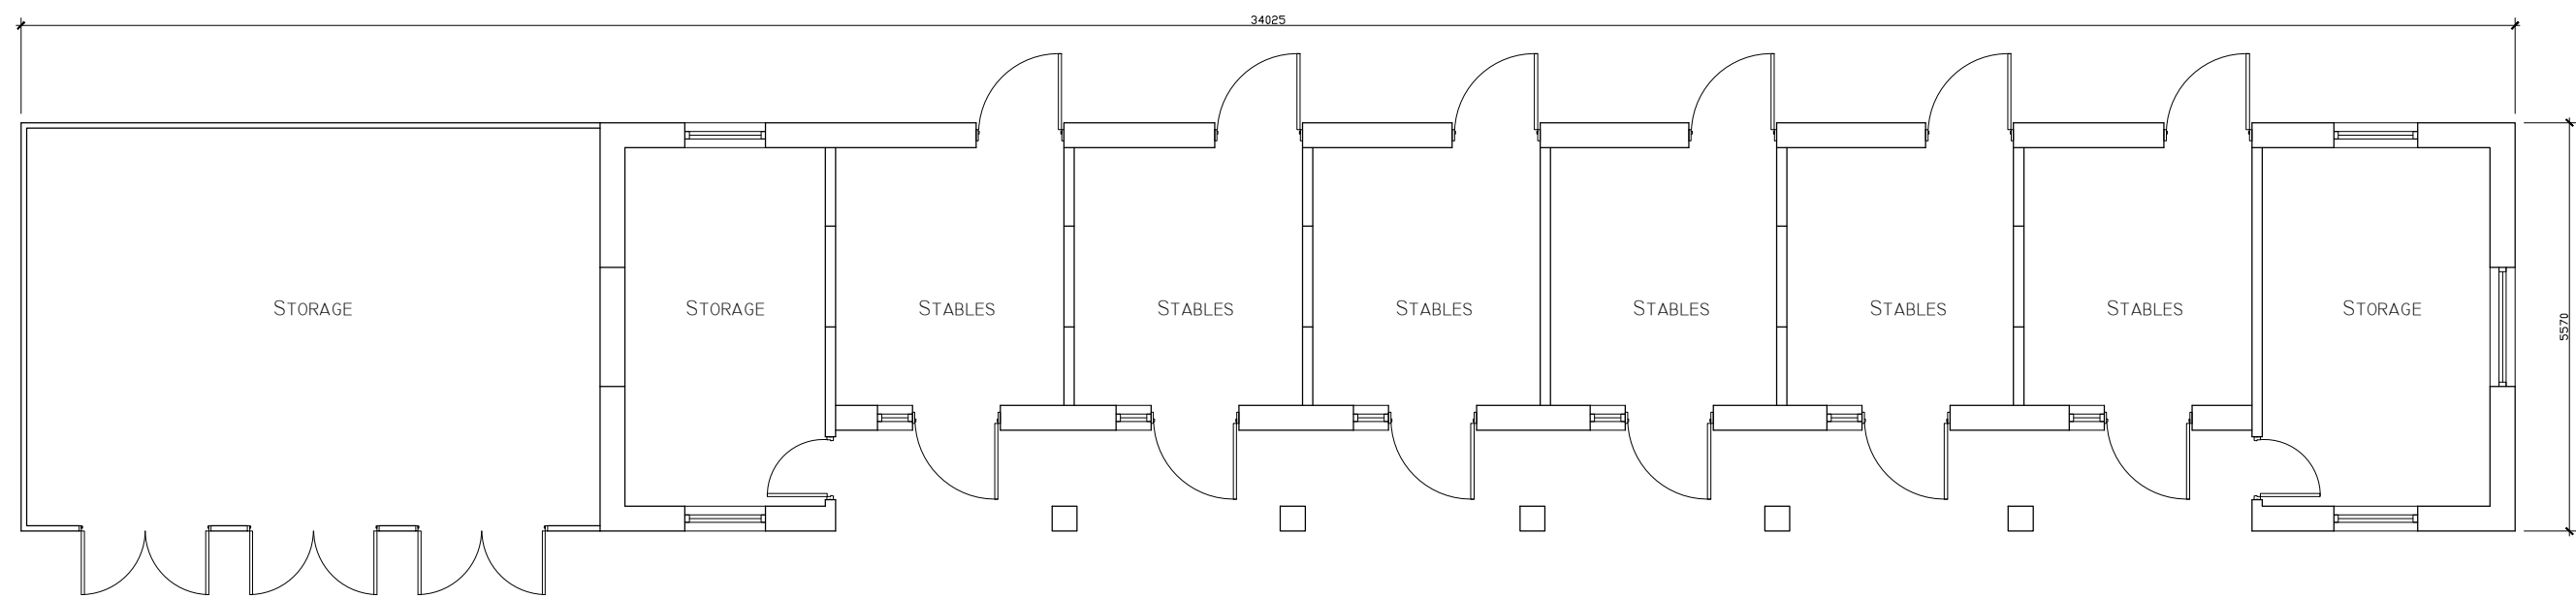

EXISTING GROUND FLOOR PLAN SCALE 1:100

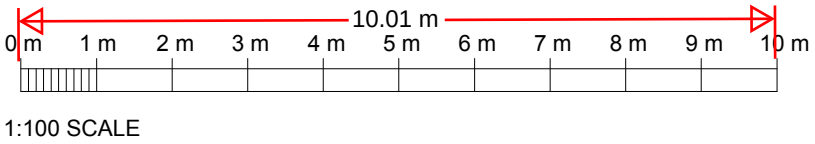

1:100 SCALE

PLANNING

Client
JAMES KIMBER

Project
COLES GROVE
CHANDLER'S ROAD
MEOPHAM
GRAVESEND
DA13 0DB

HASKINS
DESIGNS LTD.
The Civic Centre, St Mary's Road, Swanley, Kent, BR8 7BU.
Phone: 01322 479561 Mobile: 07802 182202
info@haskinsdesigns.co.uk Website: haskinsdesigns.co.uk

Title
EXISTING FLOOR PLAN
EXISTING ELEVATIONS

Project No.
265

Scale
AS SHOWN @ A1

Drawn
MH
Check
JH

Drawing No.
PD-01

Revision

Date
JULY 23

Rev	Date	Comments
-----	------	----------

Rev	Date	Comments
-----	------	----------