


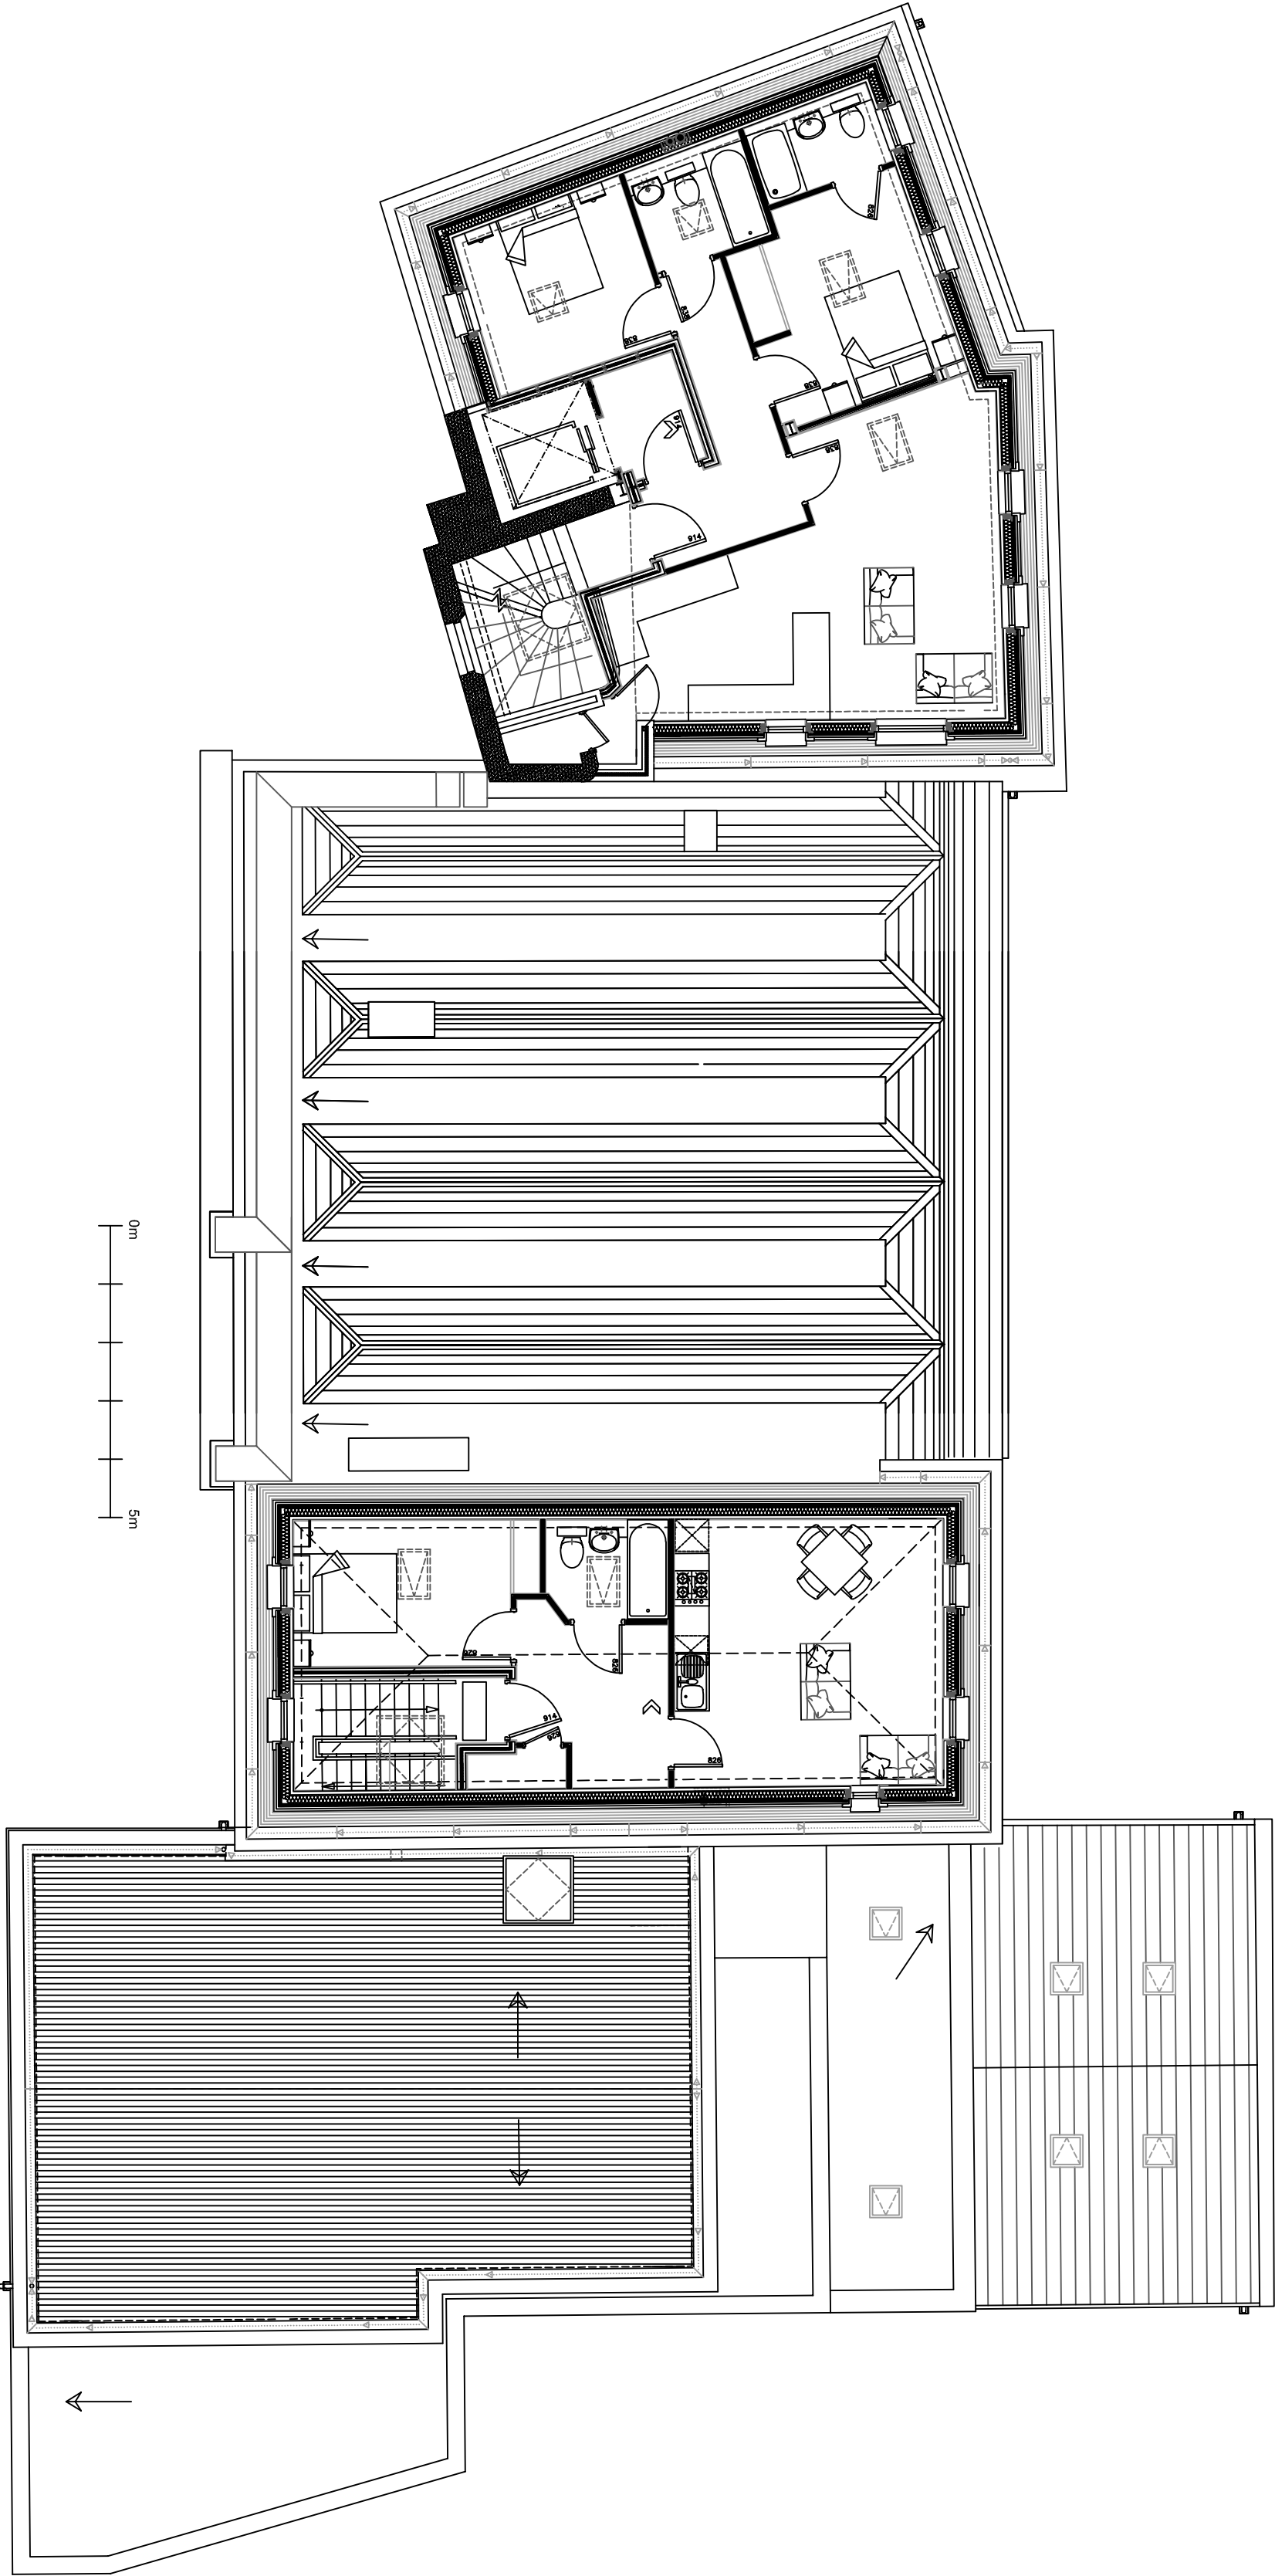

3 The Old Schoolhouse, Clarendon St, Bury, CT13 9GJ
Tel: 01995 472200 Email: cad@cad.co.uk

CLIENT

The Royal Clarendon Hotel
Royal Pier Road
Gravesend
Kent

PROJECT

Age-UK

DRAWING

Third Floor Plan
EXISTING

SCALE	DRAWN BY	DATE
1:100@A2	MW	26.04.23
DRAWING NO.	REV	

230426-E-004