

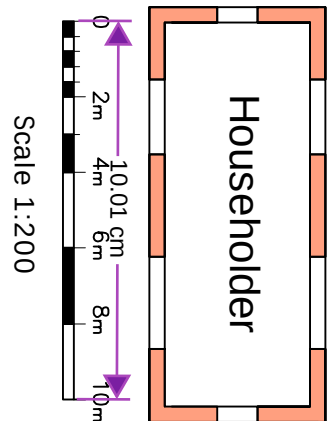


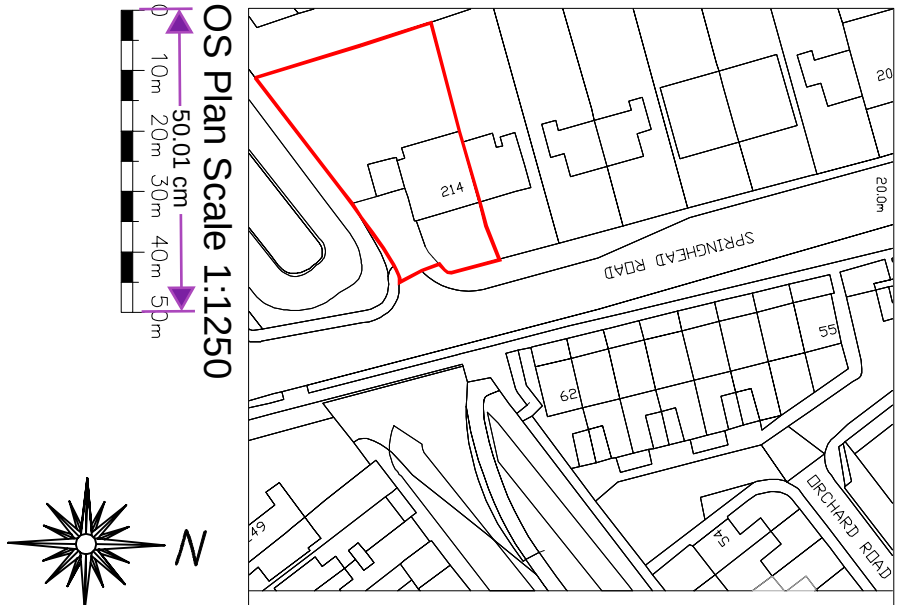

PI	ISSUED TO PLANNING	06.01.23	
Rev		Date	

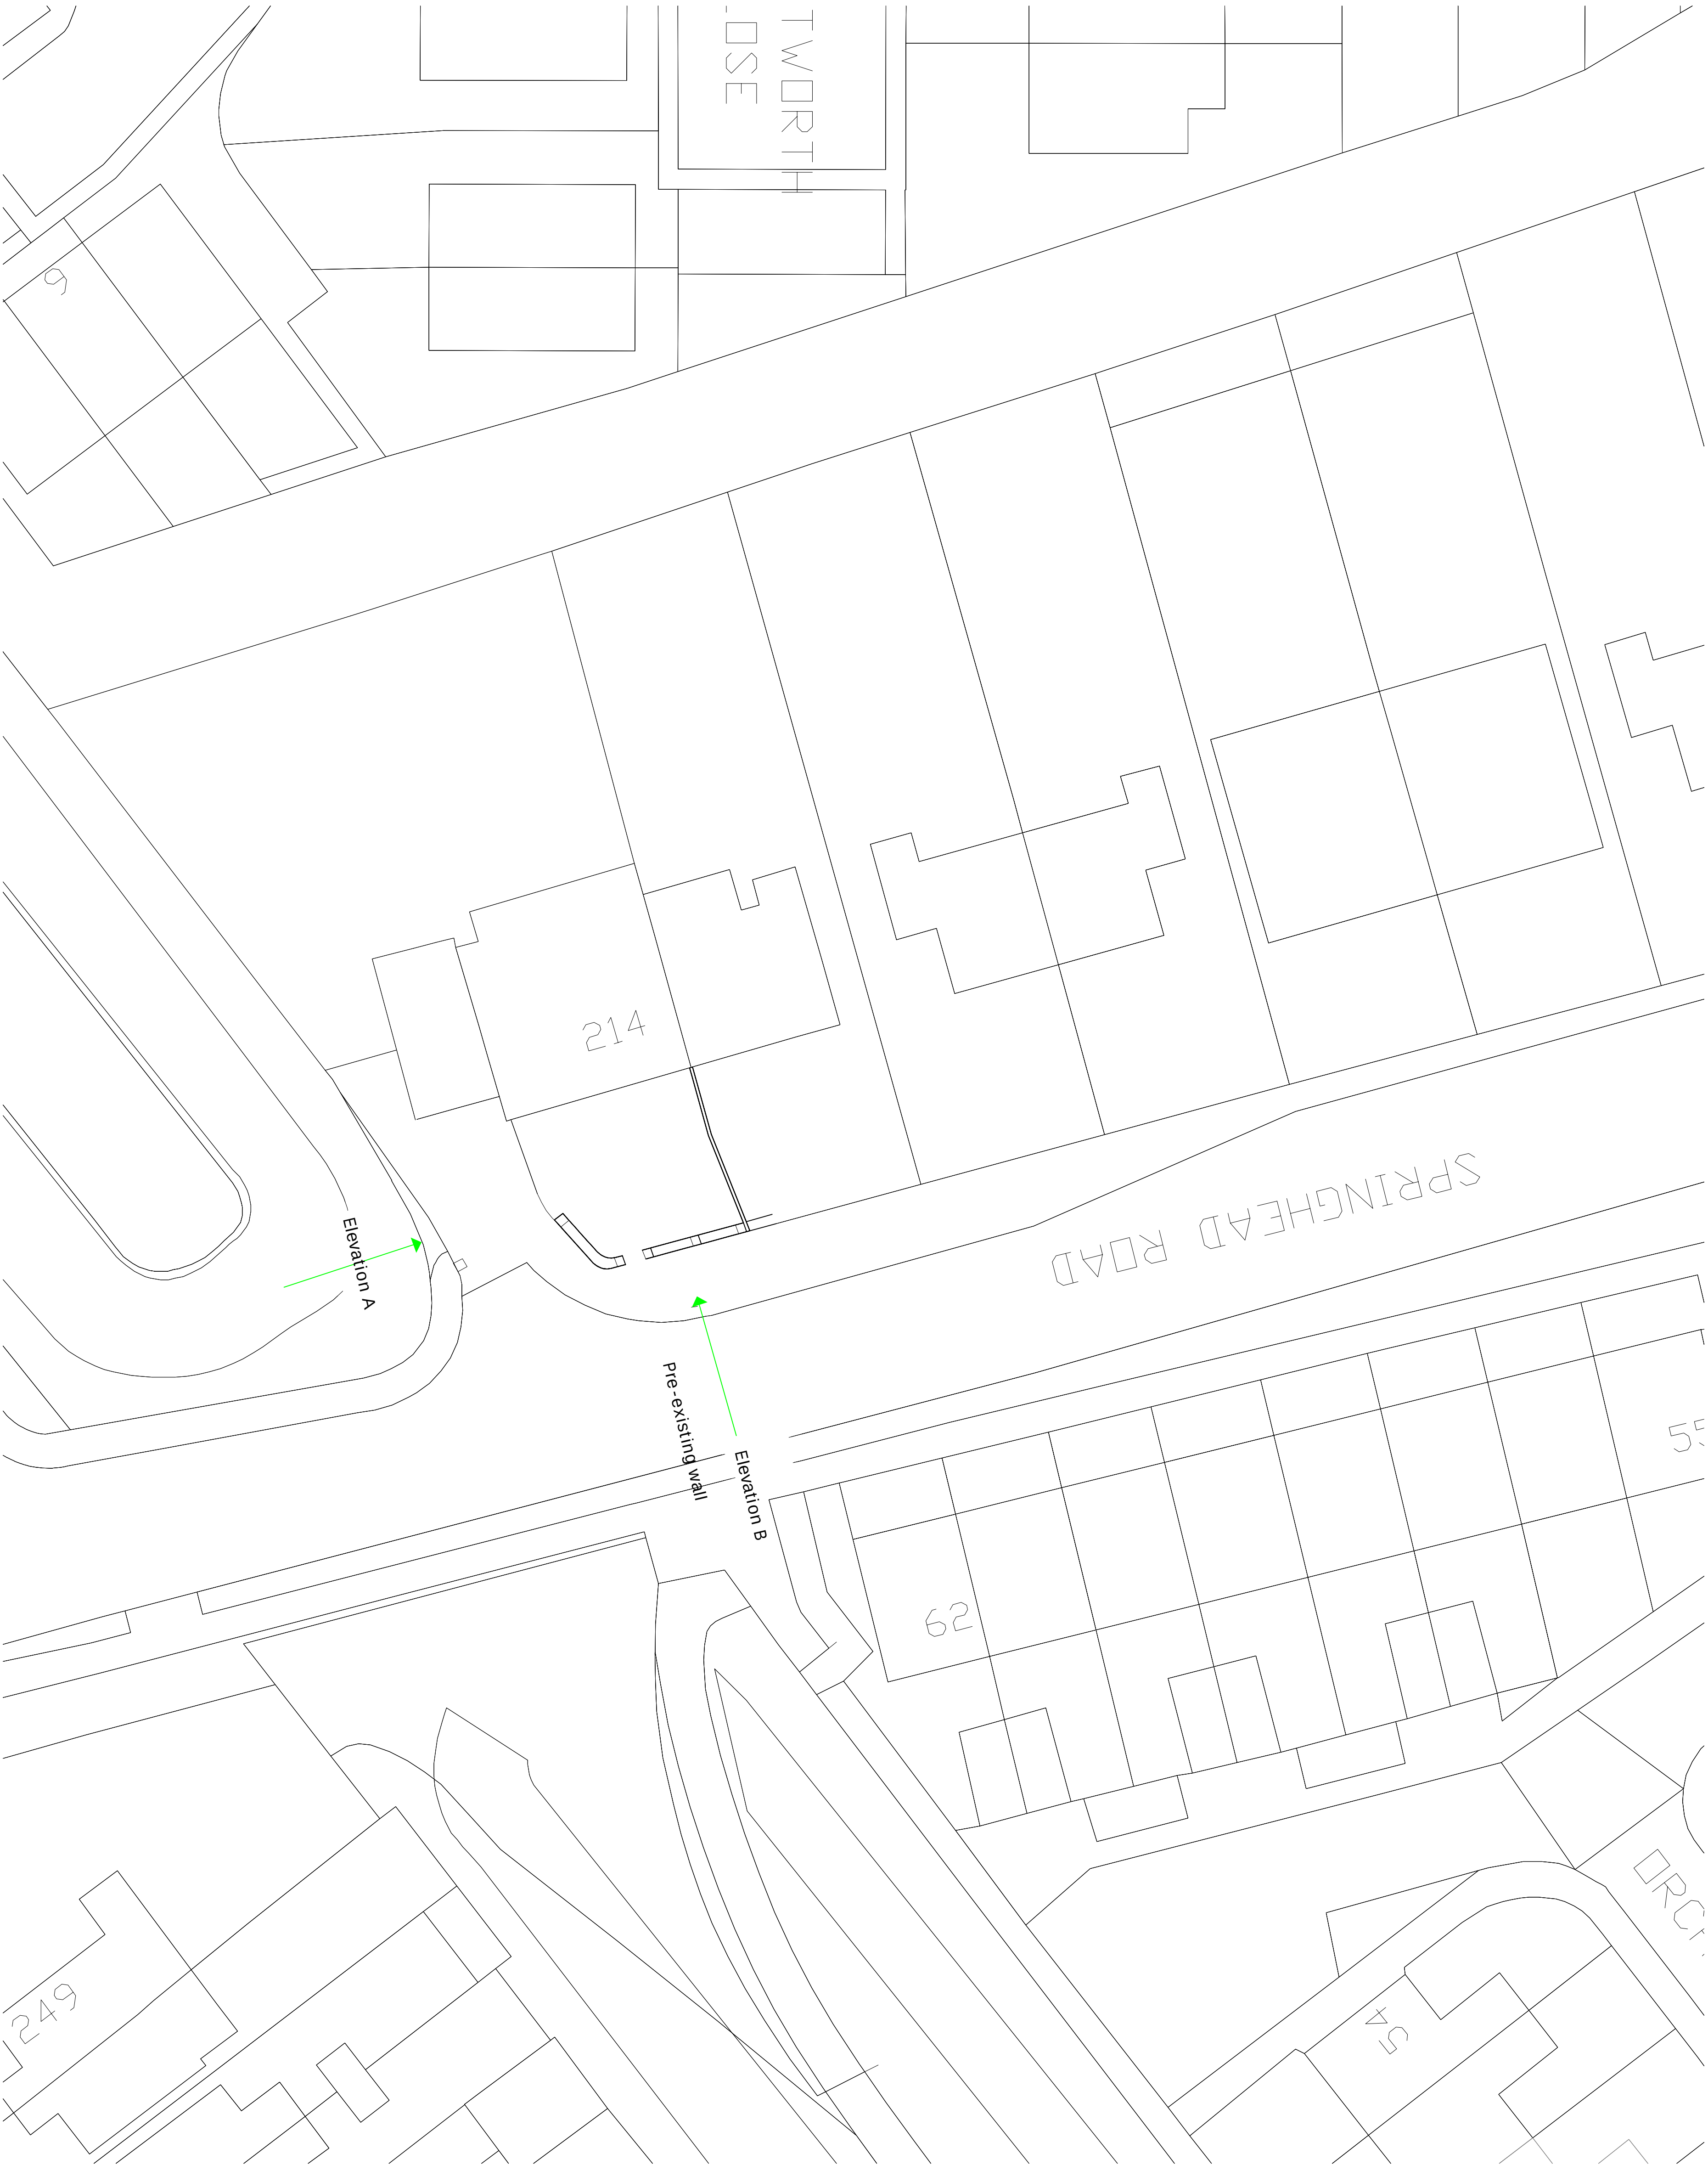

Job Title
214 Springhead RdNorthfleet,
Gravesend DA11 8HS

Drawing Title
Pre Existing Block and Site plan

Scale	1:200 @ A1	Date	Nov 24	Page No.		Rev	
Job No.	51-1000-989	S01				P1	