





Front Elevation

Scale 1:100

 


Side Elevation

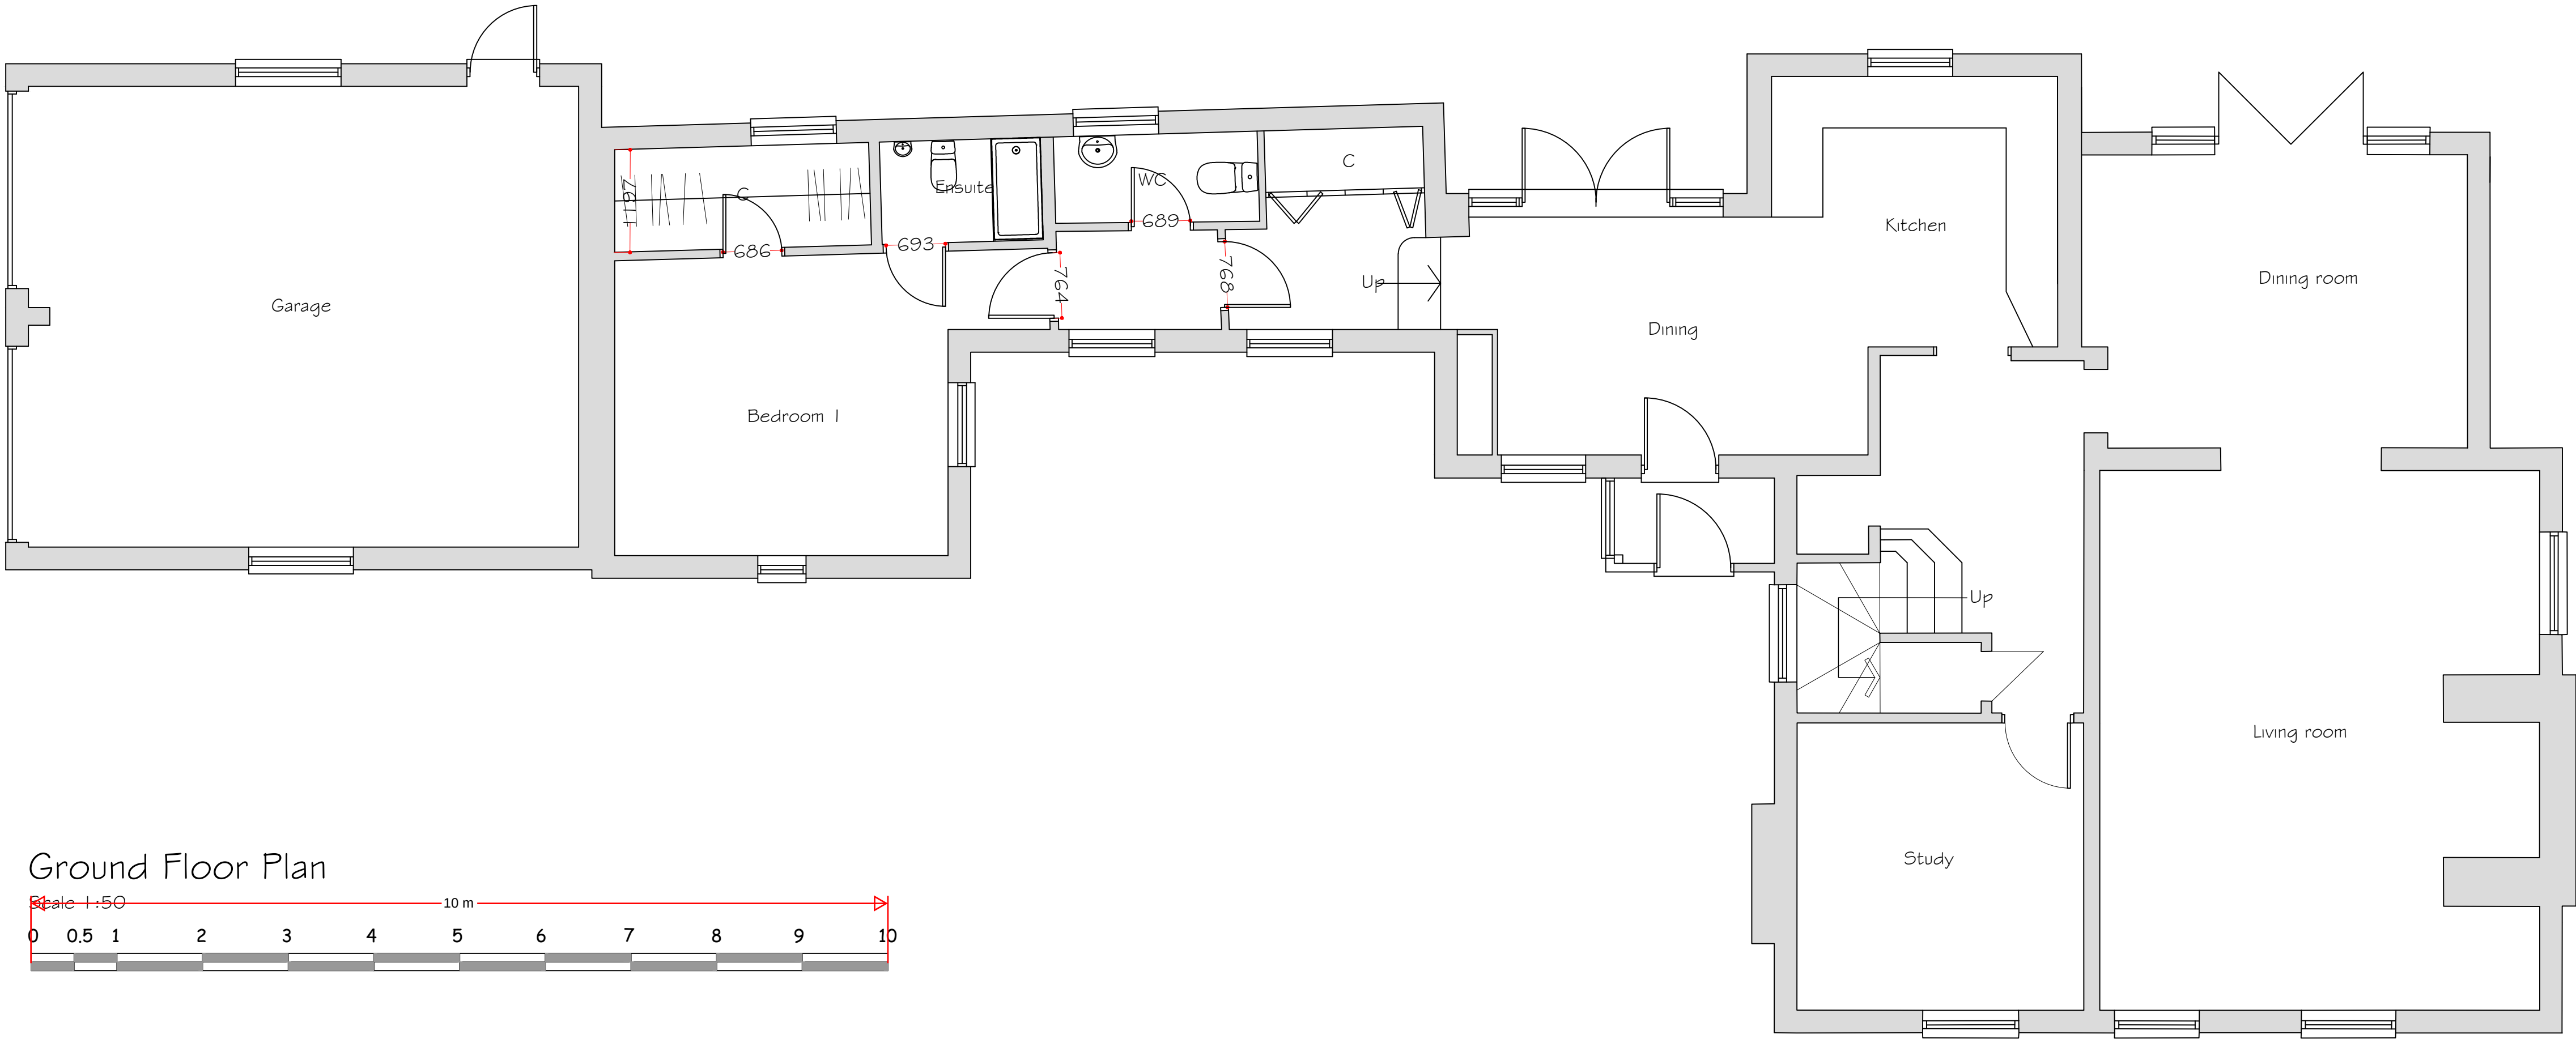

Ground Floor Plan

Scale 1:50

 

Copyright Synergy Planning & Property Consultants Ltd The Office The Larches Rochester Kent ME3 7NQW		
Client	Mr & Mrs S Borner	
Address	Eden Cottage Round Street	
Drawing title	Existing survey drawing	
Scale	1:1250/1:200	
Date	September 2023	Drawn by
Drawing No	23/420/03	