



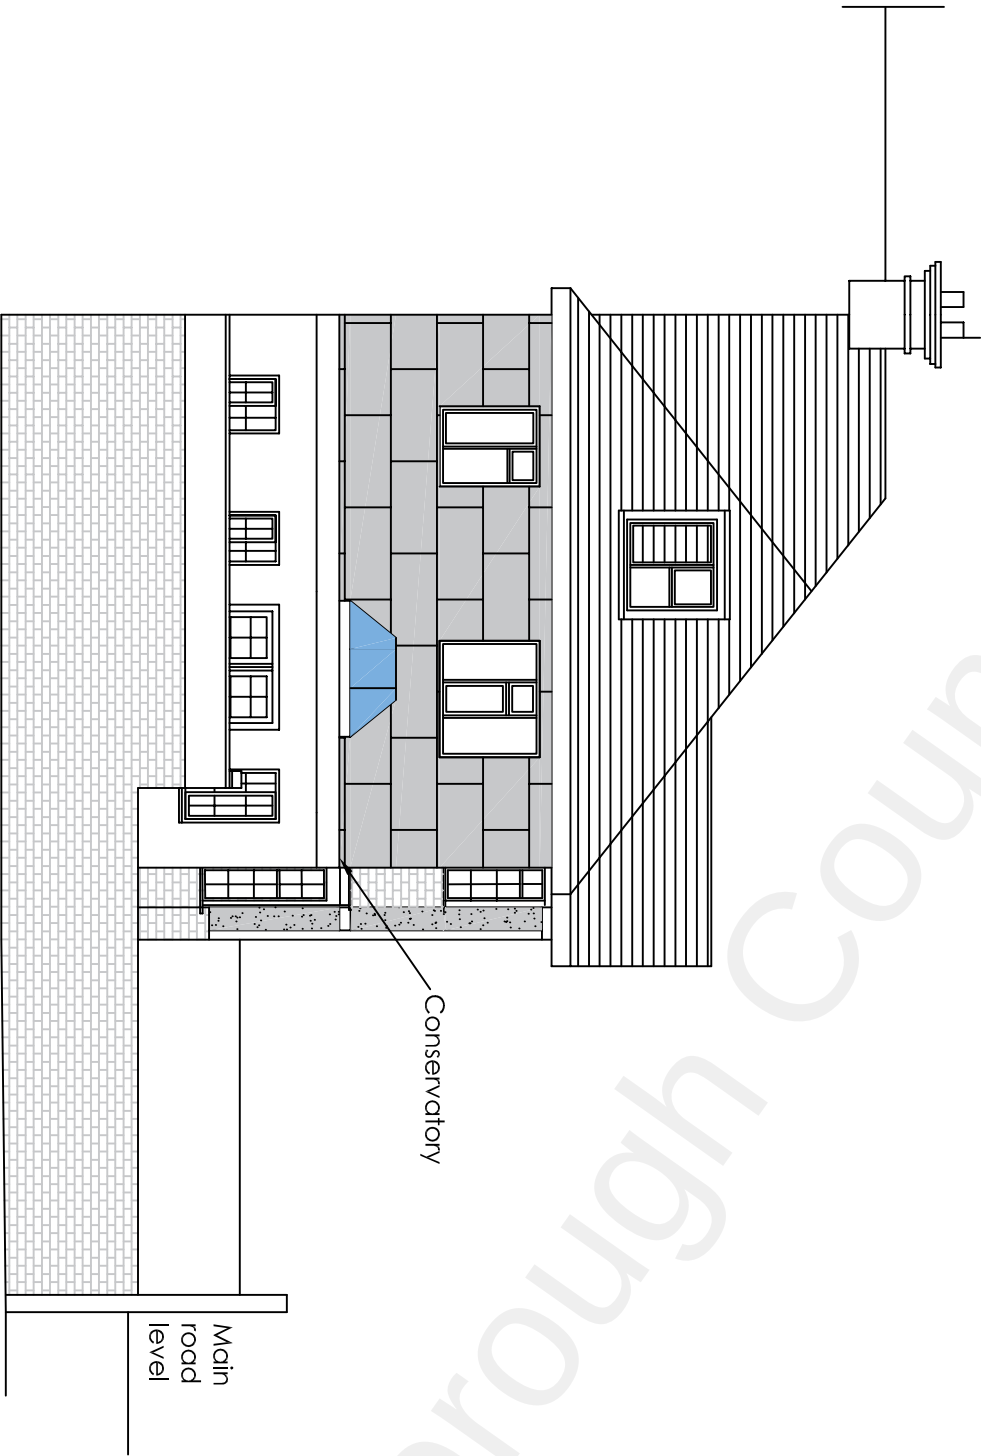

Existing Rear Elevation

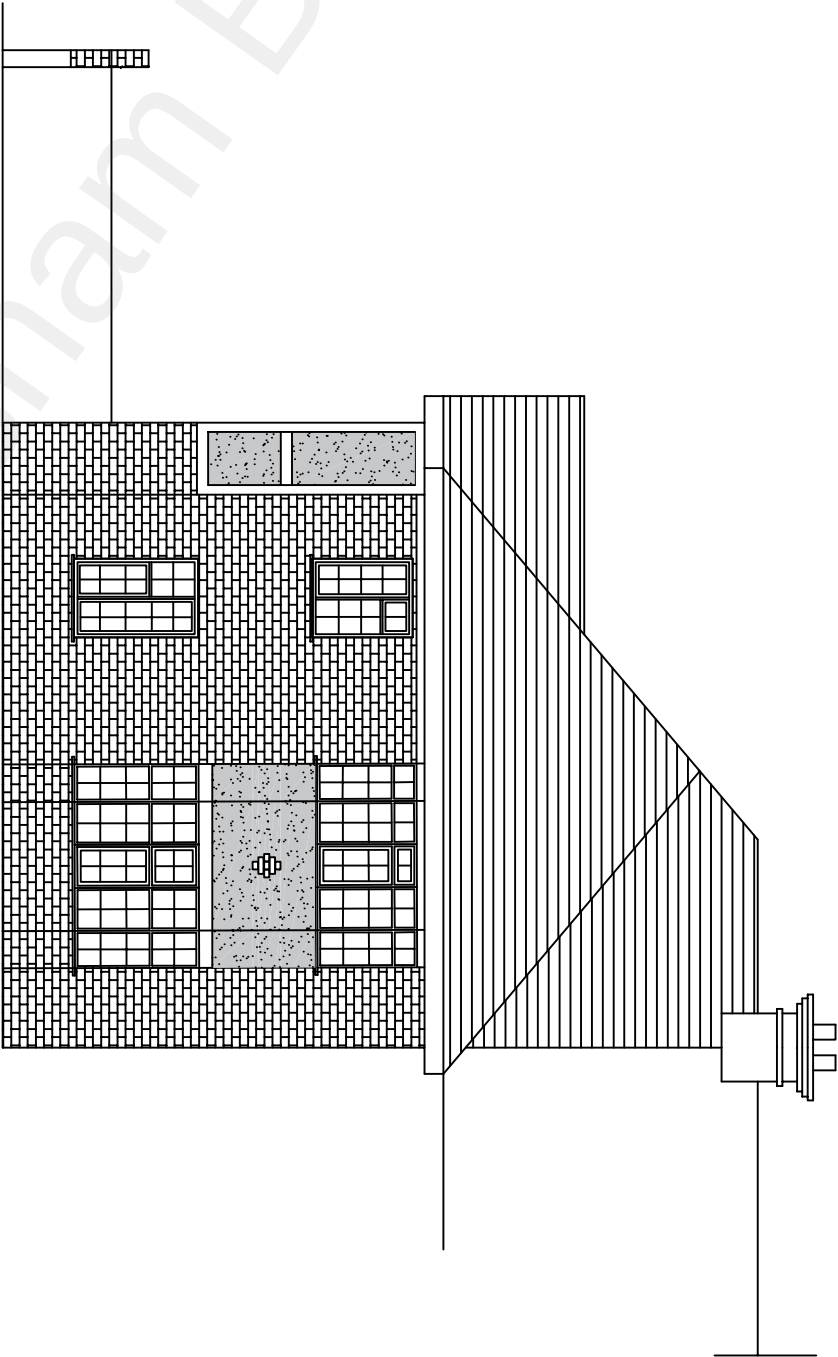

Existing Front Elevation

Project

Mr & Mrs Khawar 104 White Hill Road Gravesend Kent DA12 5PR
New Side Road Vehicle Cross Over with Off Road Parking

Drawing Title

Existing Front and Rear Elevations

Rev	Description	Date

H Channa

PICAROONS MAIDSTONE ROAD PLATT KENT TN15 8LB
Tel / Fax: 01732 605759 E-mail: hbchanna@tiscali.co.uk

Drawn	Date	Scale	Drawing No.
HC	Nov 21	1:100	104WHR/A3/04