



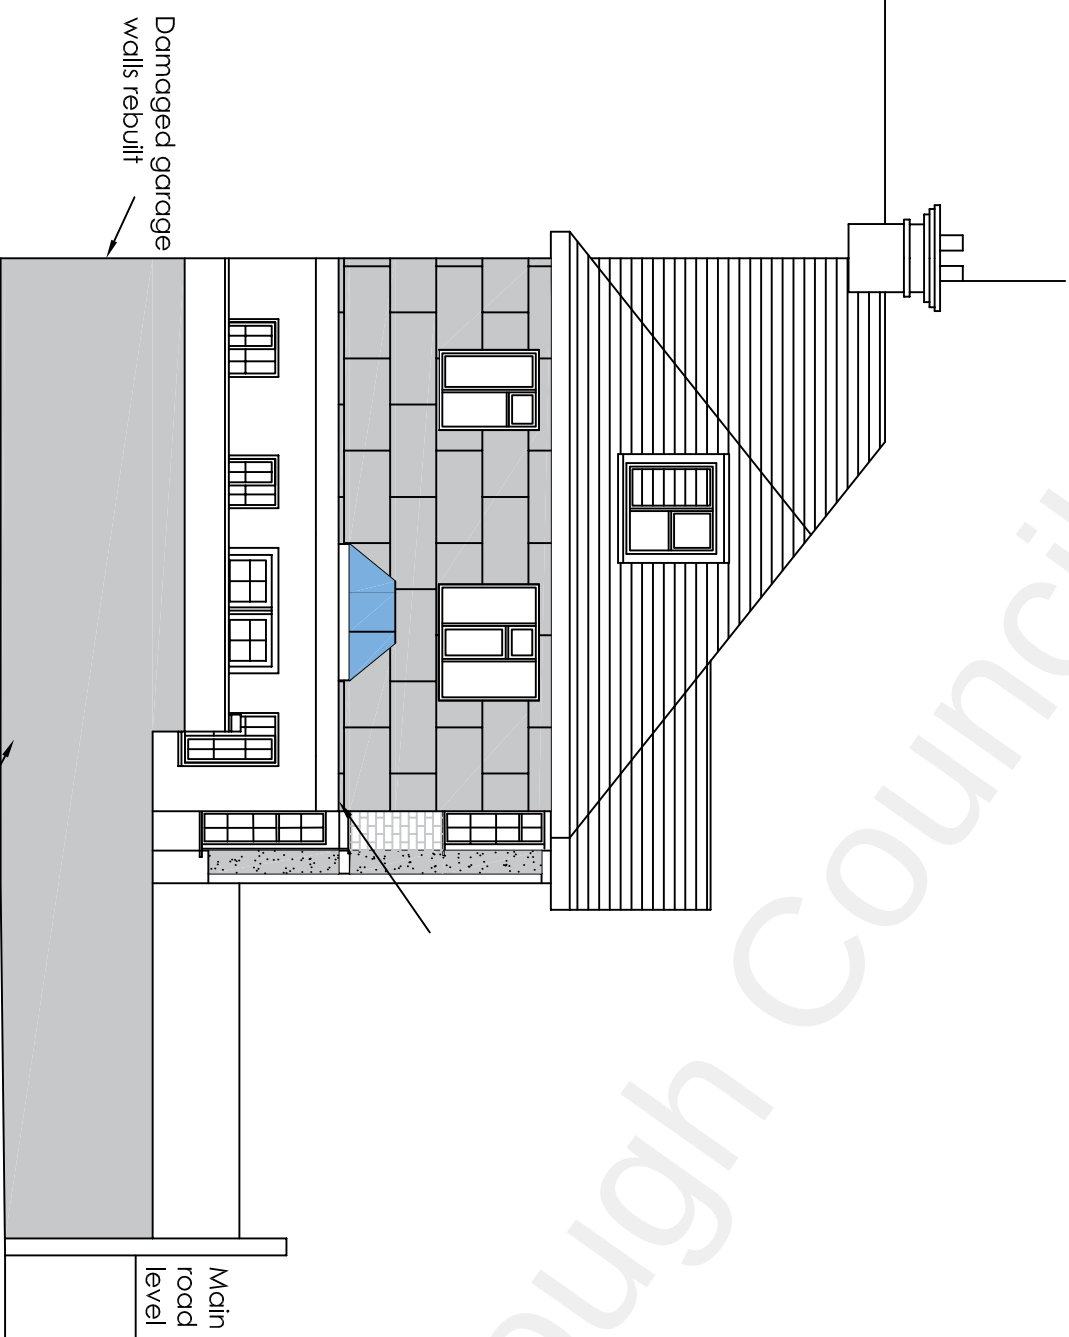

Proposed Rear Elevation

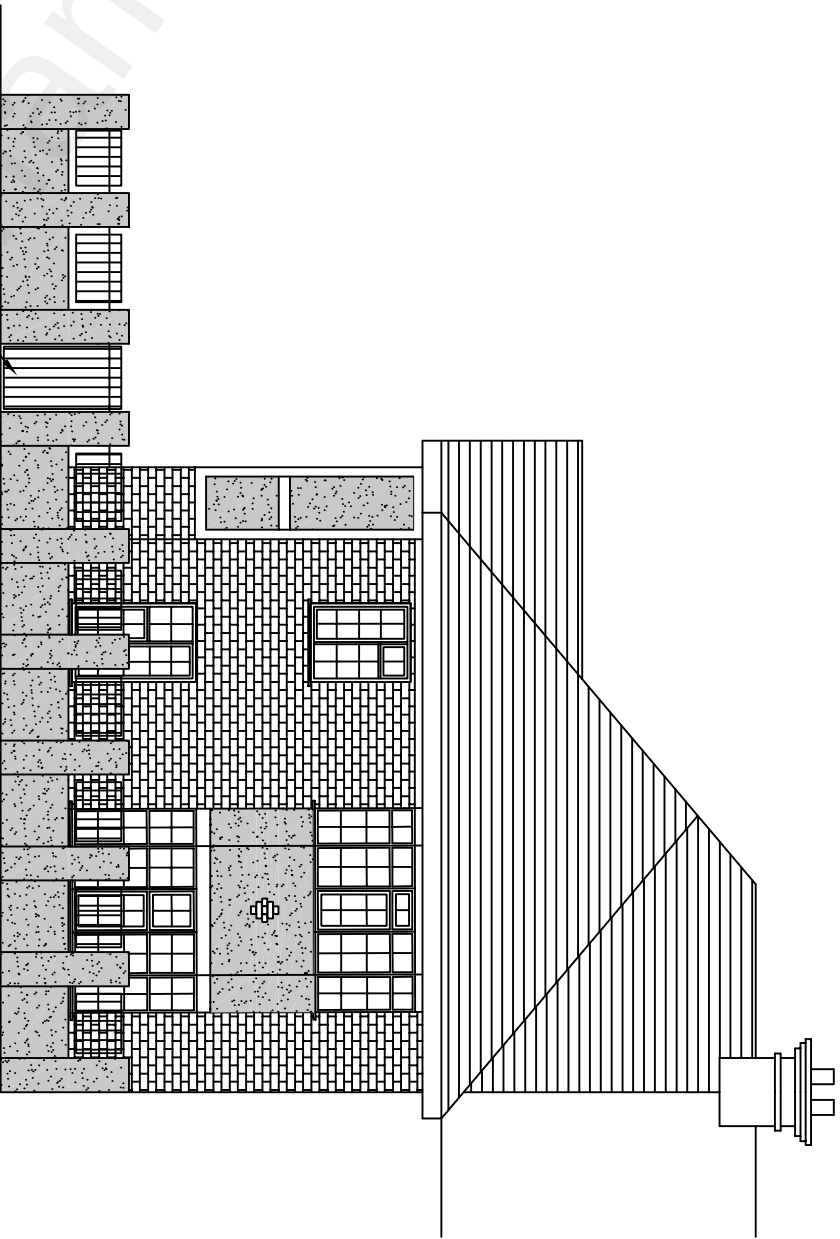

Proposed Front Elevation

Project Mr & Mrs Khawar 104 White Hill Road Gravesend Kent DA12 5PR New Side Road Vehicle Cross Over with Off Road Parking				H Channa PICAROONS MAIDSTONE ROAD PLATT KENT TN15 8LB Tel / Fax: 01732 605759 E-mail: hbchanna@tiscali.co.uk			
Drawing Title Proposed Front and Rear Elevations		Rev		Description		Date	
		Drawn HC		Date Nov 21		Scale 1:100	
						Drawing No. 104WHR/A3/06	