


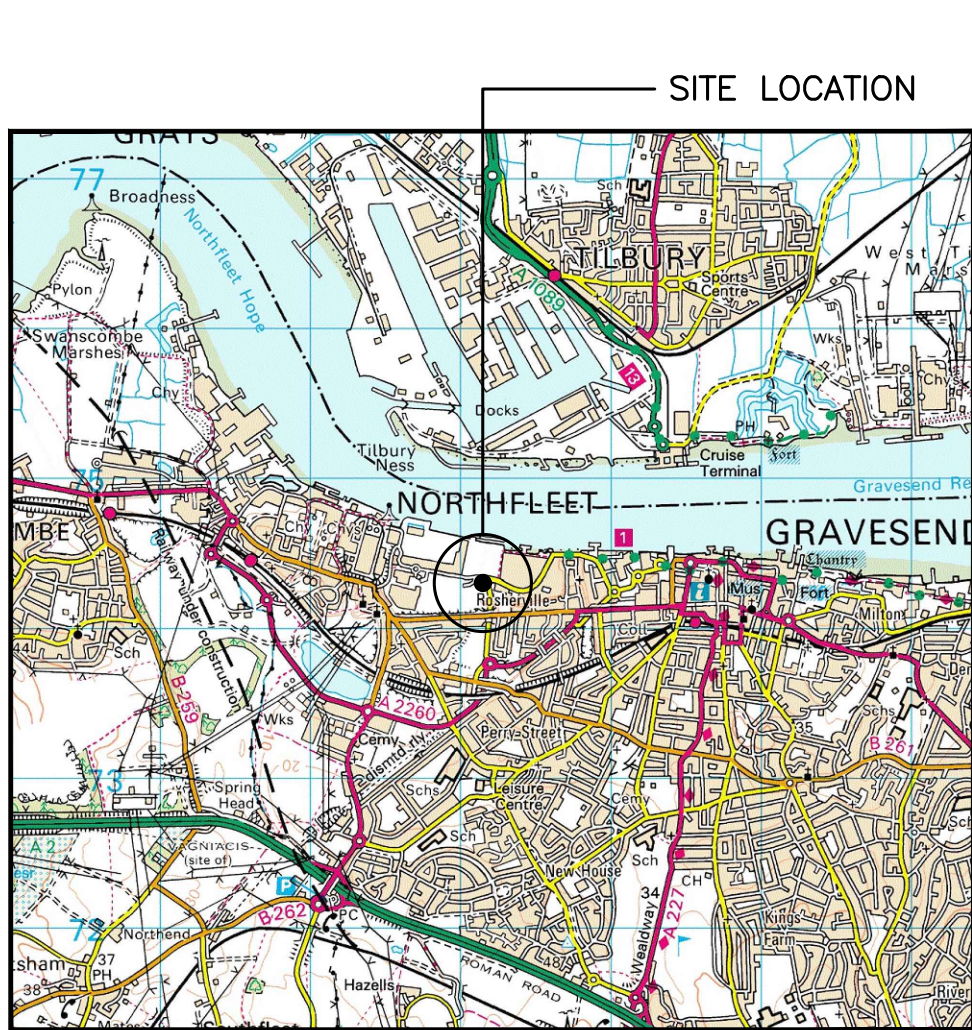


SITE LOCATION
(Scale 1:50000)
Ordnance Survey map extract
based upon Landranger map series
with the permission of the controller of
Her Majesty's Stationery Office
Licence No. 0100023487
Crown copyright.

0 500 1000 1500 2000 2500m
1:50000




SITE PHOTOGRAPH

The drawings comply with VF Standard ICNIRP guidelines, under configuration VM7F
Designed in accordance with Cornerstone documents: SDN0007 & SDN0009v6.0

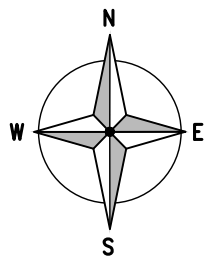

1744 00

1743 00

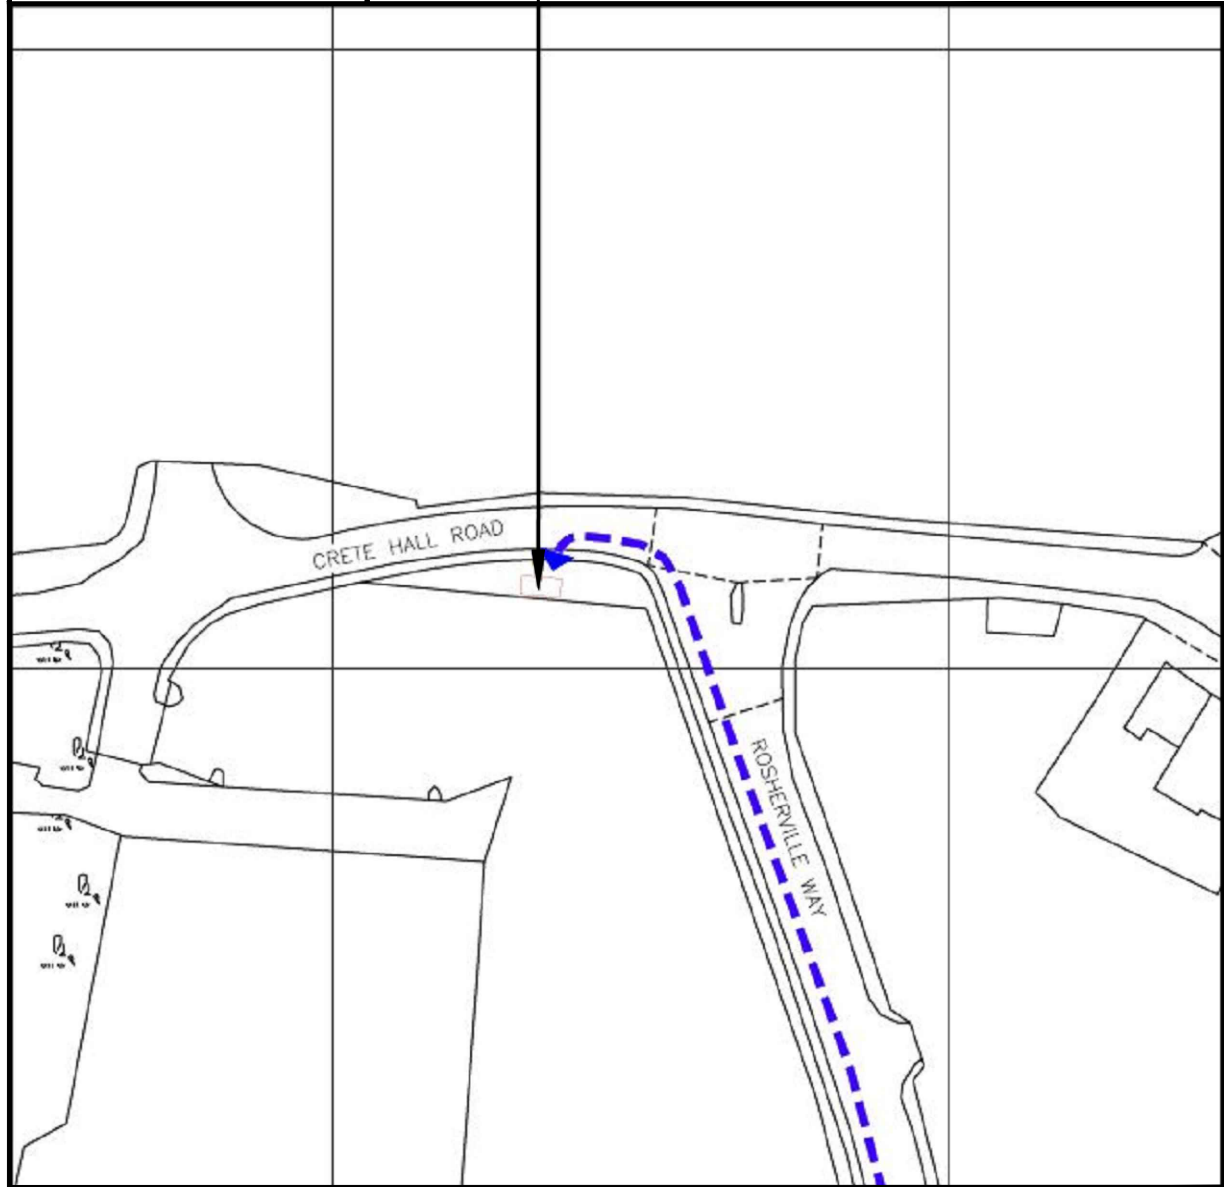

DETAILED SITE LOCATION

(Scale 1:1250)

Based upon Ordnance Survey map extract
with the permission of the Controller of
Her Majesty's Stationery Office.
Crown copyright.
Licence No. 100020449

0 12.5 25 37.5 50 62.5m
1:1250

ALL DIMENSIONS ARE IN mm UNLESS NOTED OTHERWISE

N.G.R | E: 563132 N: 174312

DIRECTIONS TO SITE:
DRIVING ALONG THE A2 IN A SOUTHERLY
DIRECTION, DEPART AT THE LAST TURNOFF
AND TRAVEL TOWARDS NORTHLEET AND
GRAVESEND. AT THE TOP OF THE SLIP ROAD
TAKE THE THIRD EXIT TOWARDS NORTHLEET
AND GRAVESEND. AT THE SECOND
ROUNDBOUT TAKE THE LAST EXIT ALONG
THAMES WAY. THEN AT THE NEXT
ROUNDBOUT TAKE THE SECOND TURN OFF
ALONG ROSHERVILLE WAY UNDER A BRIDGE
AND TRAVEL NORTH AT CRETE HALL ROAD.
THE SITE IS LOCATED ON E VERGE ON THE
LEFT HAND SIDE. PARKING AVAILABLE RIGHT
OUTSIDE SITE AT CERTAIN TIMES.
ROSHERVILLE WAY IS FREE AT ALL TIMES.

A	Issued for Approval	DIA	LI	29.08.2023
REV	MODIFICATION	BY	CH	DATE



WHP Telecoms Ltd
Faraday Court
401 Faraday Street
Birchwood Park
Warrington WA3 6GA
Tel: 01925 424100 Fax: 01925 424101
e-mail: info@whptelecoms.com



Cell Name	Opt.
CRETE ROAD & ROSHERVILLE WAY	—

Cell ID No		
CORNERSTONE	VMO2	VF
14472526	N/A	47130_12

Site Address / Contact Details

CRETE HALL ROAD
NORTHFLEET
GRAVESEND KENT
ENGLAND
DA11 9AA


Drawing Title:
SITE LOCATION MAPS

Purpose of issue:	Dwg Rev:
PLANNING	

Drawing Number:	A
100	

Surveyed By:	Original Sheet Size:	Pack Issue:
WHP	A3	

Drawn:	Date:	Checked:	Date:	A
DIA	29.08.2023	LI	29.08.2023	

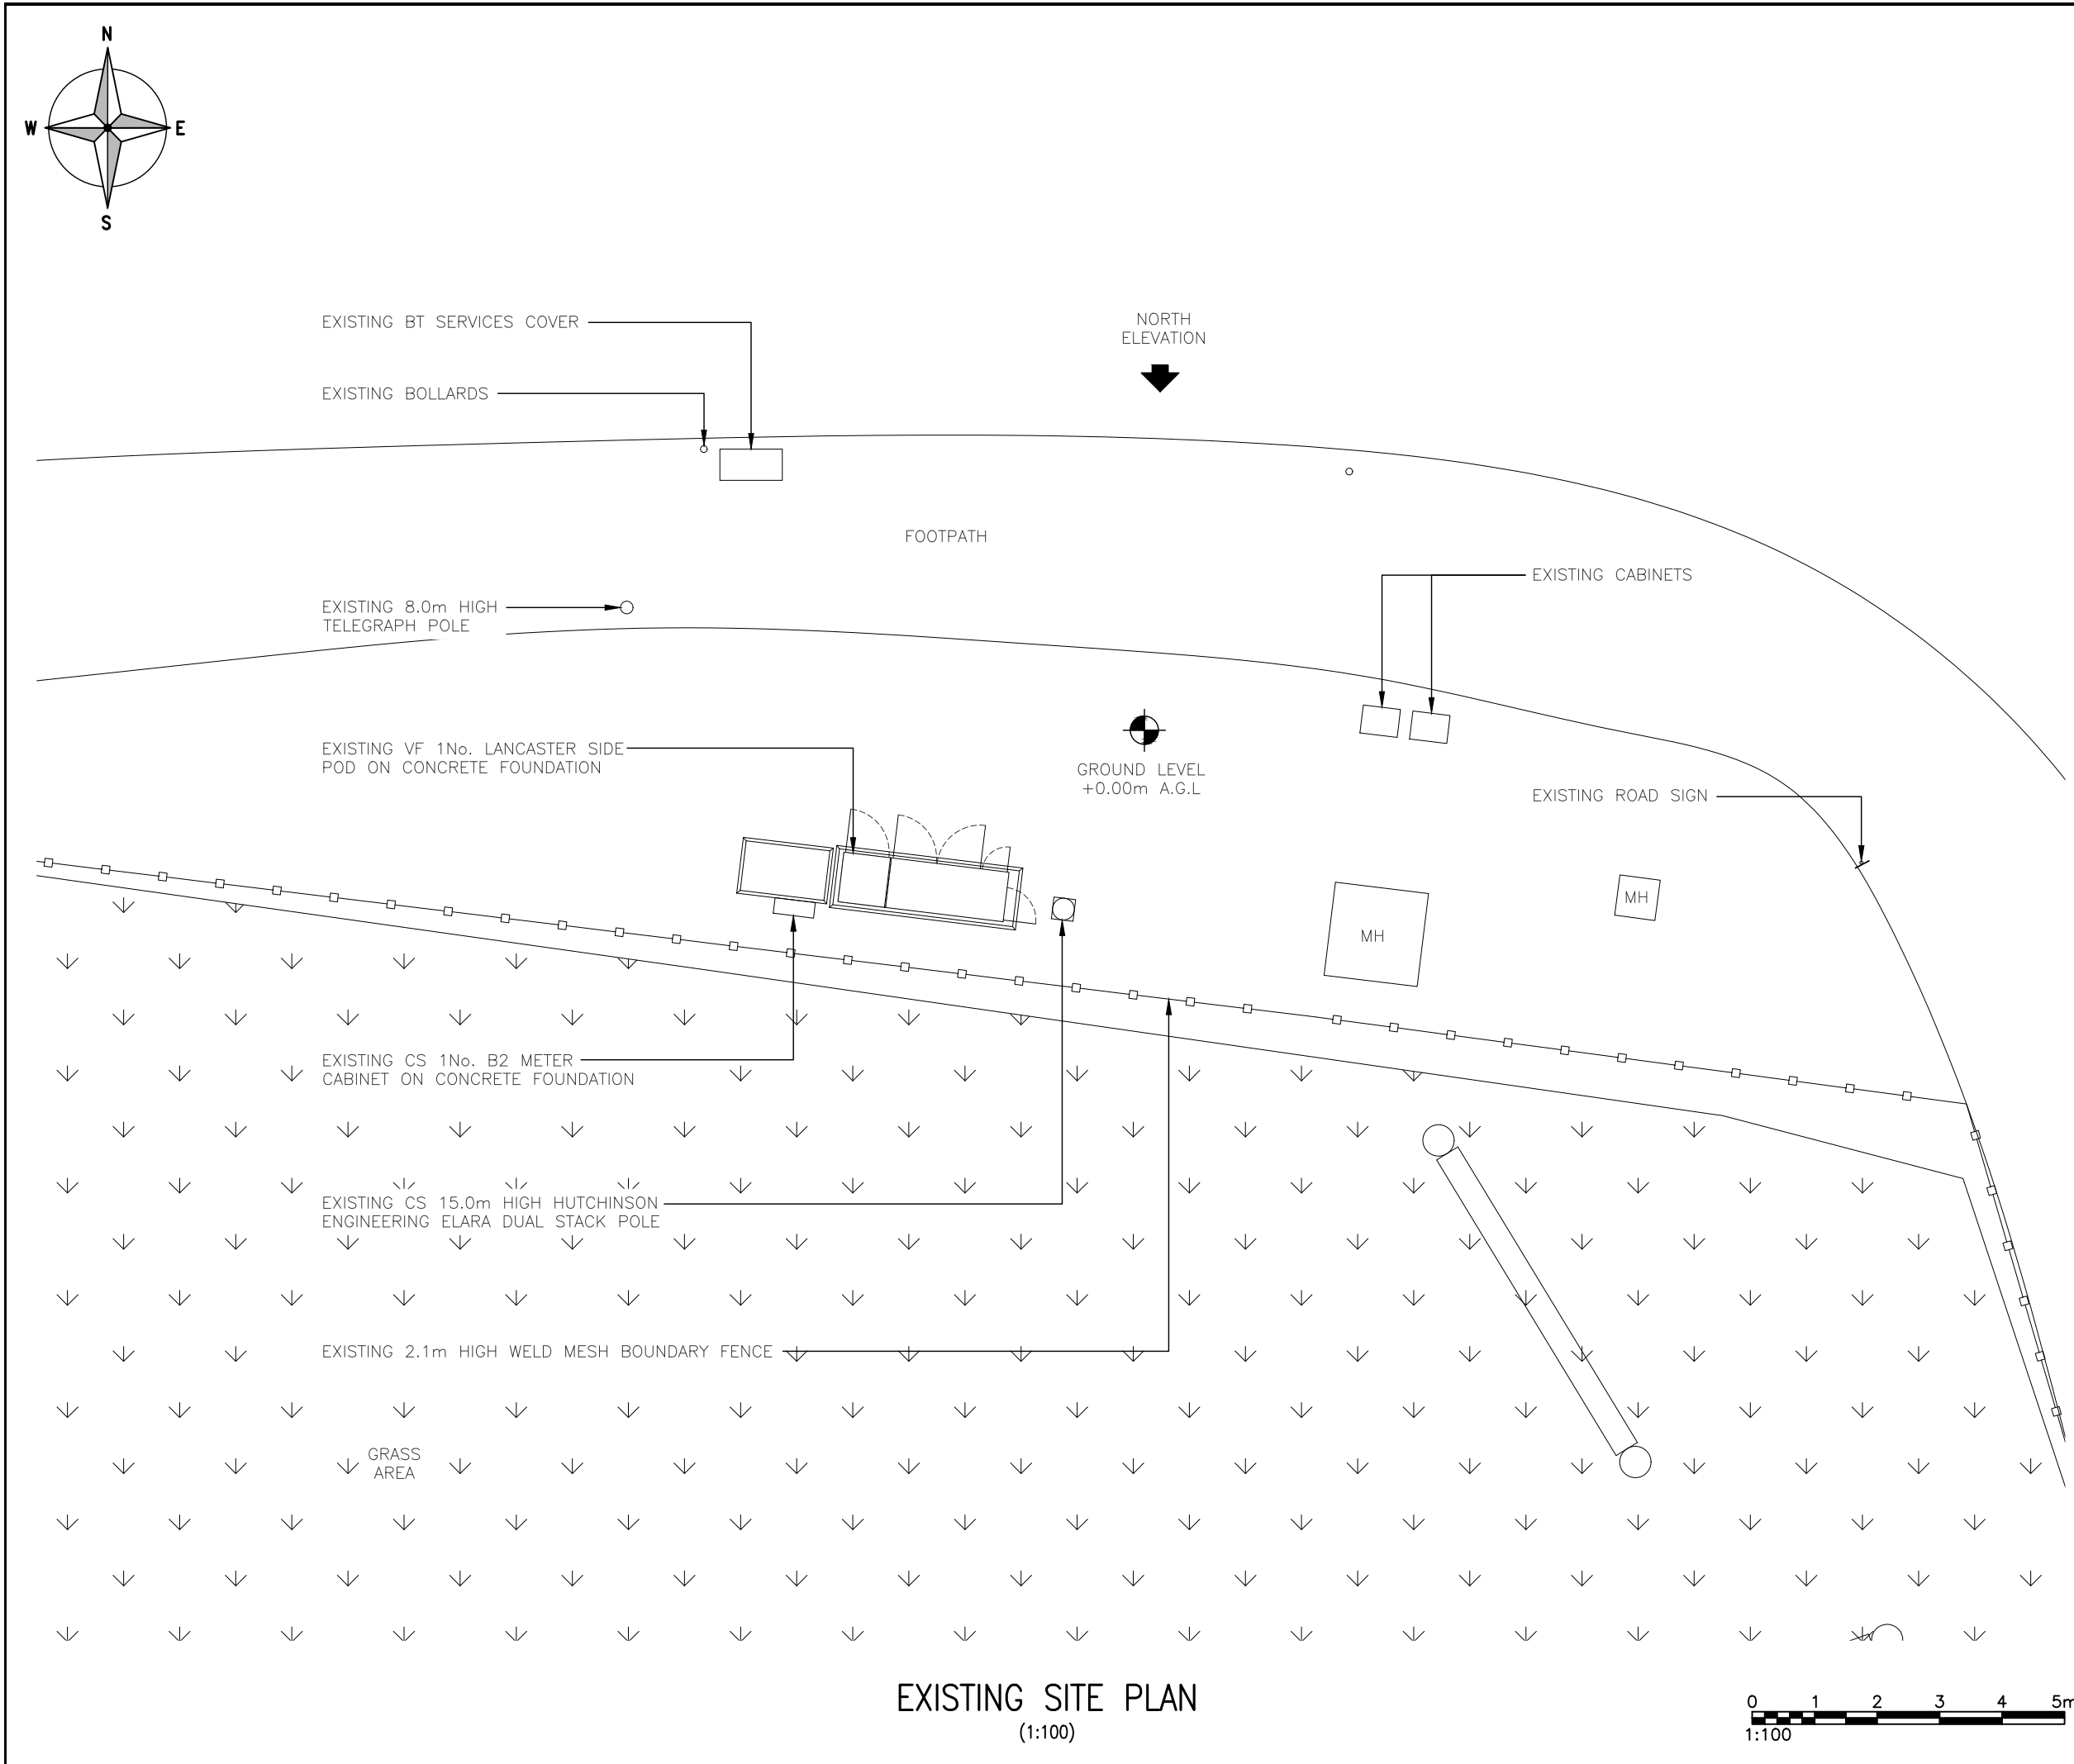

ALL DIMENSIONS ARE IN mm UNLESS NOTED OTHERWISE

N.G.R

E: 563132 N: 174312

A	Issued for Approval	DIA	LI	29.08.2023	
REV	MODIFICATION	BY	CH	DATE	




WHP Telecoms Ltd
Faraday Court
401 Faraday Street
Birchwood Park
Warrington WA3 6GA
Tel: 01925 424100 Fax: 01925 424101
e-mail: info@whptelecoms.com



Cell Name			Opt.
CRETE ROAD & ROSHERVILLE WAY			—
Cell ID No			
CORNERSTONE	VMO2	VF	
14472526	N/A	47130_12	
Site Address / Contact Details			
CRETE HALL ROAD NORTHFLEET GRAVESEND KENT ENGLAND DA11 9AA			
Drawing Title: EXISTING SITE PLAN			
Purpose of issue: PLANNING			Dwg Rev: A
Drawing Number: 200			A
Surveyed By: WHP		Original Sheet Size: A3	Pack Issue:
Drawn: DIA	Date: 29.08.2023	Checked: LI	Date: 29.08.2023

SDNT0005 Version 1.3

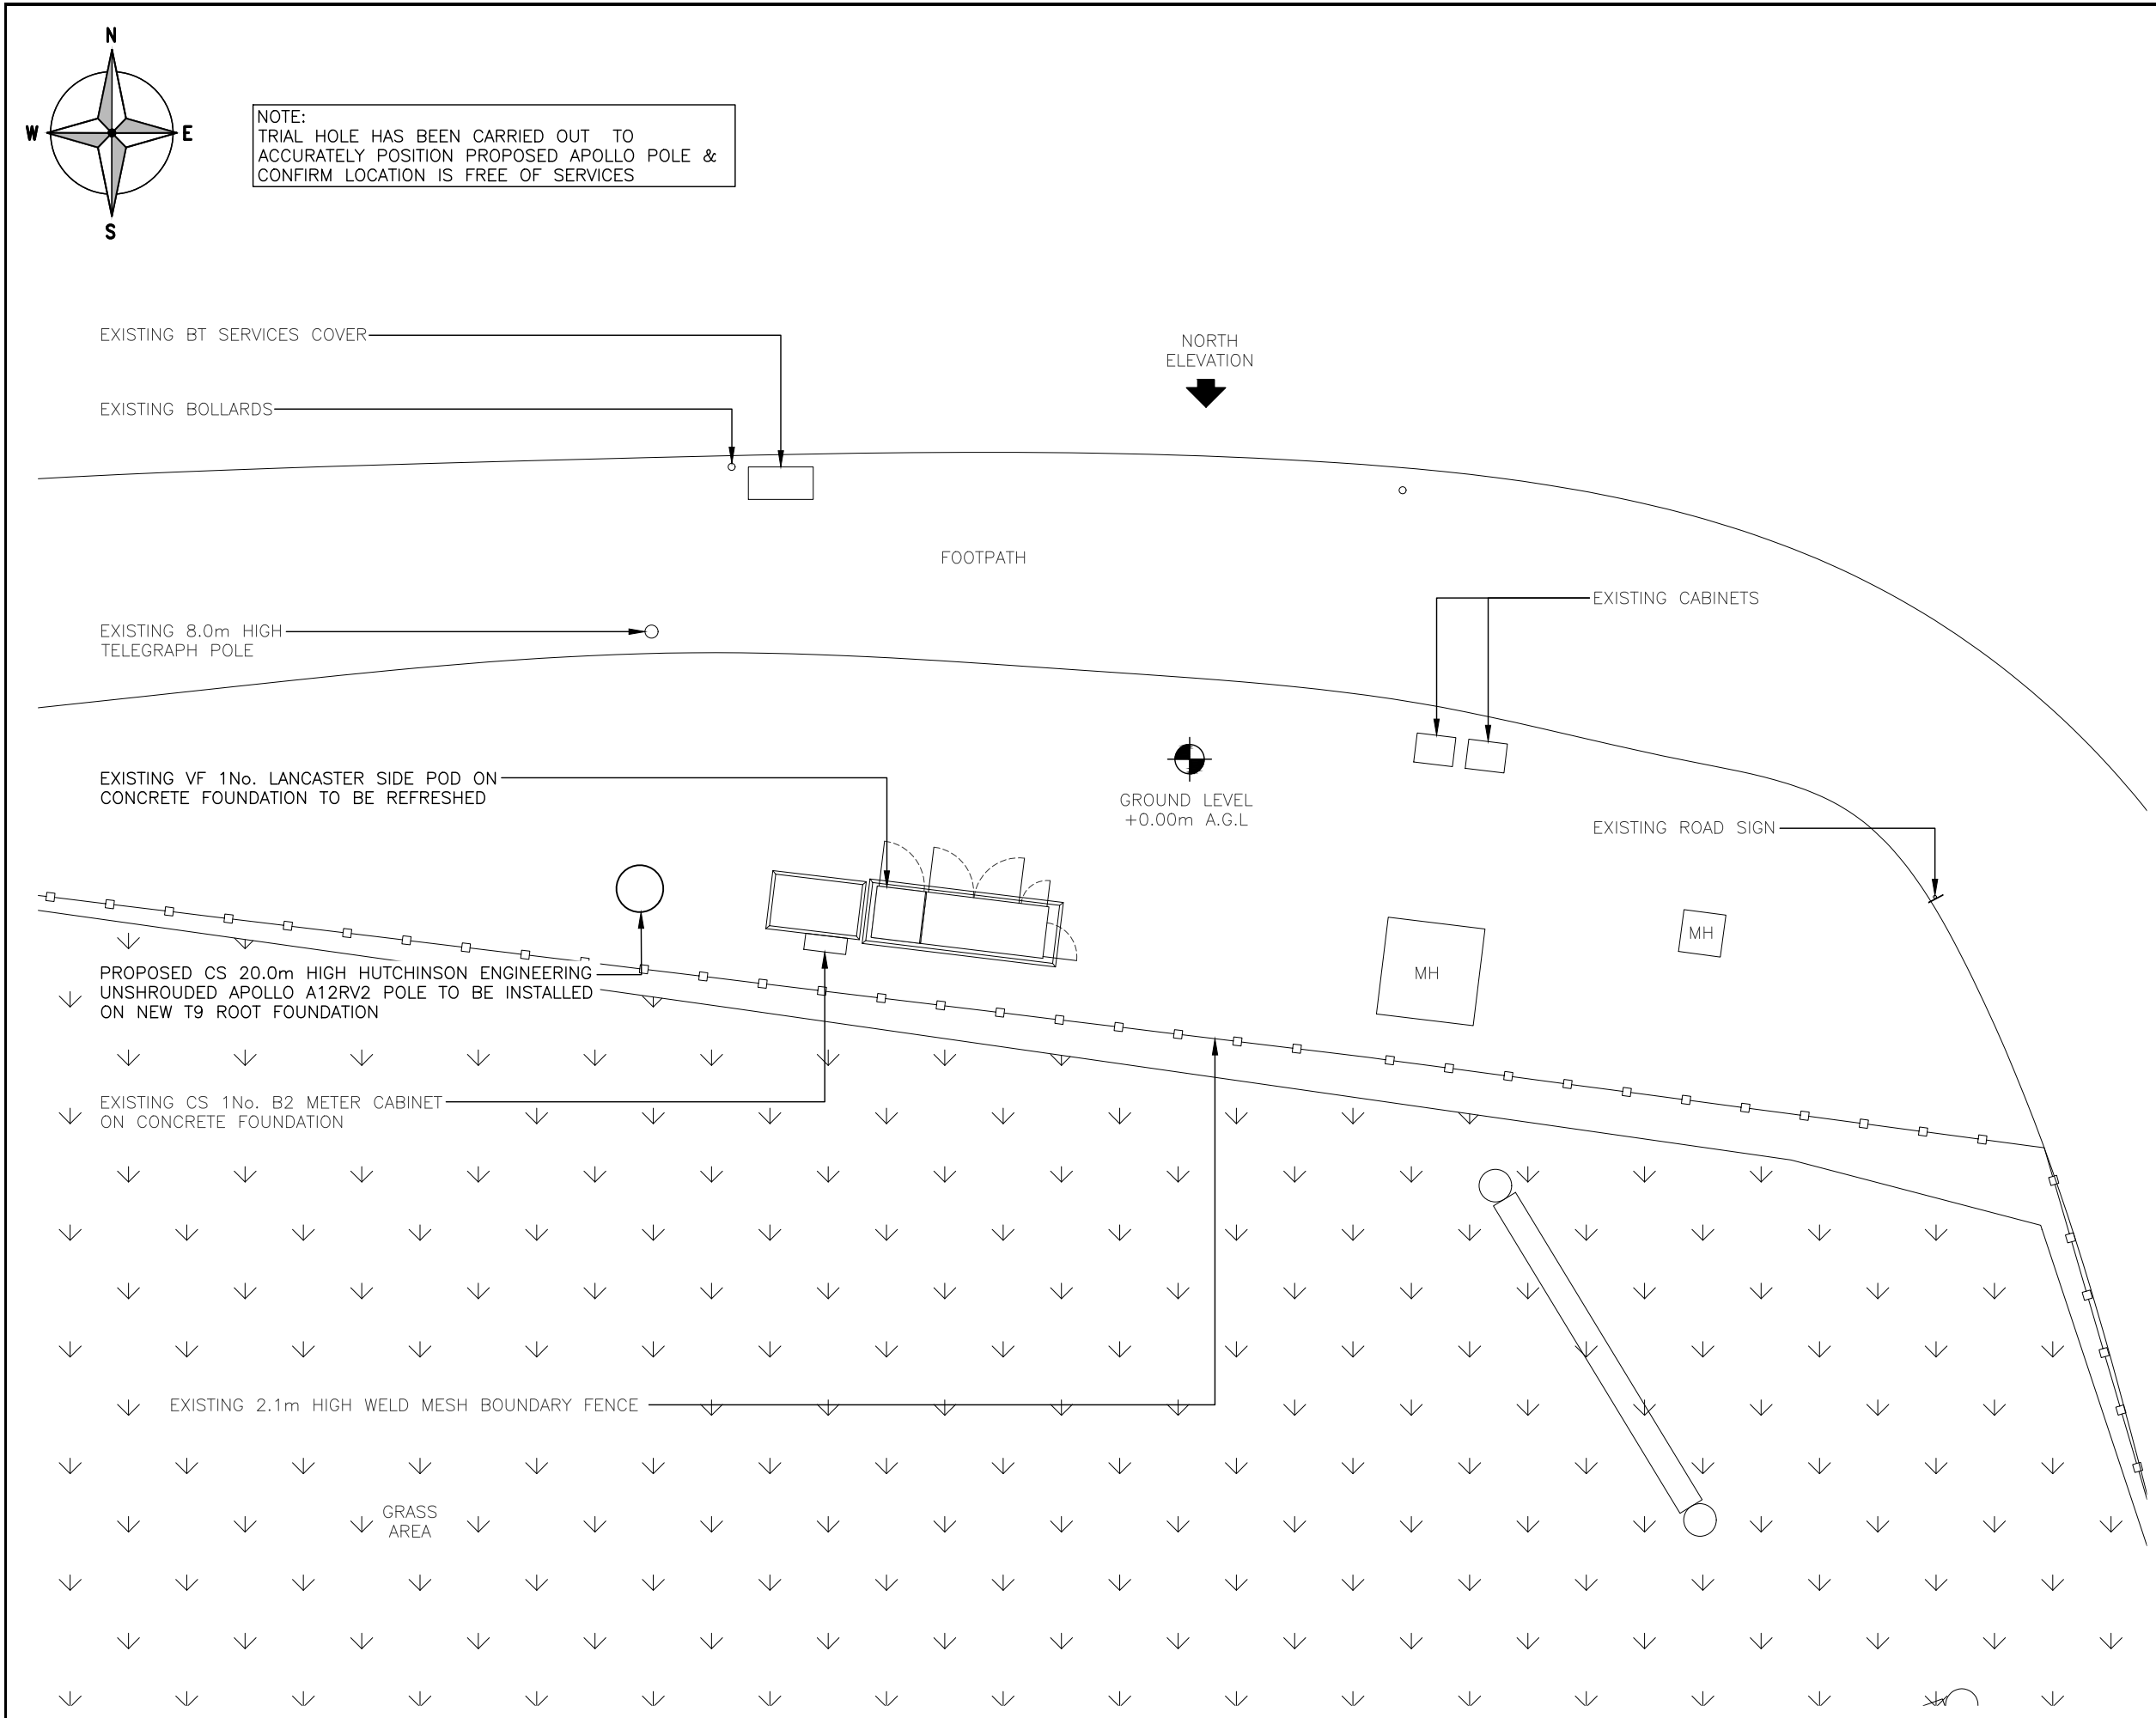

ALL DIMENSIONS ARE IN mm UNLESS NOTED OTHERWISE

N.G.R	E: 563132 N: 174312
-------	---------------------

NOTES:


A	Issued for Approval	DIA	LI	29.08.2023	
REV	MODIFICATION	BY	CH	DATE	




WHP Telecoms Ltd
Faraday Court
401 Faraday Street
Birchwood Park
Warrington WA3 6GA
Tel: 01925 424100 Fax: 01925 424101
e-mail: info@whptelecoms.com



Cell Name			Opt.
CRETE ROAD & ROSHERVILLE WAY			—
Cell ID No			
CORNERSTONE	VMO2	VF	
14472526	N/A	47130_12	
Site Address / Contact Details			
CRETE HALL ROAD NORTHFLEET GRAVESEND KENT ENGLAND DA11 9AA			
Drawing Title: PROPOSED SITE PLAN			
Purpose of issue: PLANNING			Dwg Rev: A
Drawing Number: 201			A
Surveyed By: WHP		Original Sheet Size: A3	Pack Issue:
Drawn: DIA	Date: 29.08.2023	Checked: LI	Date: 29.08.2023

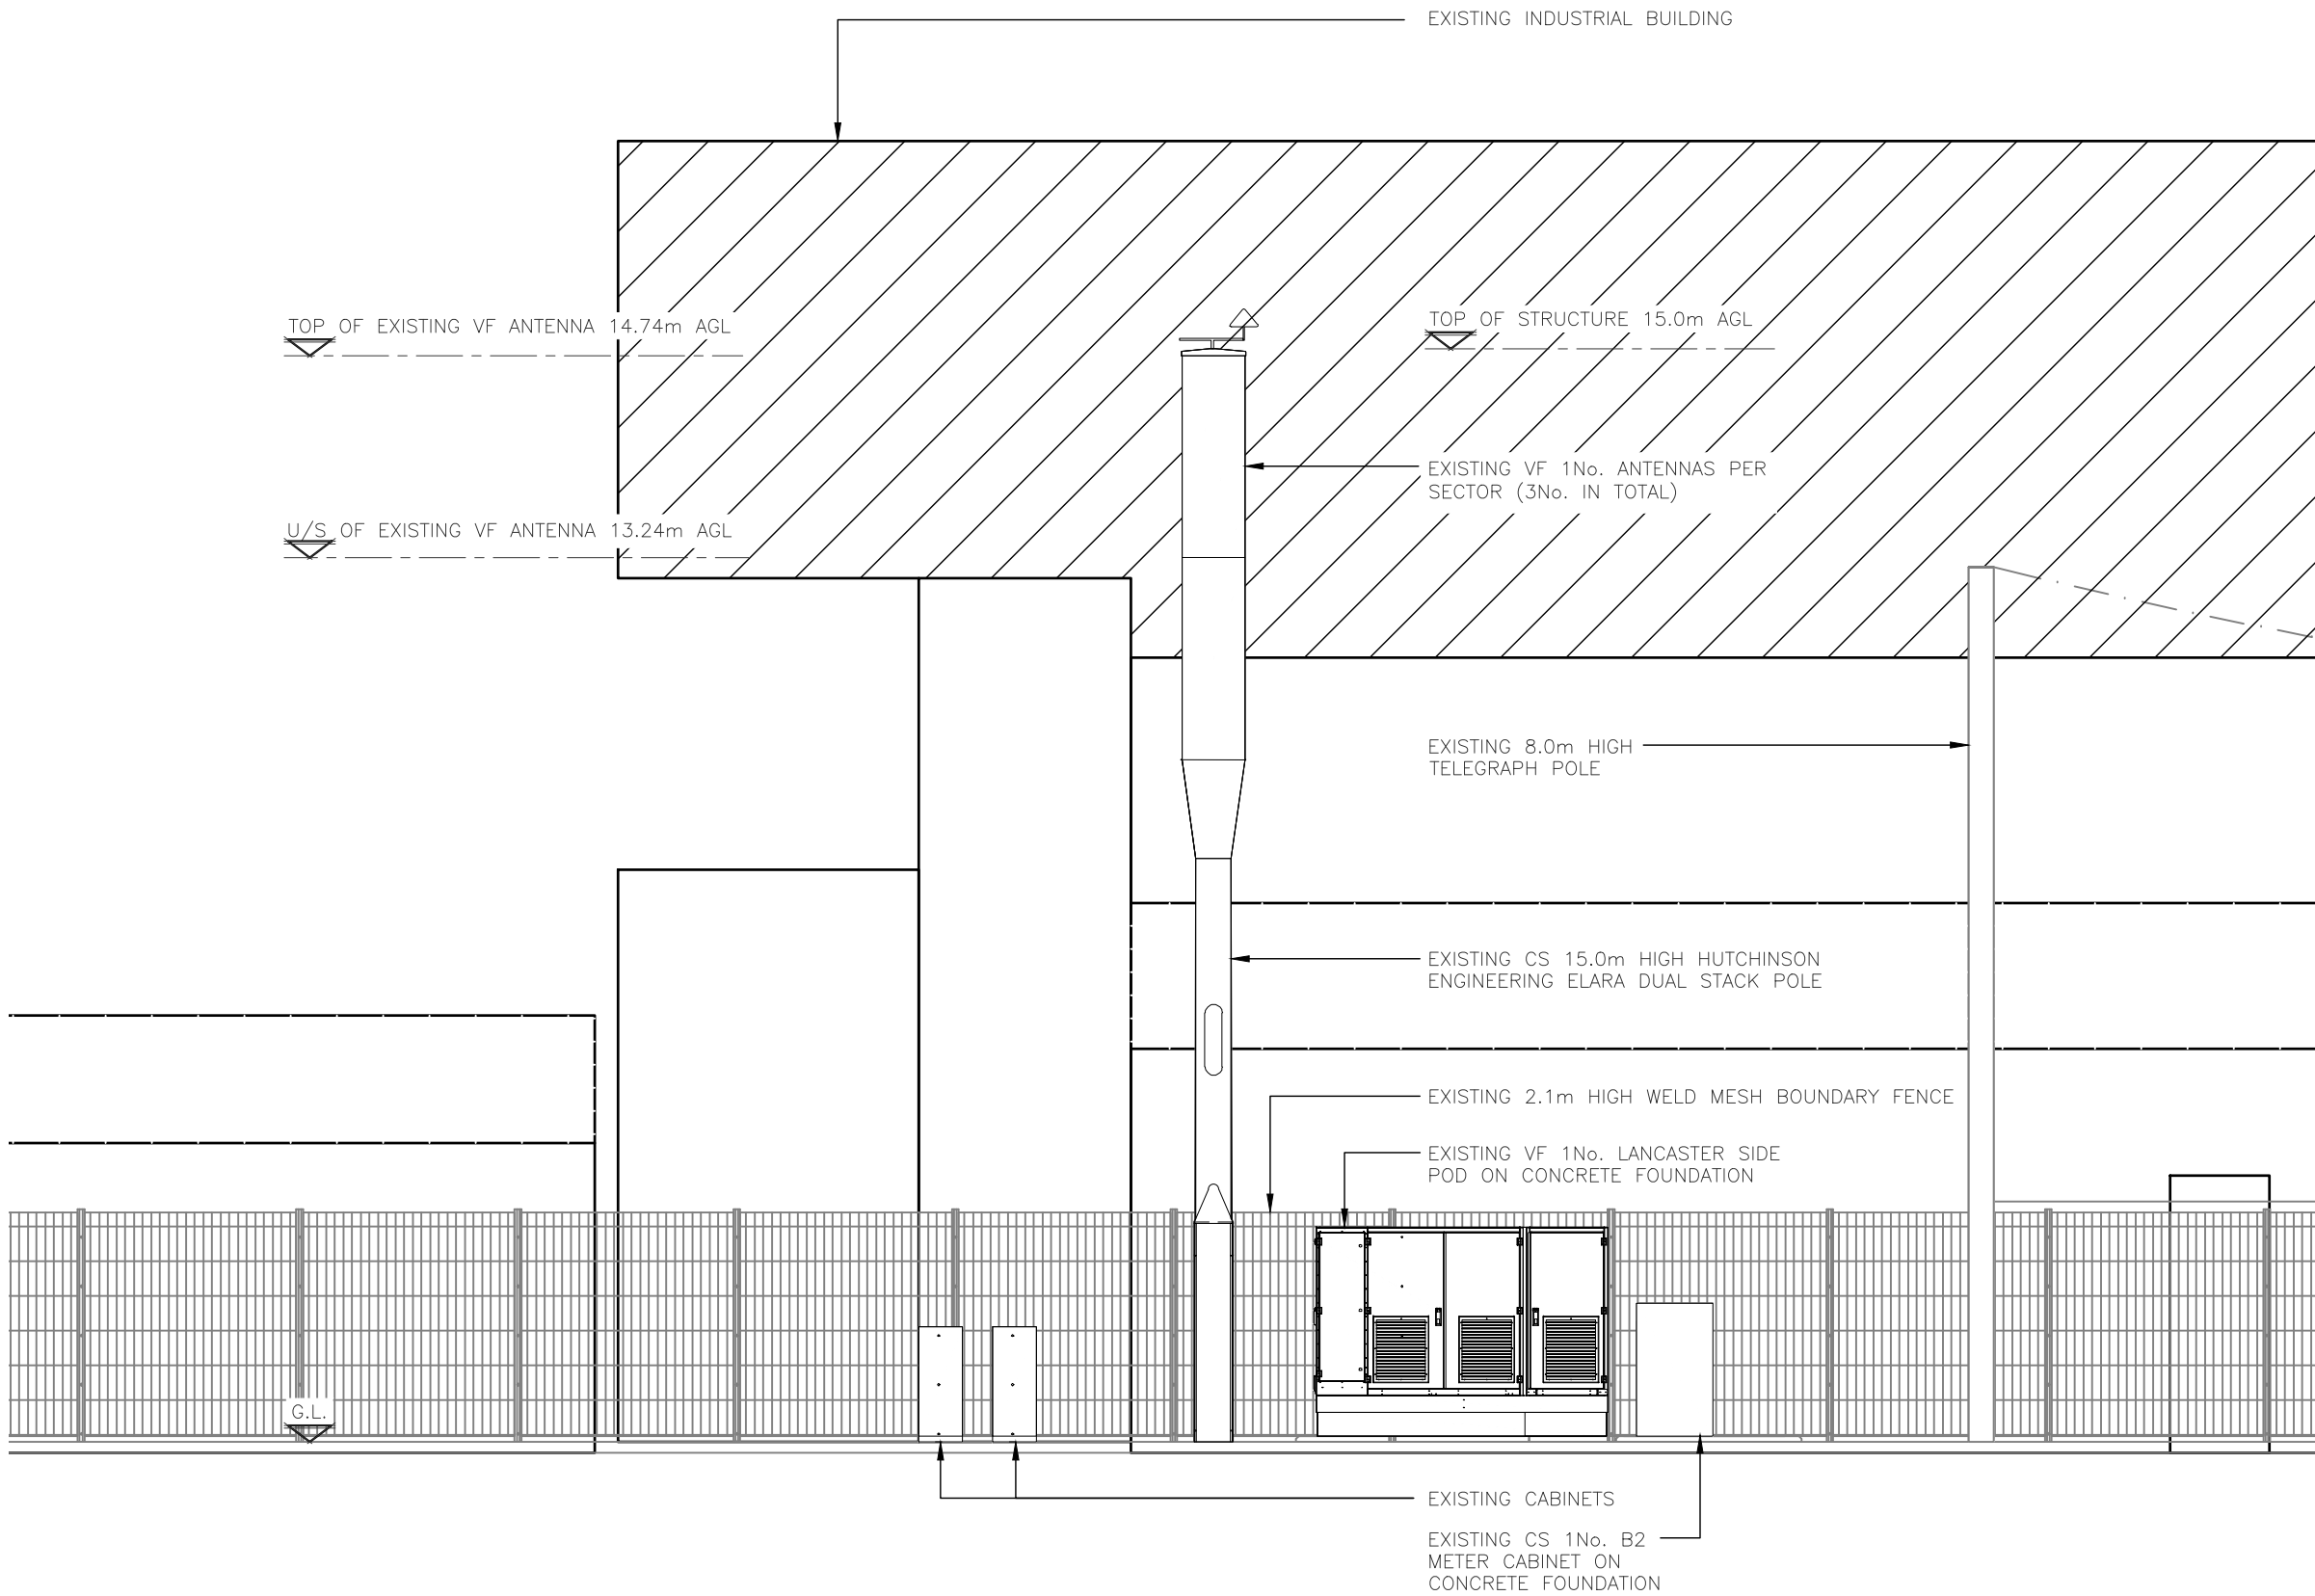

EXISTING NORTH ELEVATION
(1:100)

 

ALL DIMENSIONS ARE IN mm UNLESS NOTED OTHERWISE

N.G.R | E: 563132 N: 174312

NOTES:

A	Issued for Approval	DIA	LI	29.08.2023
REV	MODIFICATION	BY	CH	DATE



WHP Telecoms Ltd
Faraday Court
401 Faraday Street
Birchwood Park
Warrington WA3 6GA
Tel: 01925 424100 Fax: 01925 424101
e-mail: info@whptelecoms.com



cornerstone

Cell Name	Opt.
CRETE ROAD & ROSHERVILLE WAY	—

Cell ID No		
CORNERSTONE	VMO2	VF
14472526	N/A	47130_12


Site Address / Contact Details	
CRETE HALL ROAD NORTHFLEET GRAVESEND KENT ENGLAND DA11 9AA	

Drawing Title: EXISTING SITE ELEVATION

Purpose of issue:	PLANNING	Dwg Rev:
Drawing Number:	300	A


Surveyed By:	Original Sheet Size:	Pack Issue:
WHP	A3	

Drawn:	Date:	Checked:	Date:	A
DIA	29.08.2023	LI	29.08.2023	

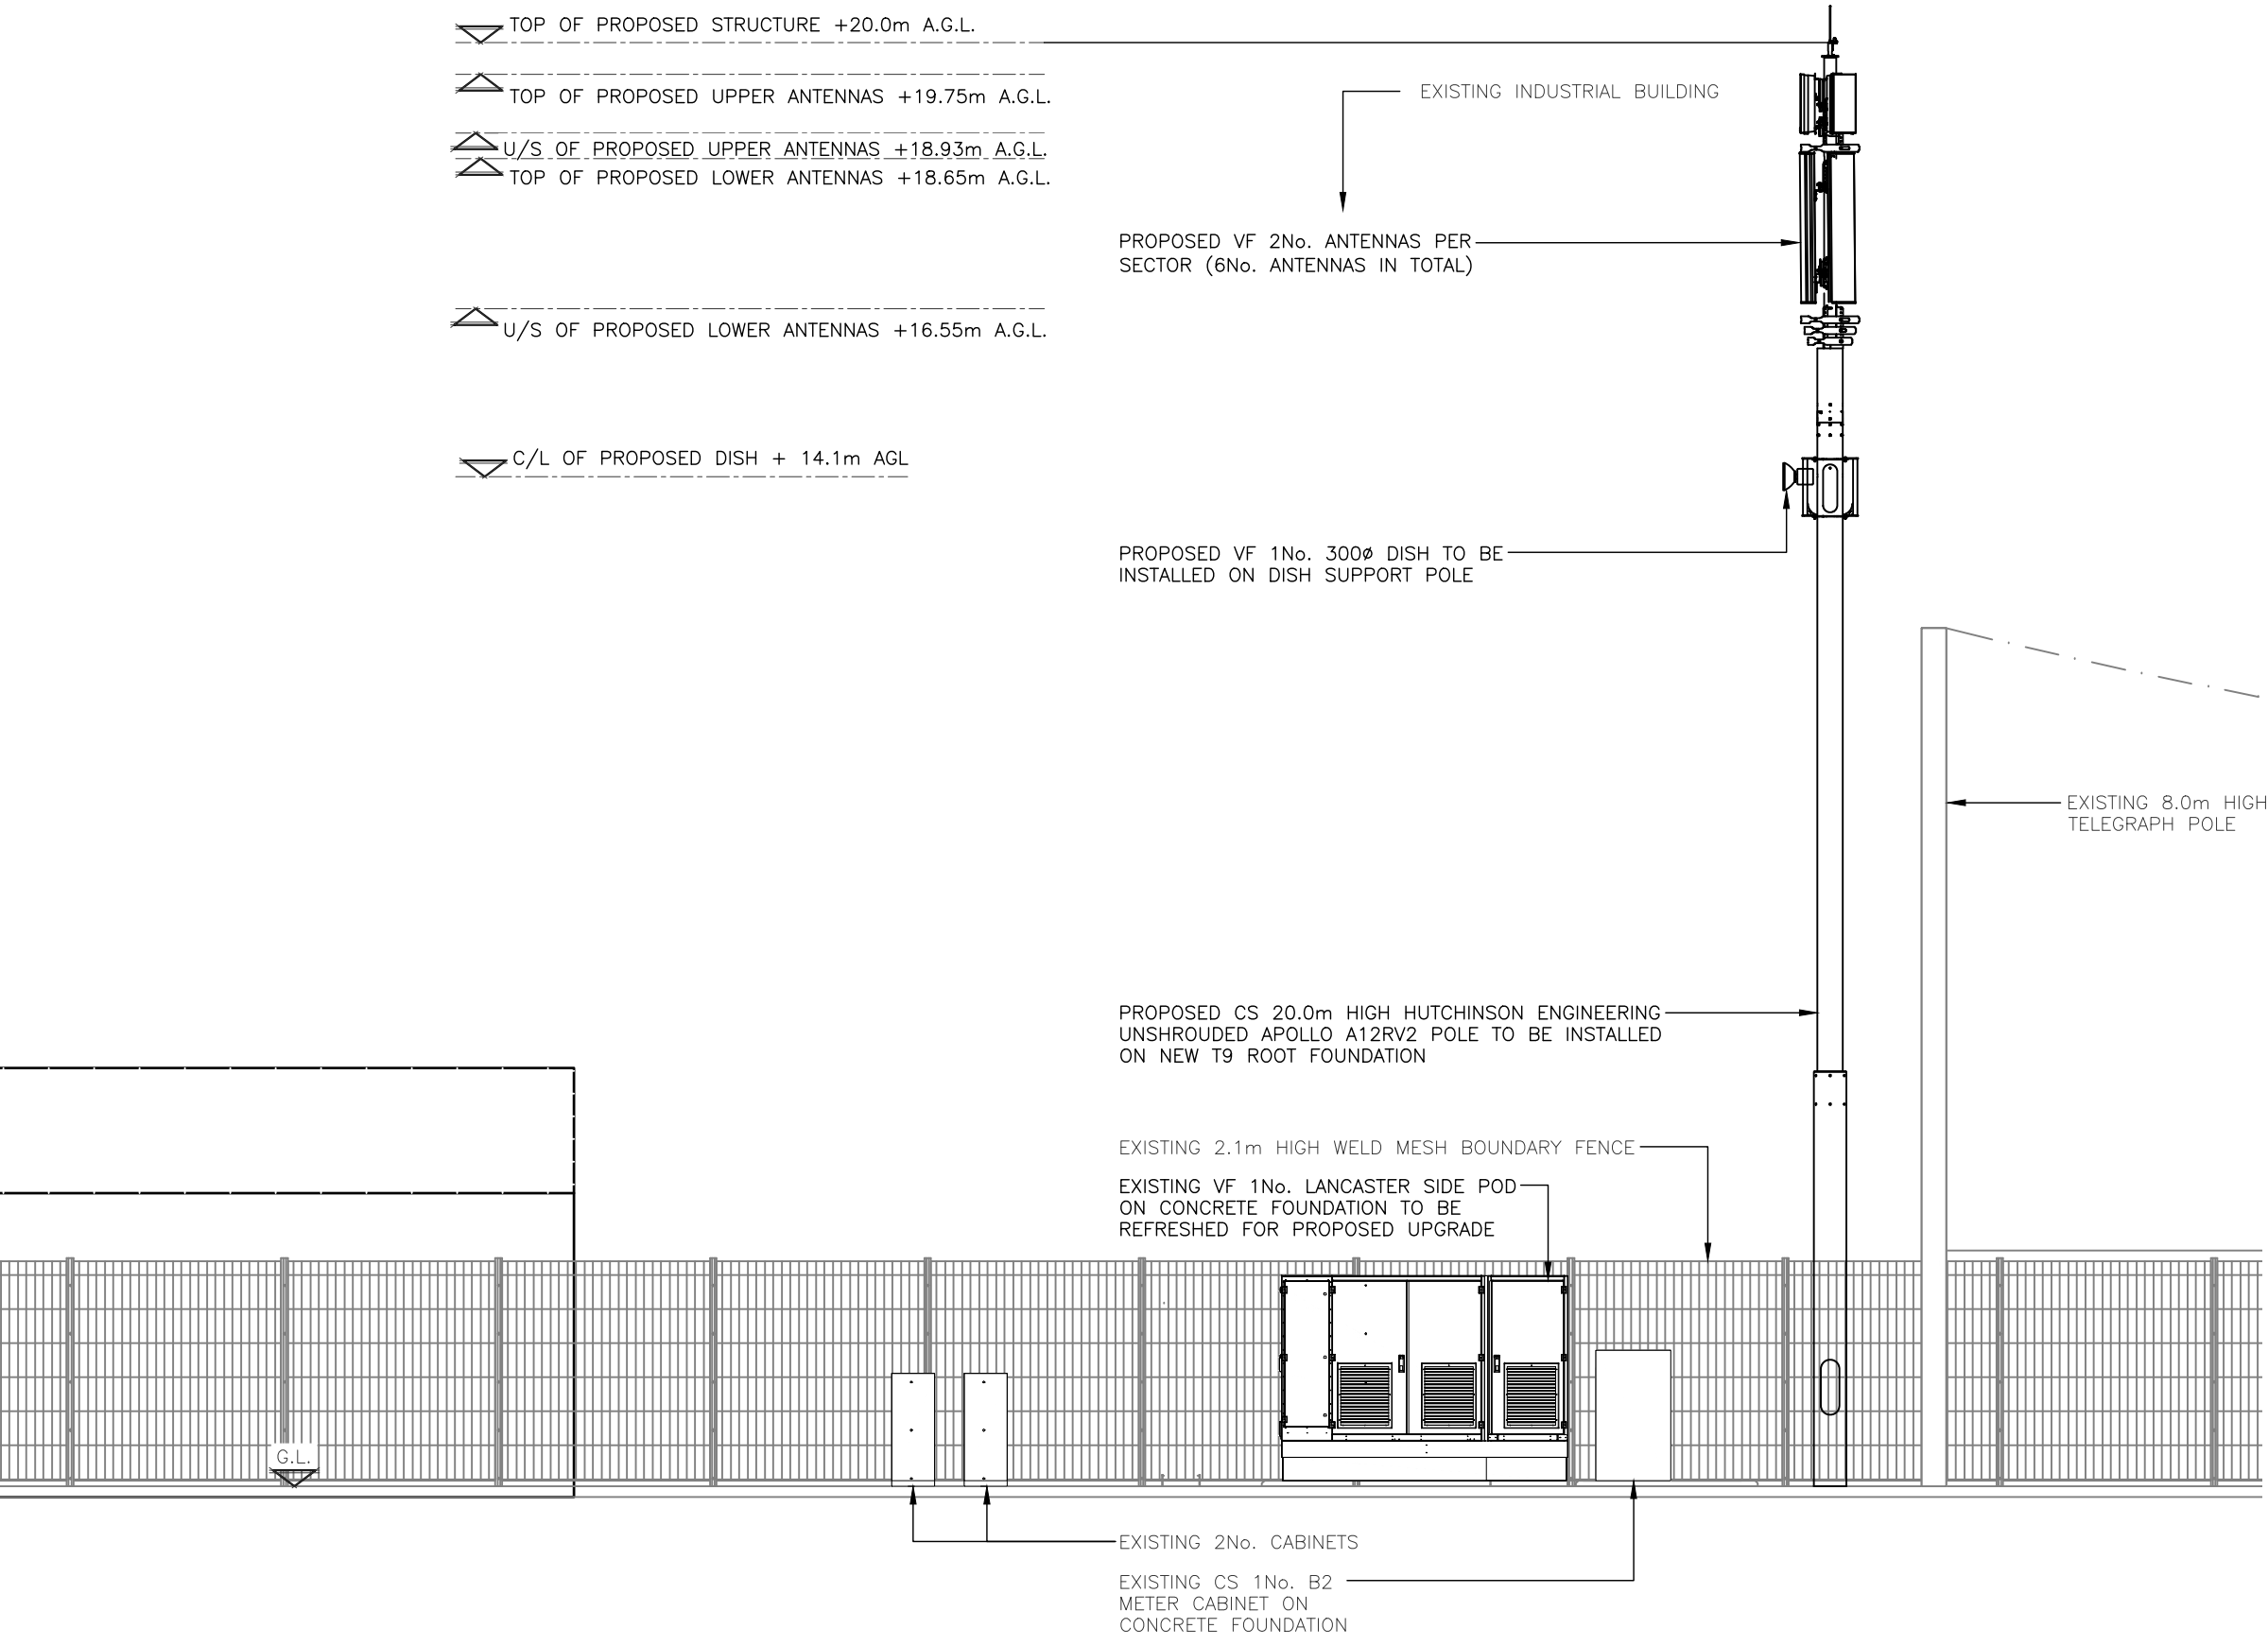

PROPOSED NORTH ELEVATION
(1:100)

The drawings comply with VF Standard ICNIRP guidelines, under configuration VM7F
Designed in accordance with Cornerstone documents: SDN0007 & SDN0009v6.0

 

ALL DIMENSIONS ARE IN mm UNLESS NOTED OTHERWISE

N.G.R

E: 563132 N: 174312

NOTES:

A	Issued for Approval	DIA	LI	29.08.2023
REV	MODIFICATION	BY	CH	DATE



WHP Telecoms Ltd
Faraday Court
401 Faraday Street
Birchwood Park
Warrington WA3 6GA
Tel: 01925 424100 Fax: 01925 424101
e-mail: info@whptelecoms.com



Cell Name		Opt.
CRETE ROAD & ROSHERVILLE WAY		—
Cell ID No		
CORNERSTONE	VMO2	VF
14472526	N/A	47130_12
Site Address / Contact Details		
CRETE HALL ROAD NORTHFLEET GRAVESEND KENT ENGLAND DA11 9AA		
Drawing Title: PROPOSED SITE ELEVATION		
Purpose of issue: PLANNING		Dwg Rev: A
Drawing Number: 301		Pack Issue: A
Surveyed By: WHP	Original Sheet Size: A3	Pack Issue: A
Drawn: DIA	Date: 29.08.2023	Checked: LI
	Date: 29.08.2023	

SDNT0005 Version 1.3