




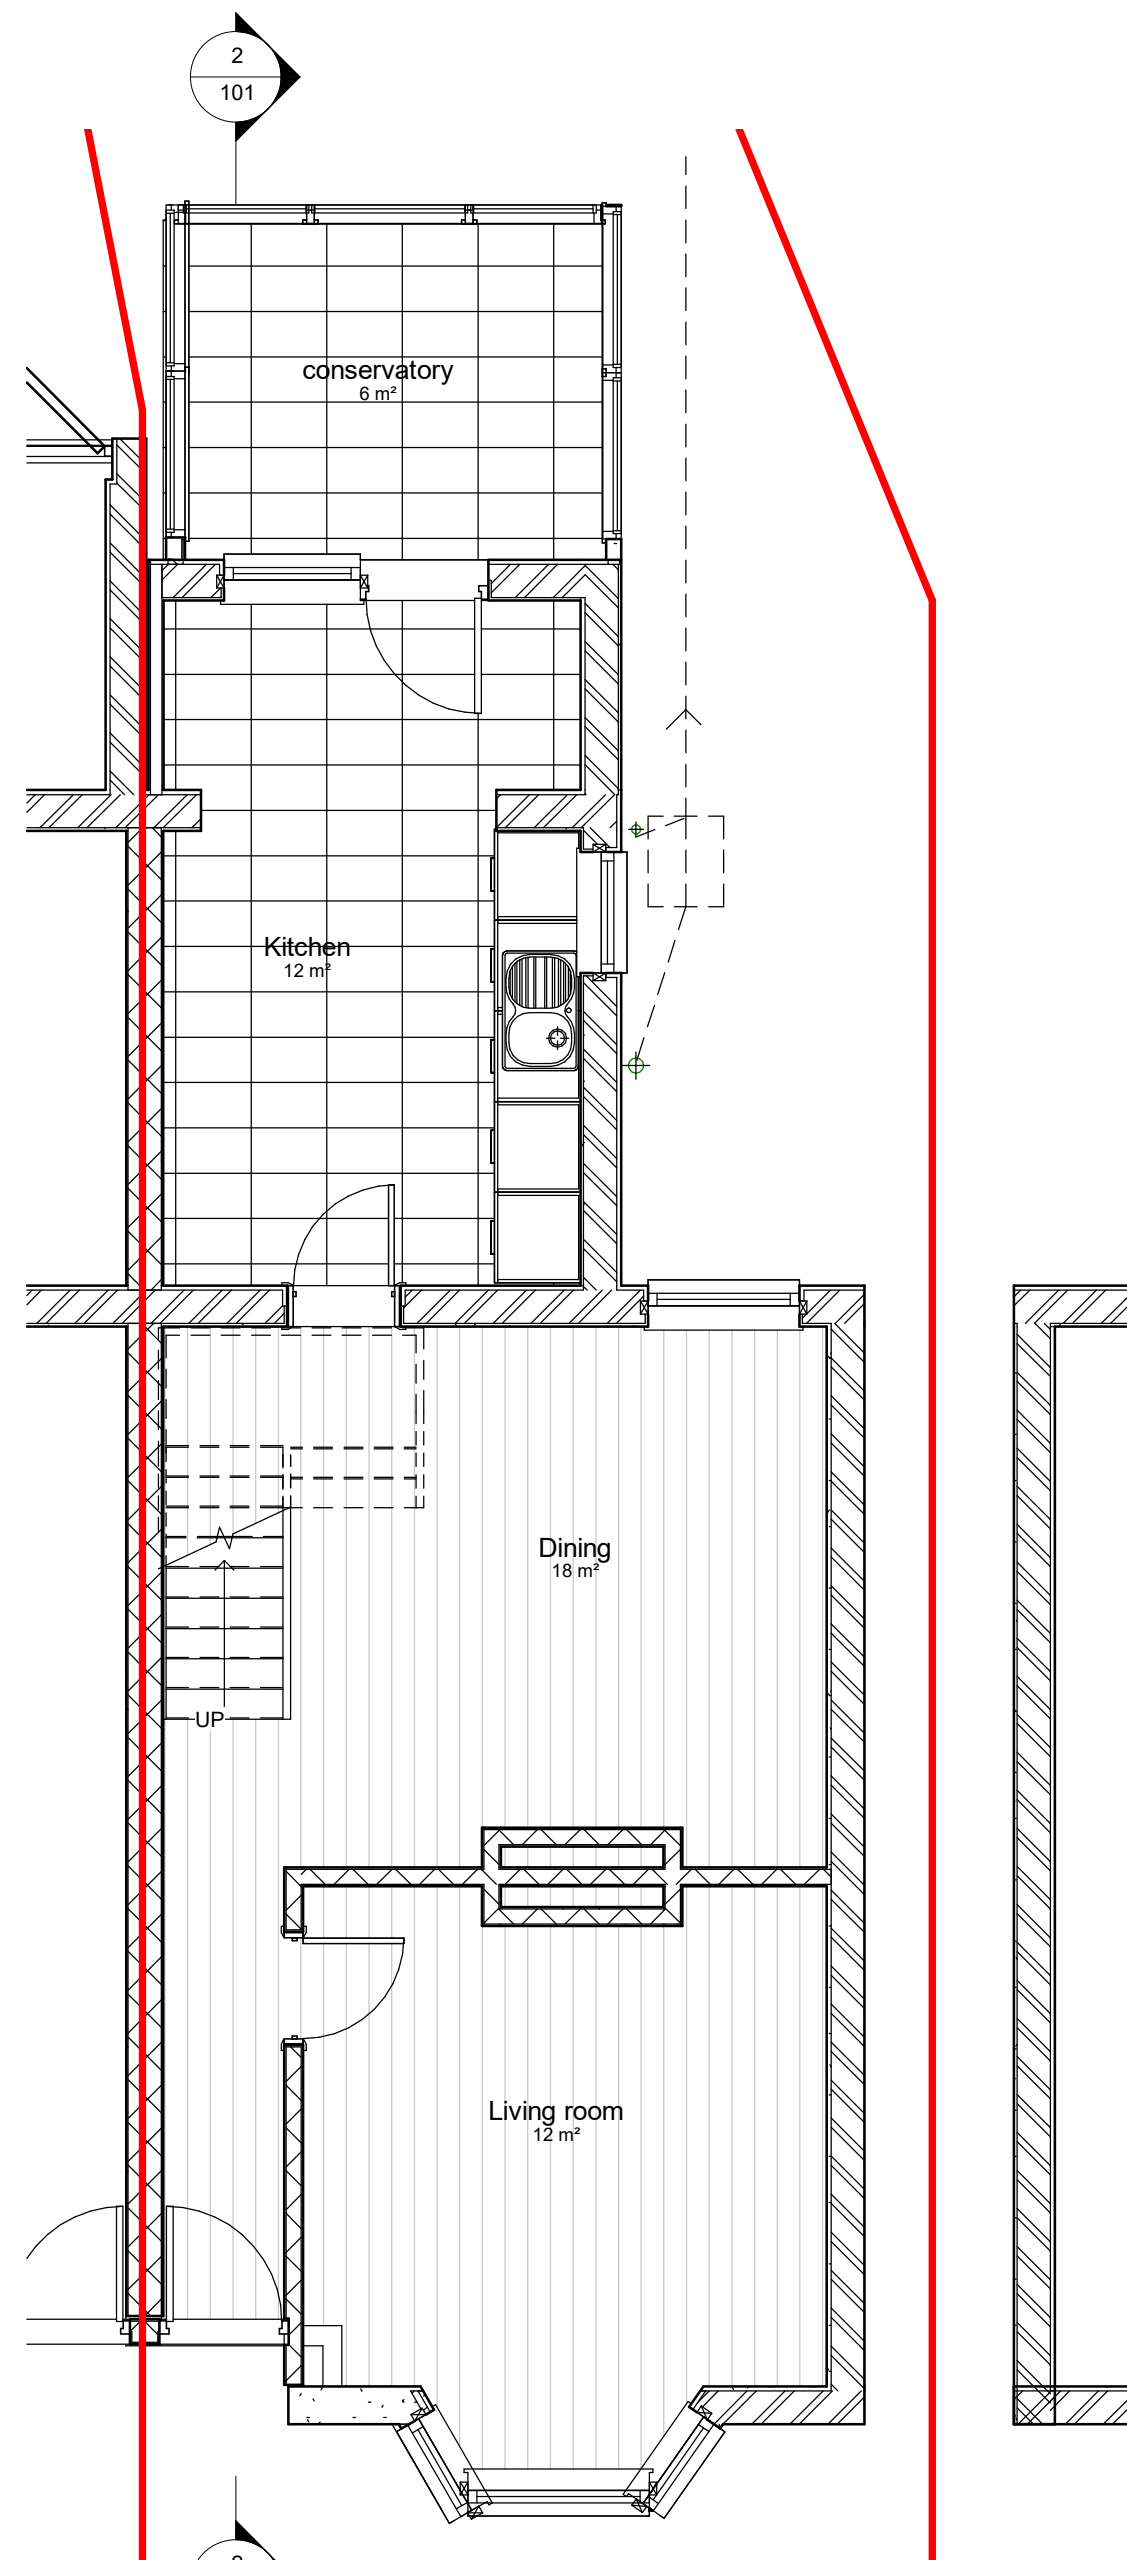


1 00 Existing Ground Floor
1 : 50

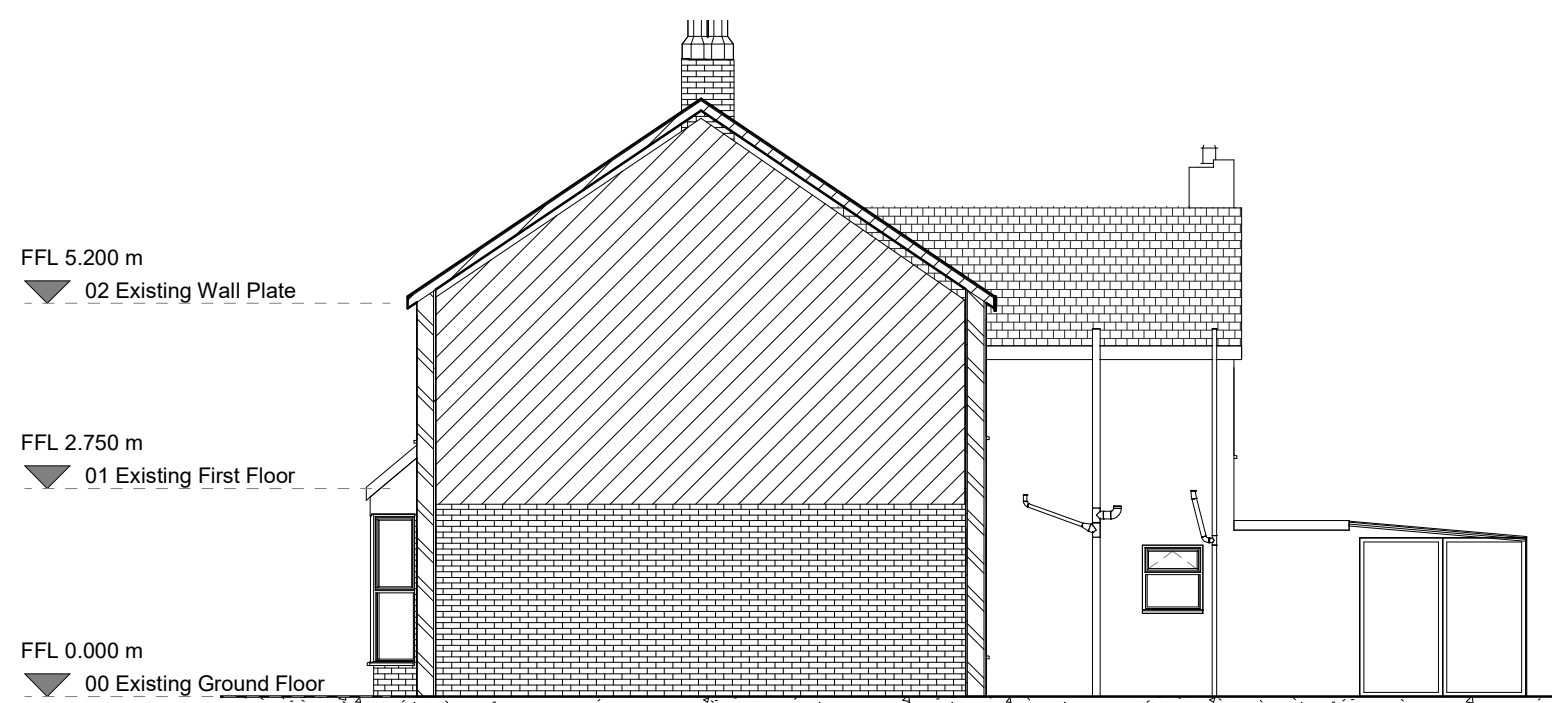



6 Existing Walk way Elevation
1 : 100

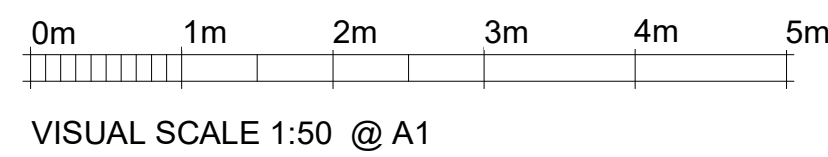


VISUAL SCALE 1:50 @ A1

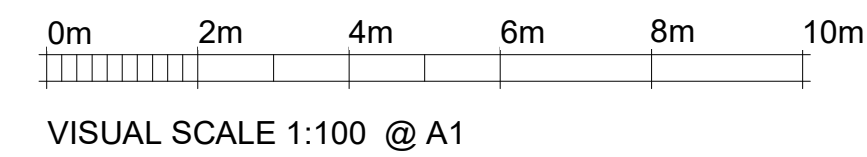


VISUAL SCALE 1:100 @ A1

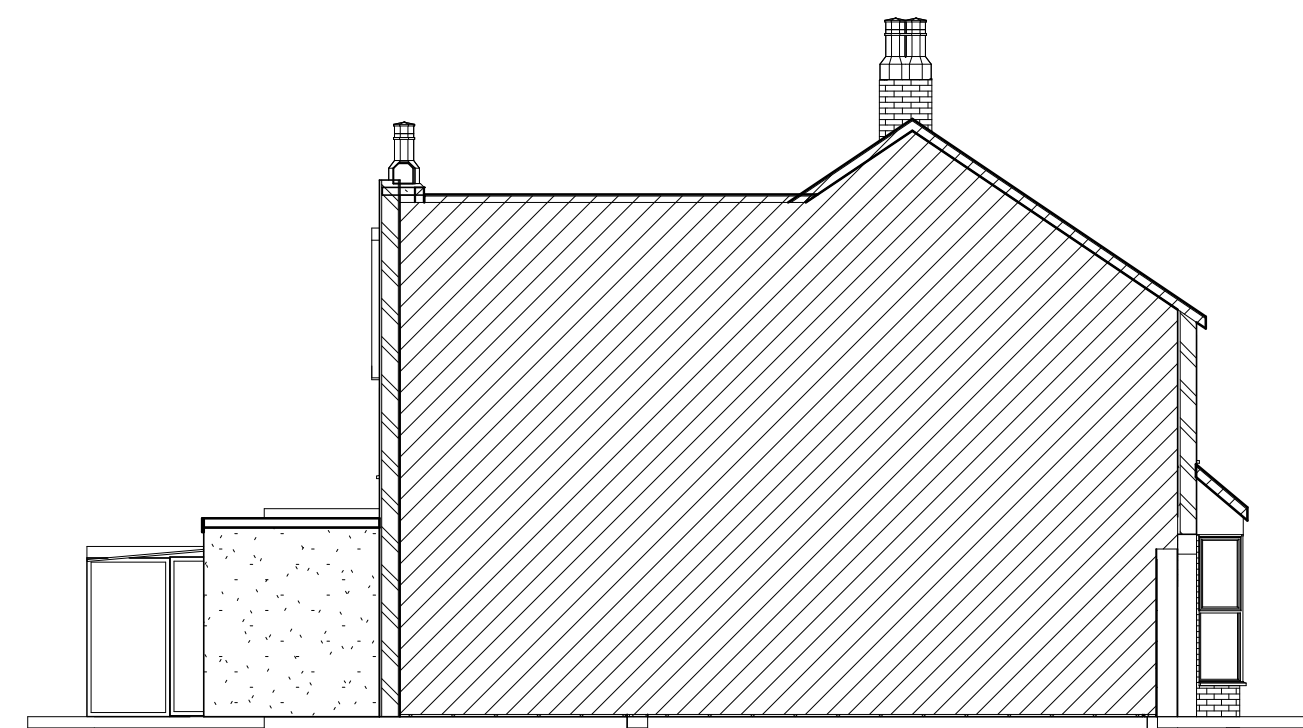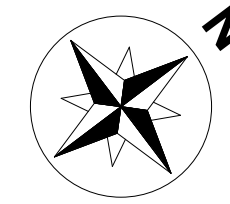


7 Existing Party Wall Elevation
1 : 100

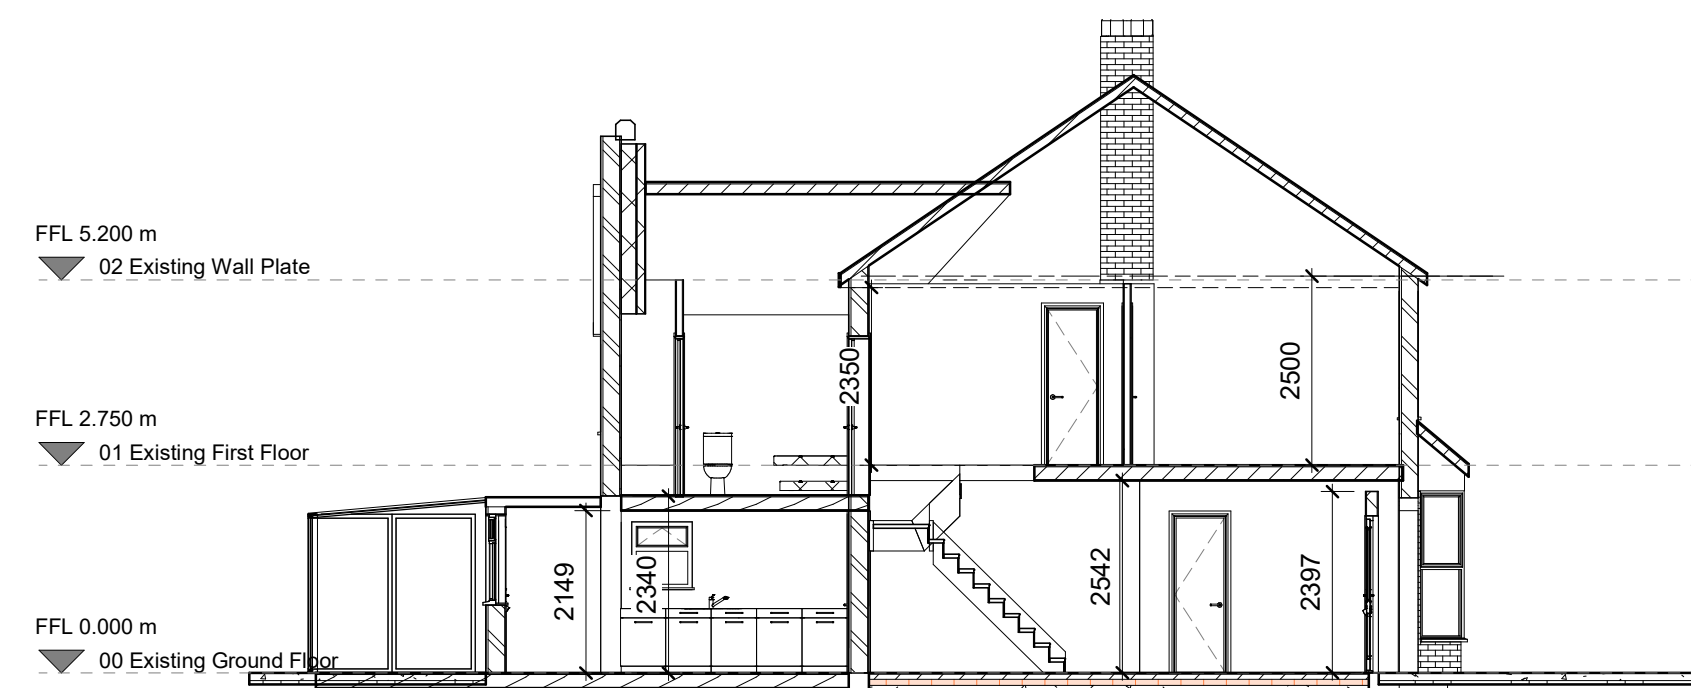


2 Existing Section 1
1 : 100

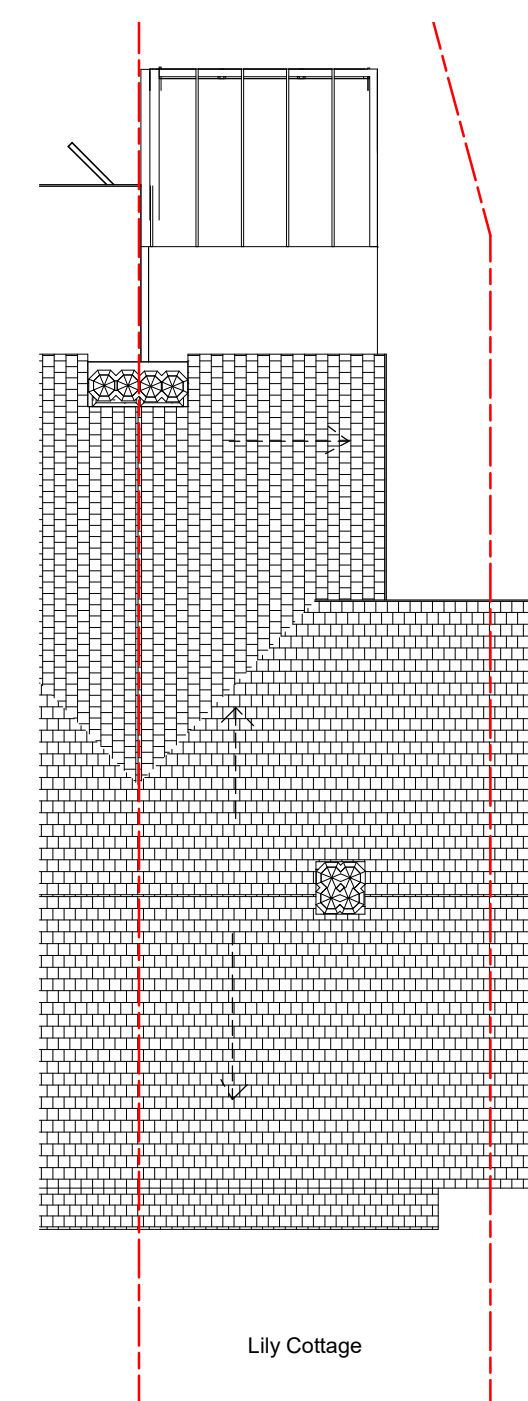

3 Existing Roof plan
1 : 100

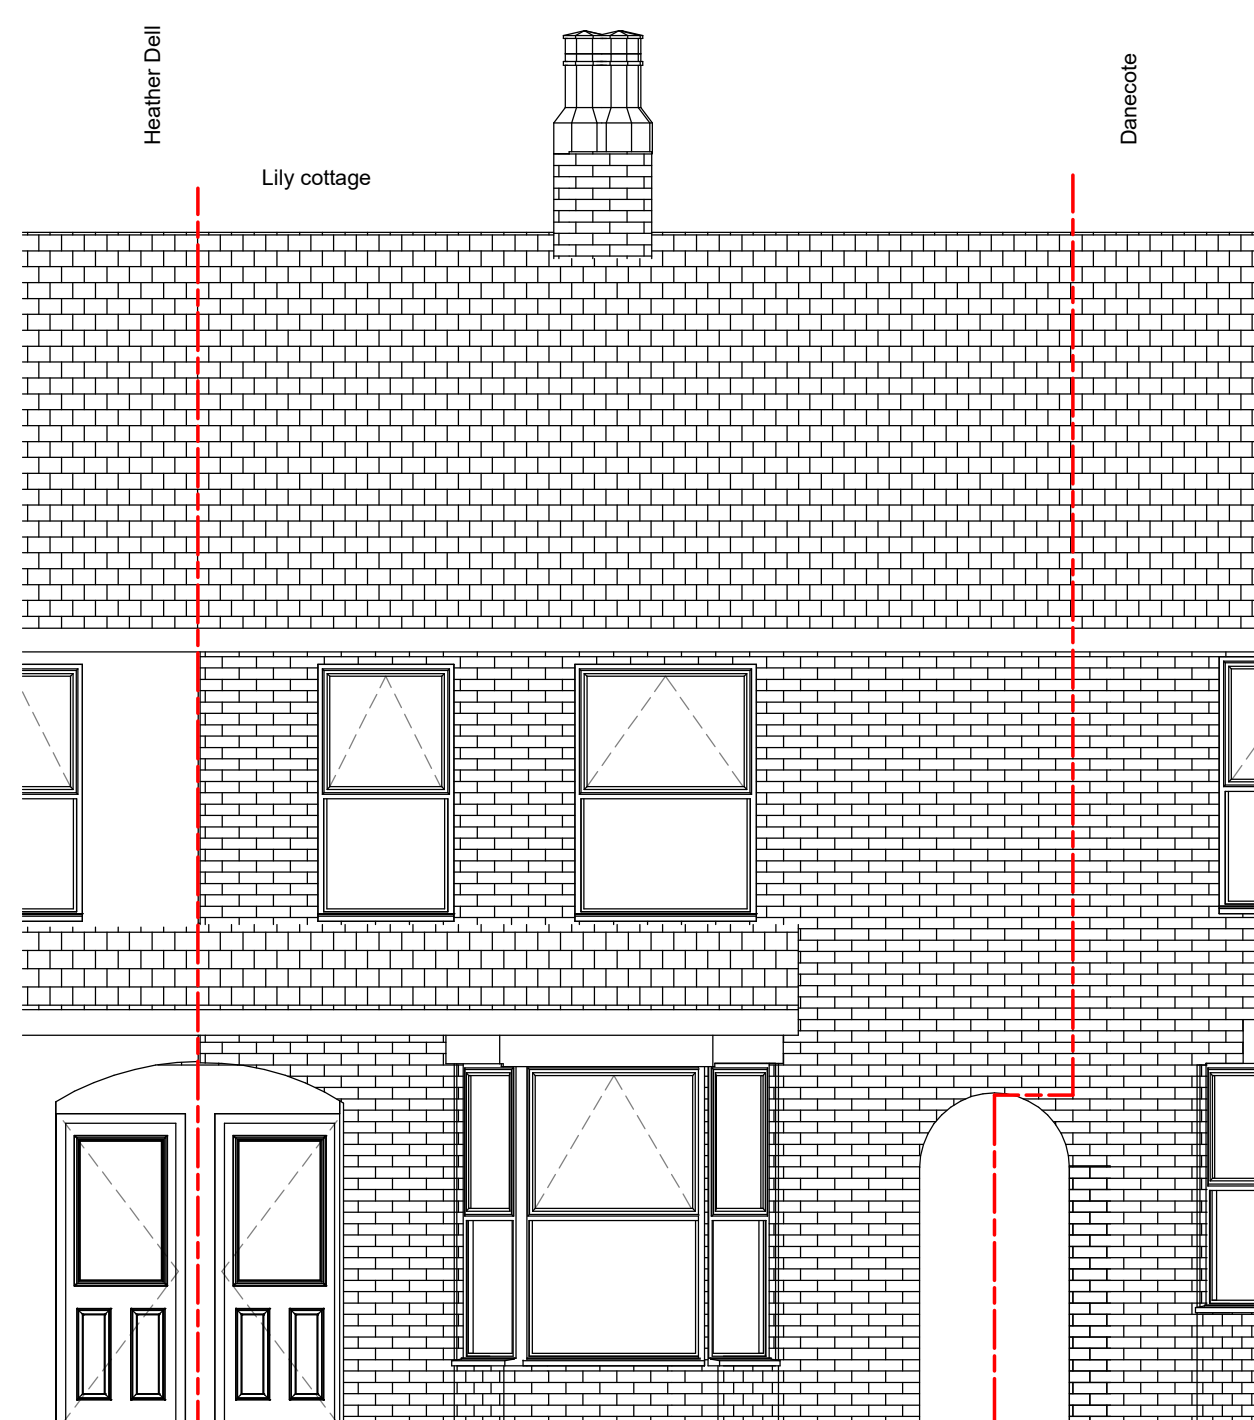

4 Existing Front Elevation
1 : 50

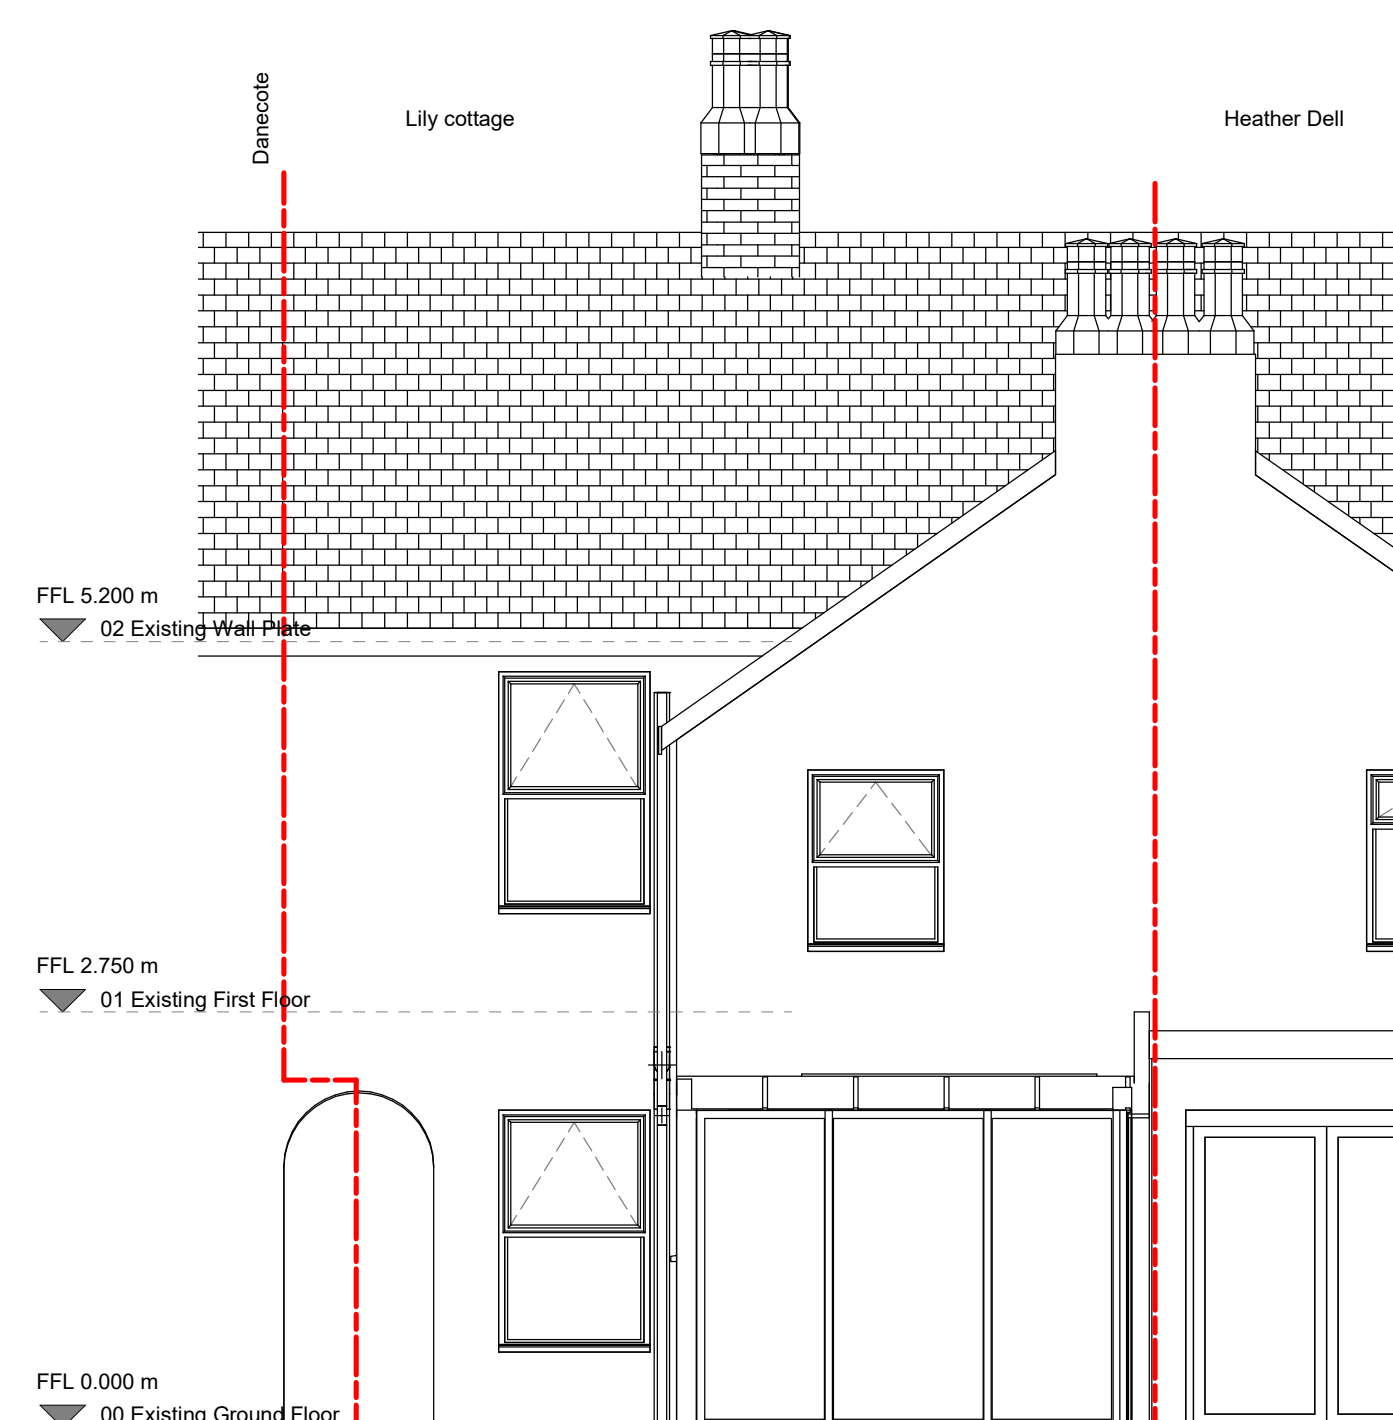

5 Existing Rear Elevation
1 : 50



42 Prince John Road
Eltham London UK
SE9 6QA
tel 0208 859 2299
mob 0788 145 2203
email :iselter@yahoo.com

NOTES:

1. This drawing is to be read in conjunction with all relevant contract documentation from the design team, with any conflicting information to be brought to the attention of PolarDesign Architecture in writing before commencing on site.
2. The contractor is to check and verify all levels and dimensions before construction. Any discrepancies are to be brought to the attention of PolarDesign Architecture
3. All dimensions in mm, unless otherwise stated.
4. All sub base and concrete design and specification to engineer's details. All diagrams provided here are purely indicative.
5. Waterproofing of any element to be specified by others.
6. All proprietary products shall be installed in accordance with

Materials Schedule

- 1
- 2
- 3
- 4
- 5
- 6

Project :

Lily Cottage, Wrotham Road, Meopham
DA13 0QA

TITLE

Existing Plans and Elevations

CLIENT

DRAWN BY Ivar Selter (@ A1) As indicated	CHECKED BY PD	DATE 09/07/2026
DRAWING NUMBER 101	PROJECT NUMBER LilyMeoph/26	REV