




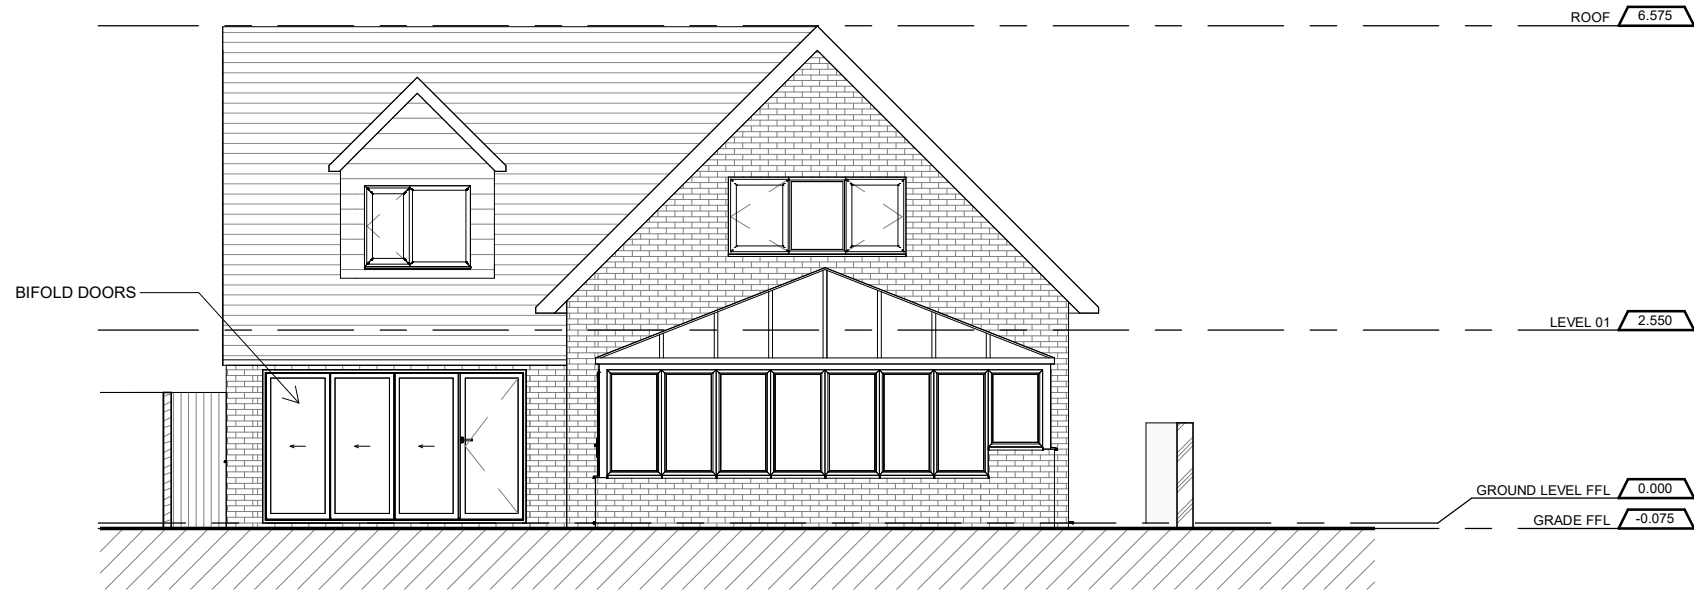

SOUTH ELEVATION 6
1 : 100

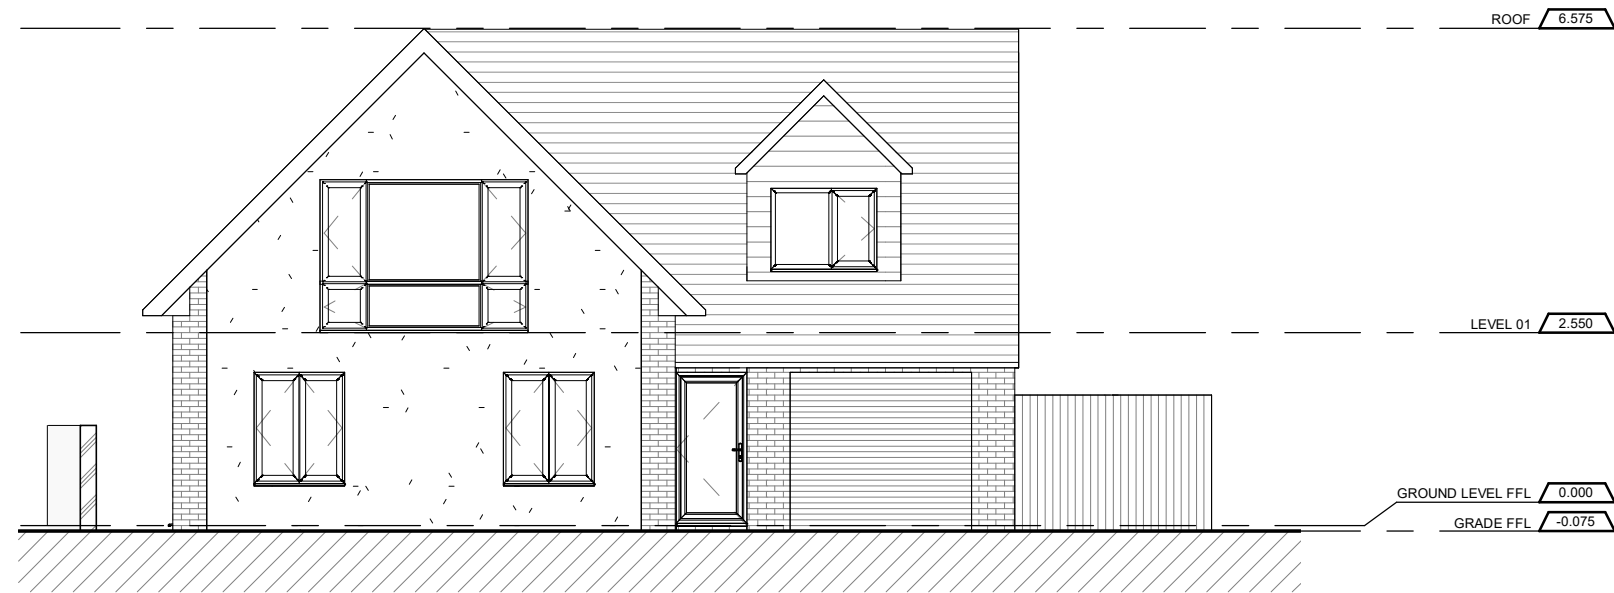


NORTH ELEVATION 5
1 : 100

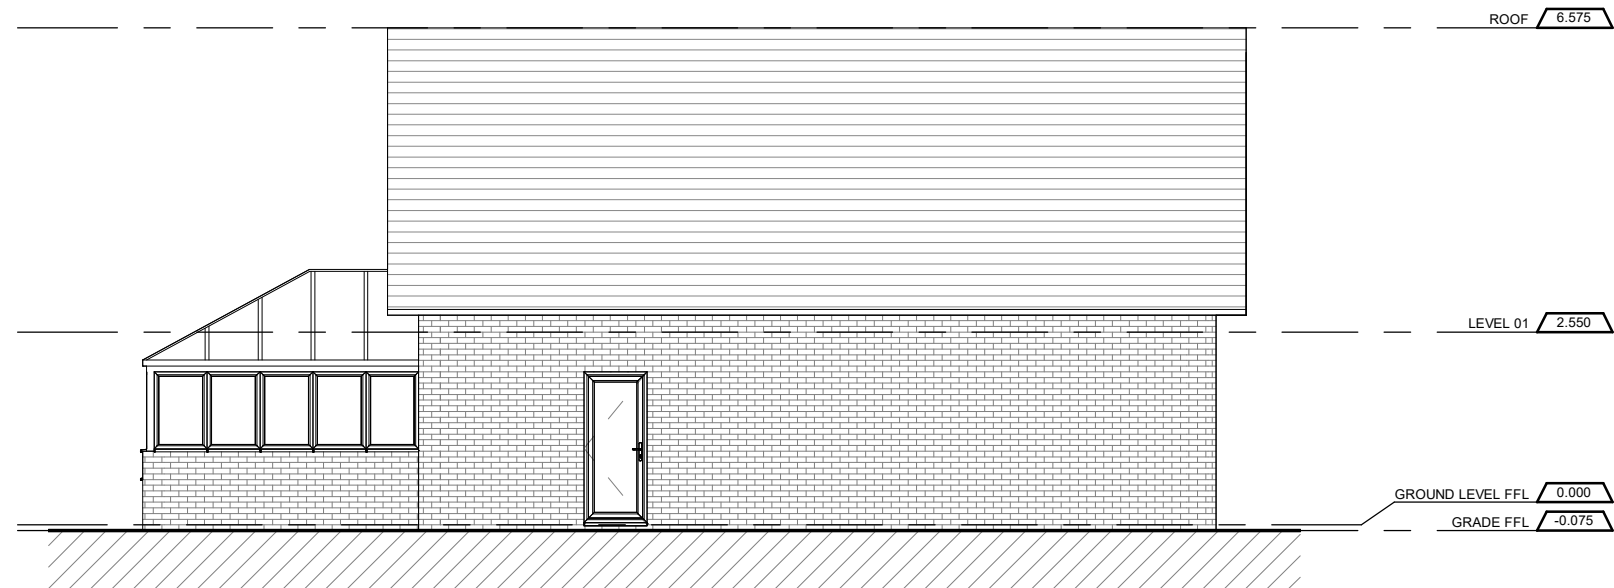


EAST ELEVATION 4
1 : 100



WEST ELEVATION 3
1 : 100

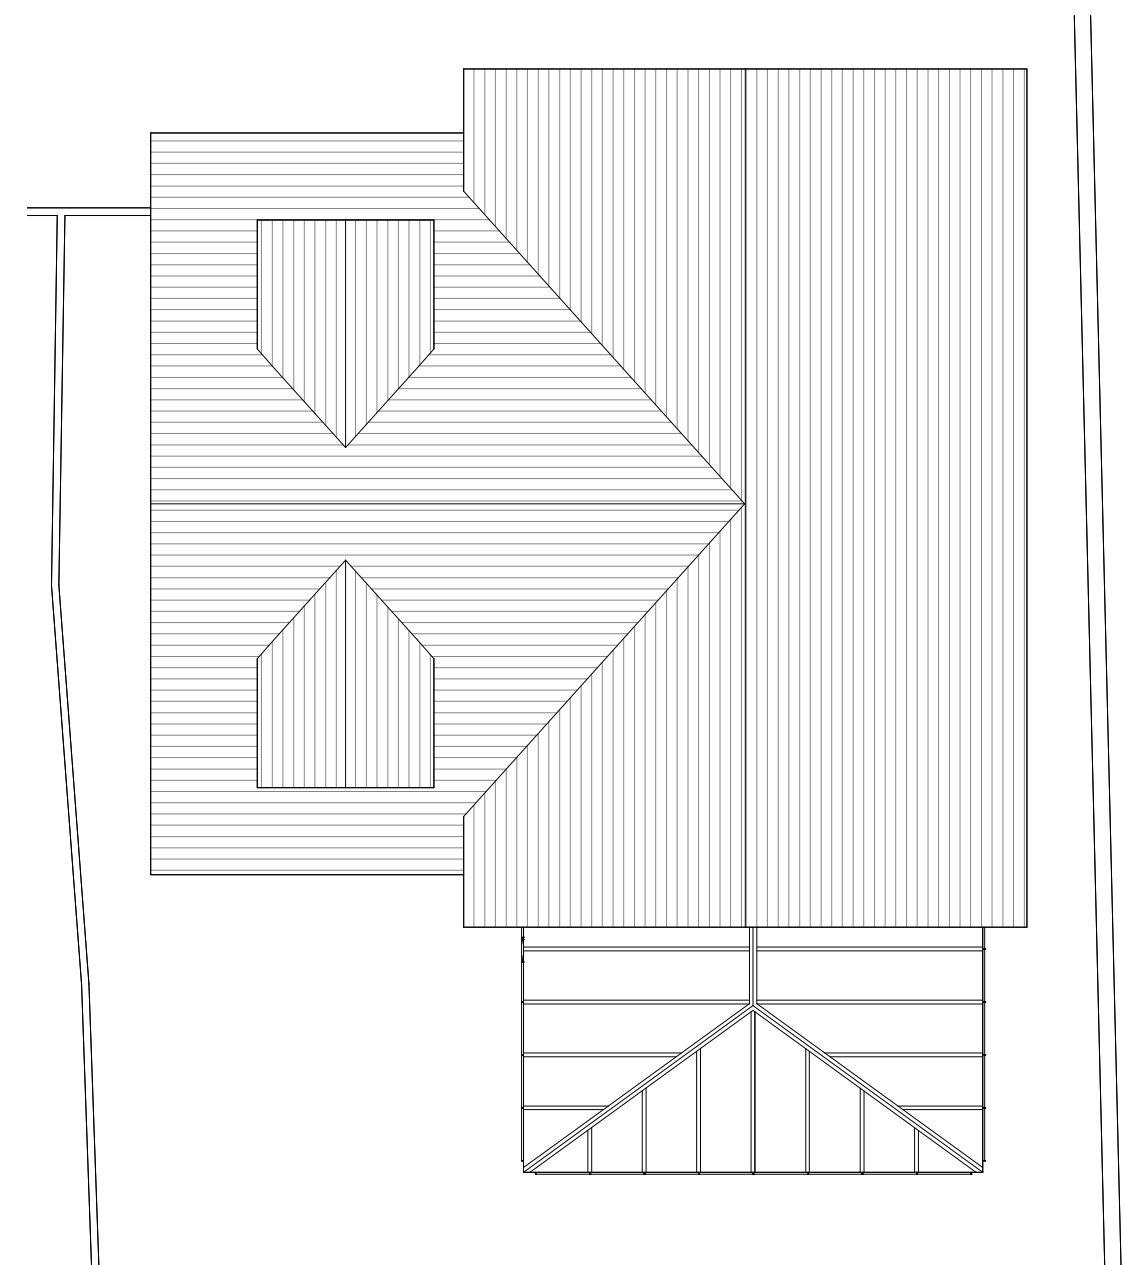

ROOF PLAN 2
1 : 100

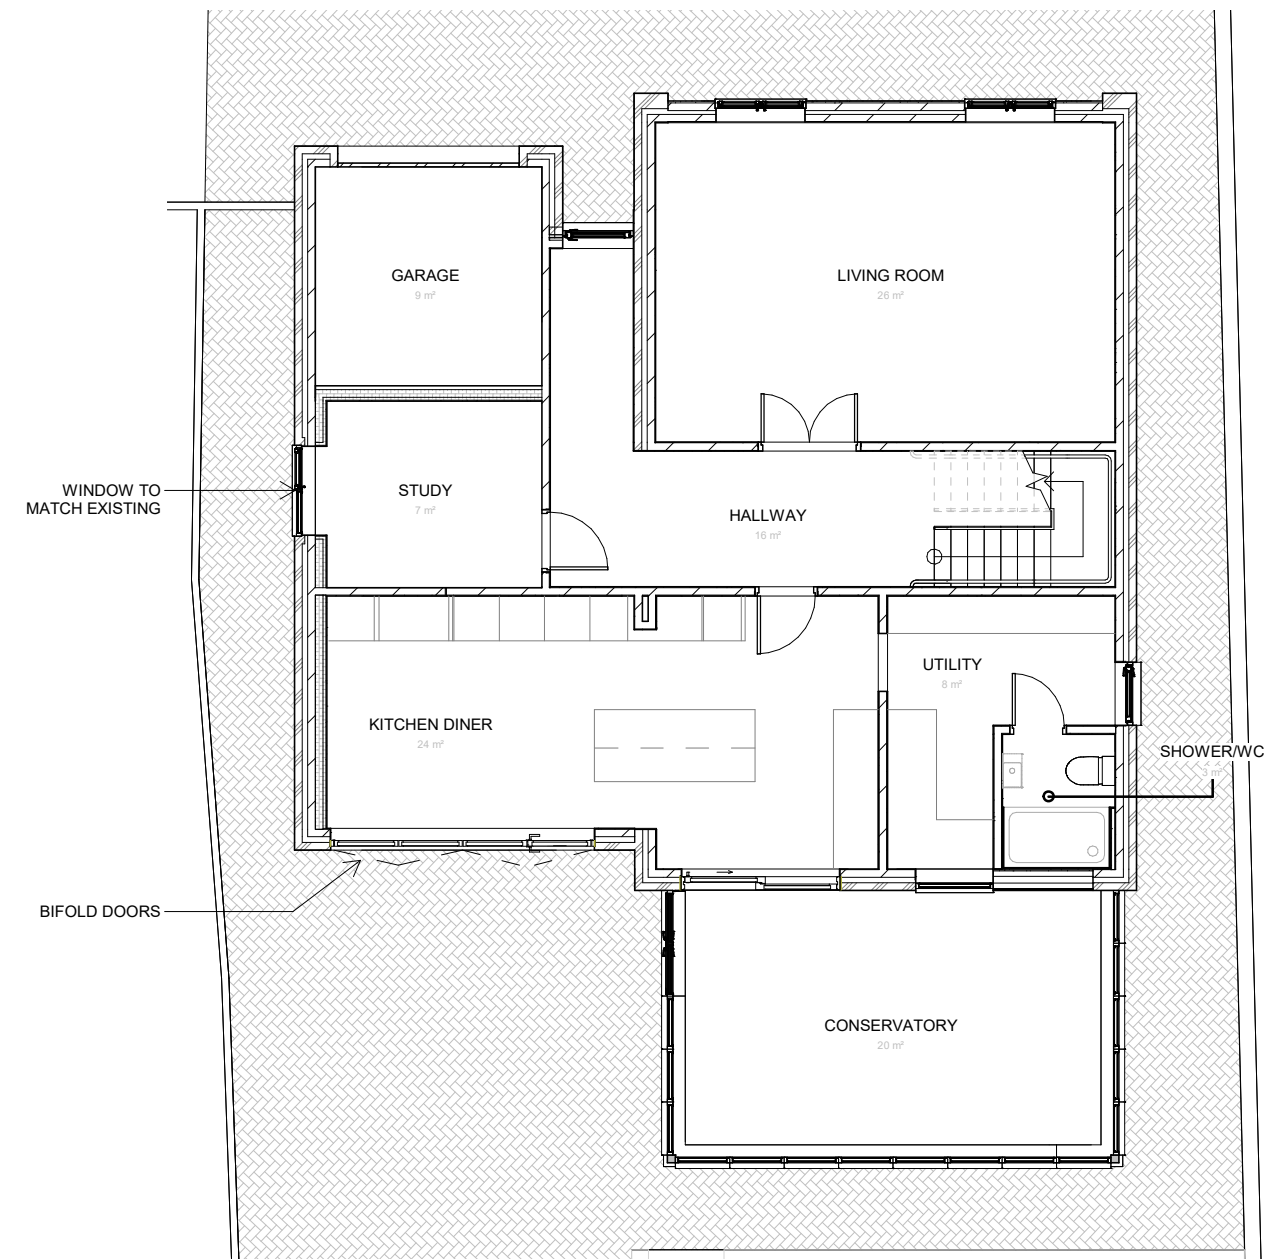

GROUND FLOOR PLAN 1
1 : 100

NOTES


1. DO NOT SCALE DRAWINGS. DIMENSIONS GOVERN.
2. ALL DIMENSIONS ARE IN MILLIMETERS UNLESS NOTED OTHERWISE.
3. ALL DIMENSIONS SHALL BE VERIFIED ON SITE BEFORE PROCEEDING.
4. THE AUTHOR SHALL BE NOTIFIED IN WRITING OF ANY DISCREPANCIES.
5. THIS DRAWING IS PROTECTED BY COPYRIGHT.

PROJECT

REMODEL

CLIENT

NAOMI FINAN

 

REVISIONS

No.	Description	Date
02		
01		
00	FOR PLANNING APPROVAL	10 JUL 2026


DRAWING TITLE

PROPOSED DRAWINGS

PROJECT NO
2603

SCALE @ A2
1 : 100

GRAPHIC
SCALE

 

DRAWING NO

PA003

DRAWN BY
JDP

REVISION
NO 00