


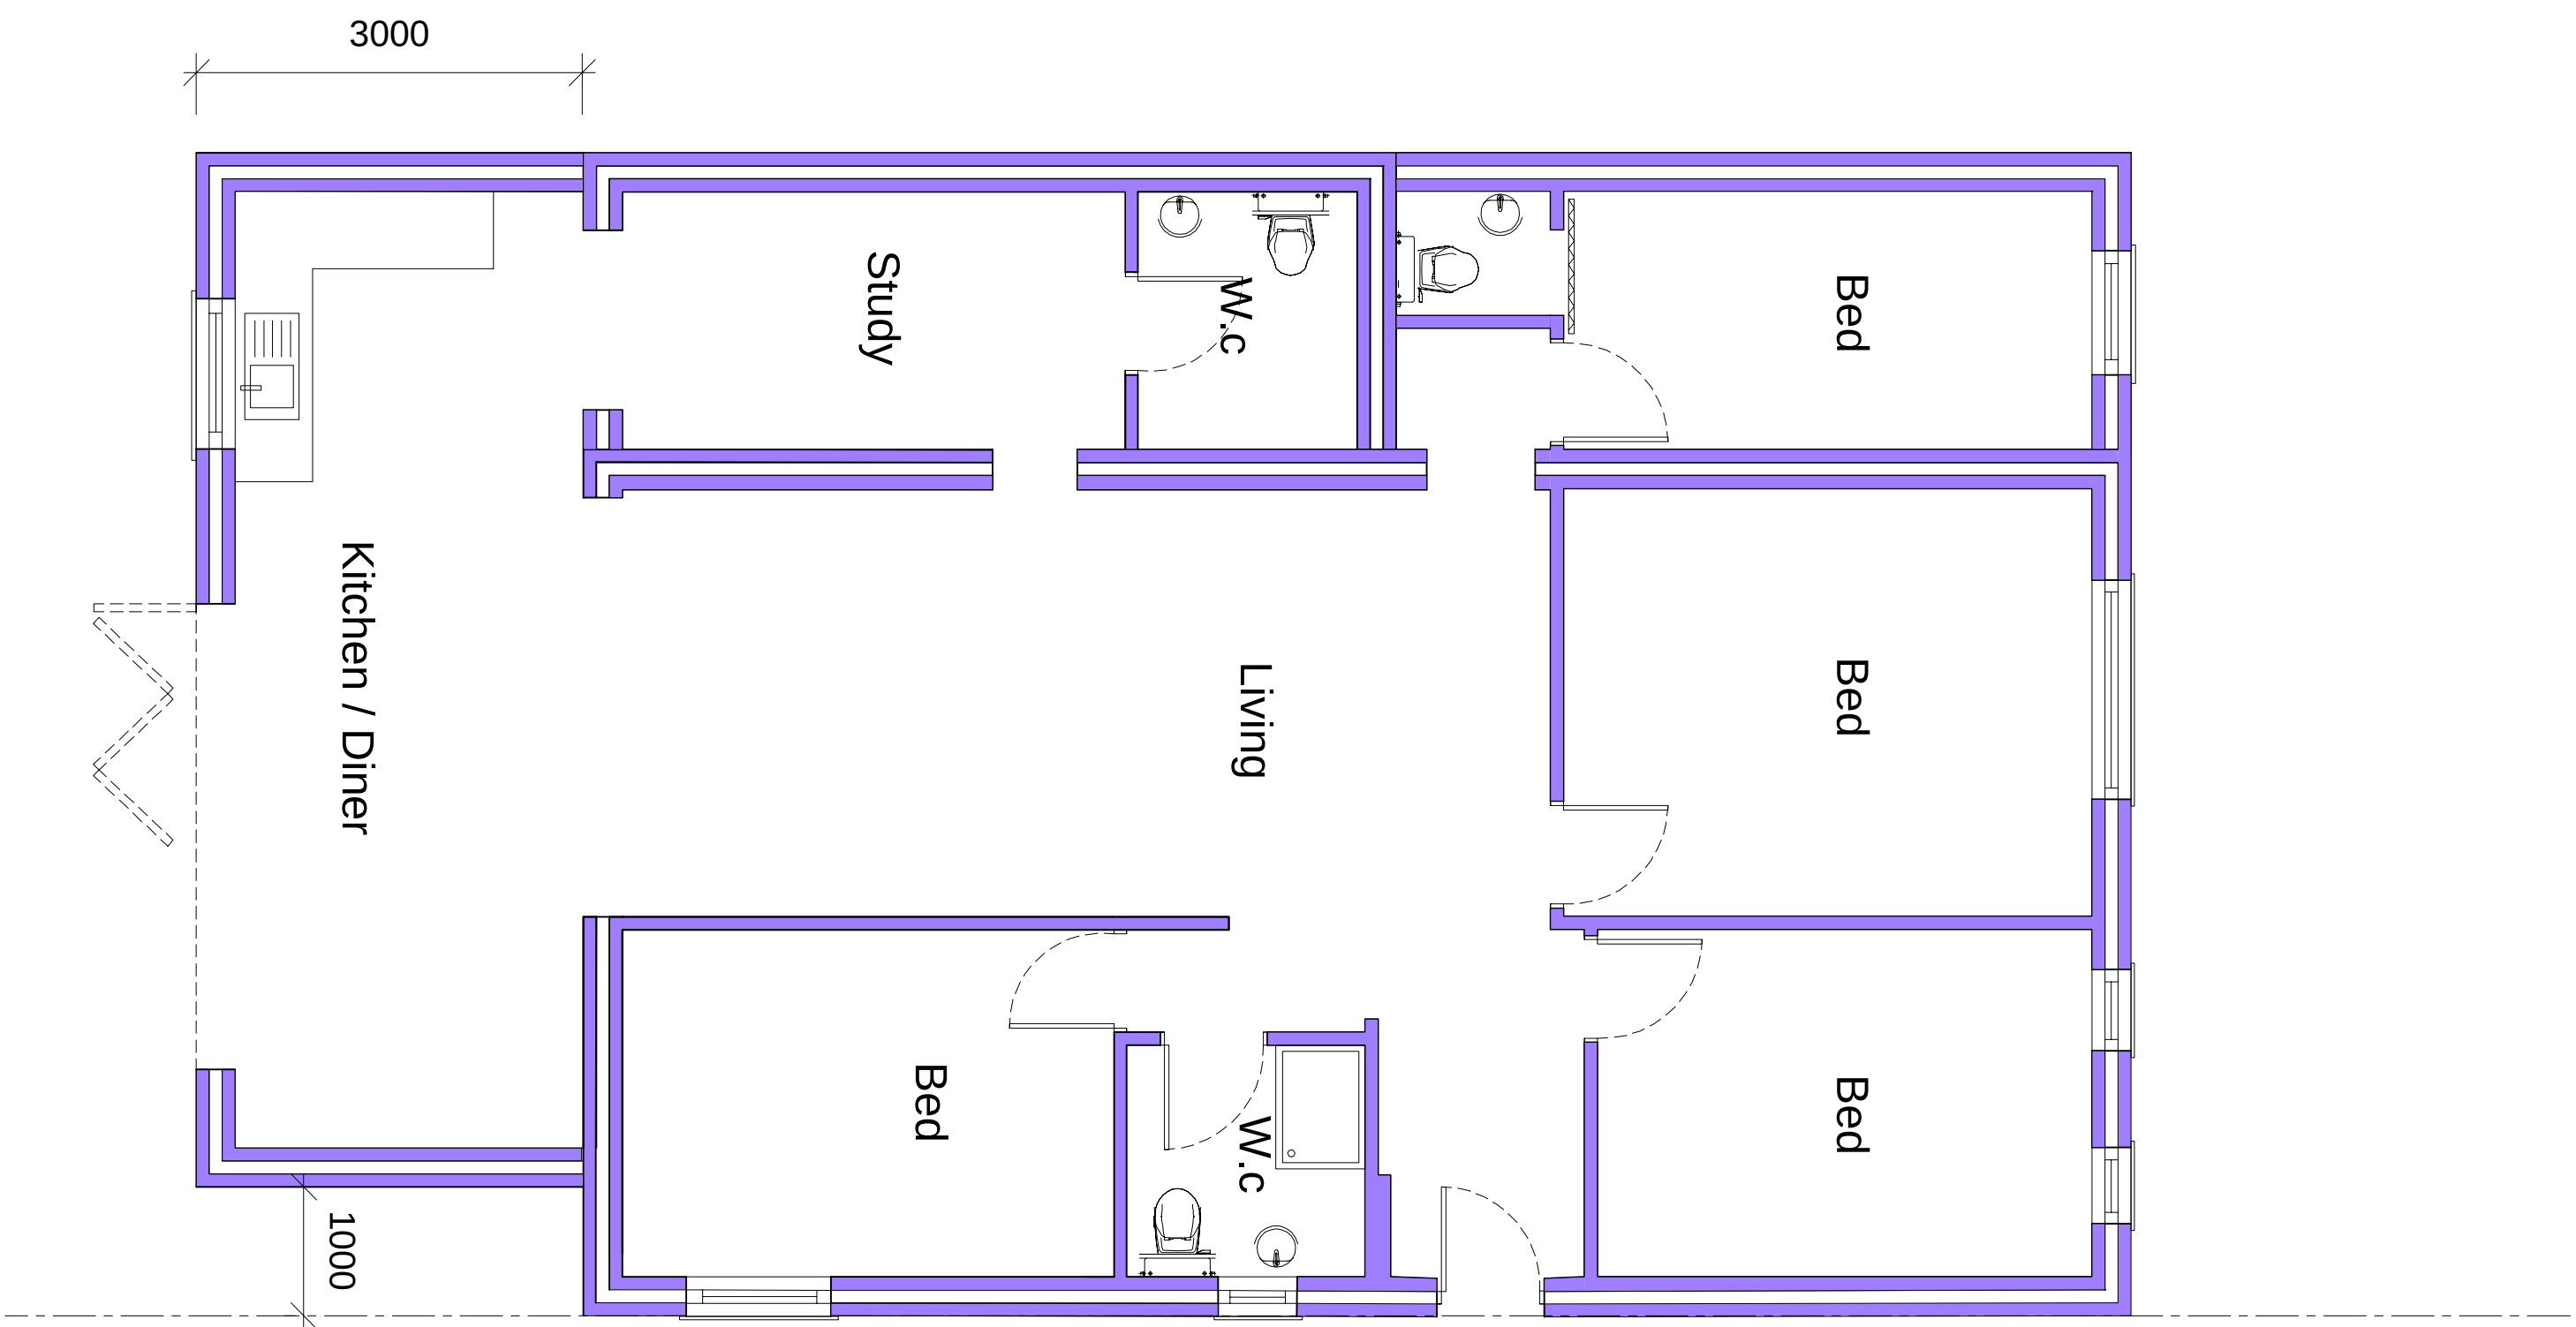


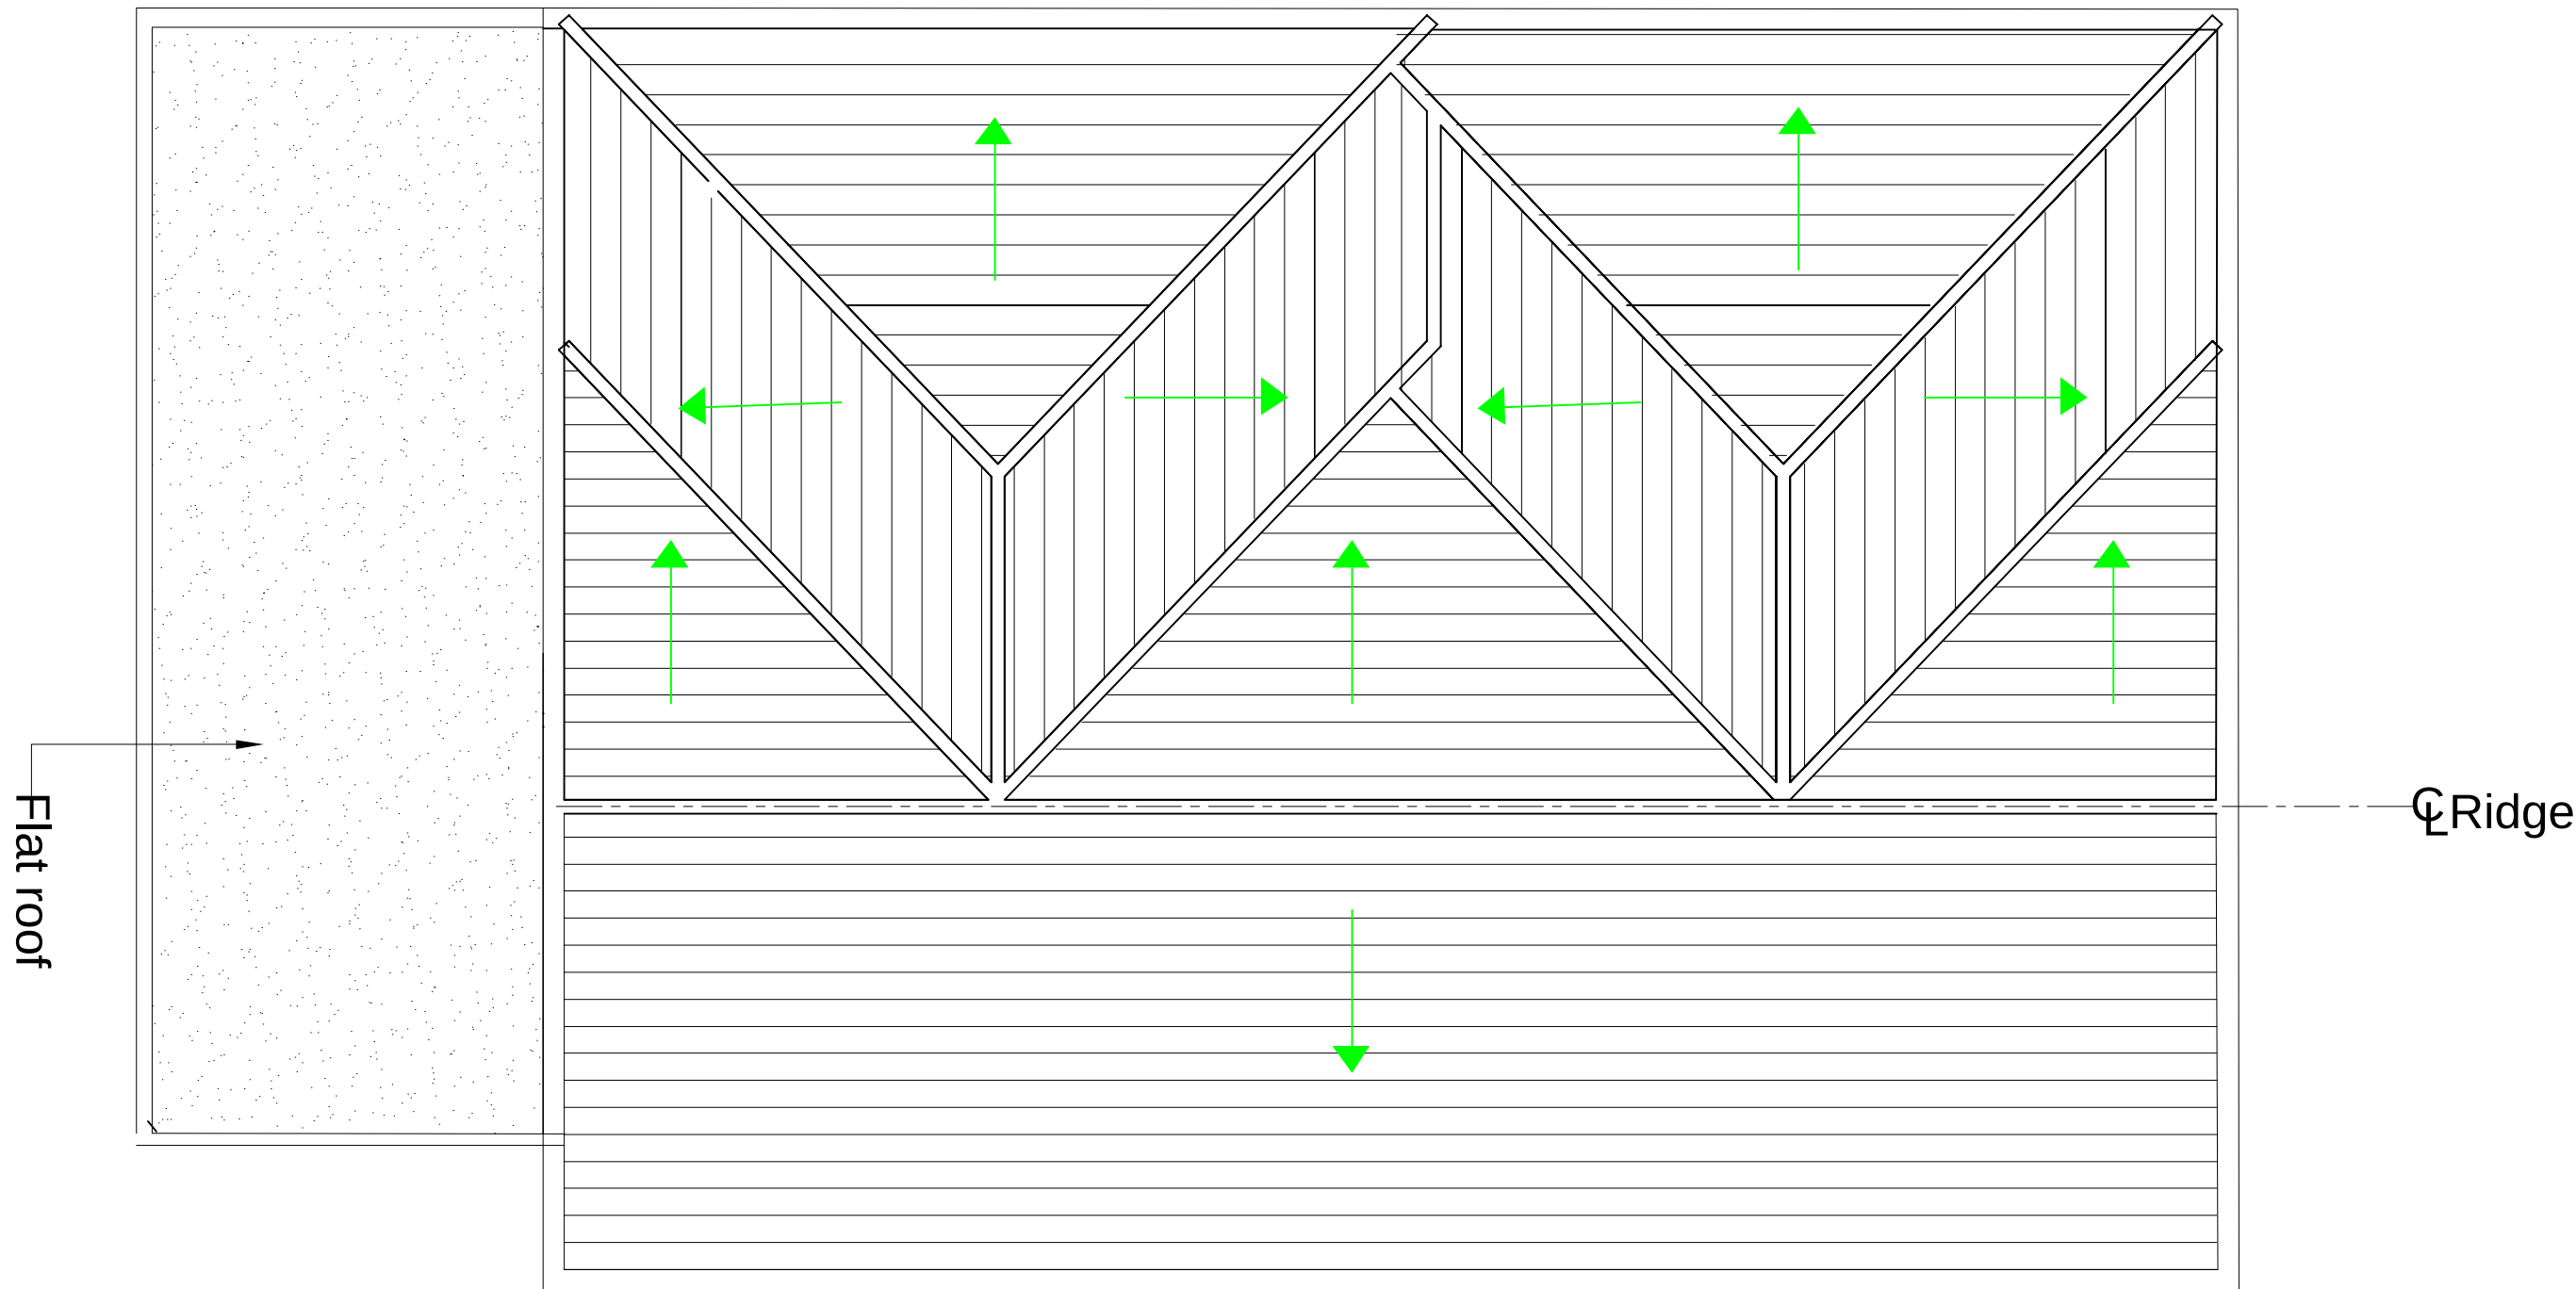

Proposed Ground Floor Plan

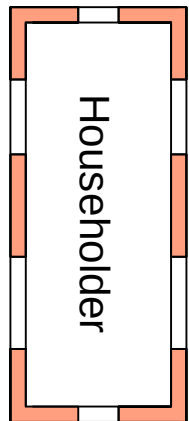

Proposed Roof Plan

 

P2	ISSUED TO PLANNING			
P1	ISSUED TO PLANNING			
Rev		Date		

IMPERIAL
STRUCTURAL PLANNING LTD
9A THE PINNACLE - 169 HIGH ROAD, GOSWELL HEATH - NINE GYRN
0794021222

Job Title
1 Harrowby Gardens
Northfleet Gravesend
DA11 8SH

Drawing Title
Proposed Plans

Scale			
1:50 @ A1			
Job No.		Proj No.	Rev
51-1000-989	S05		P2