



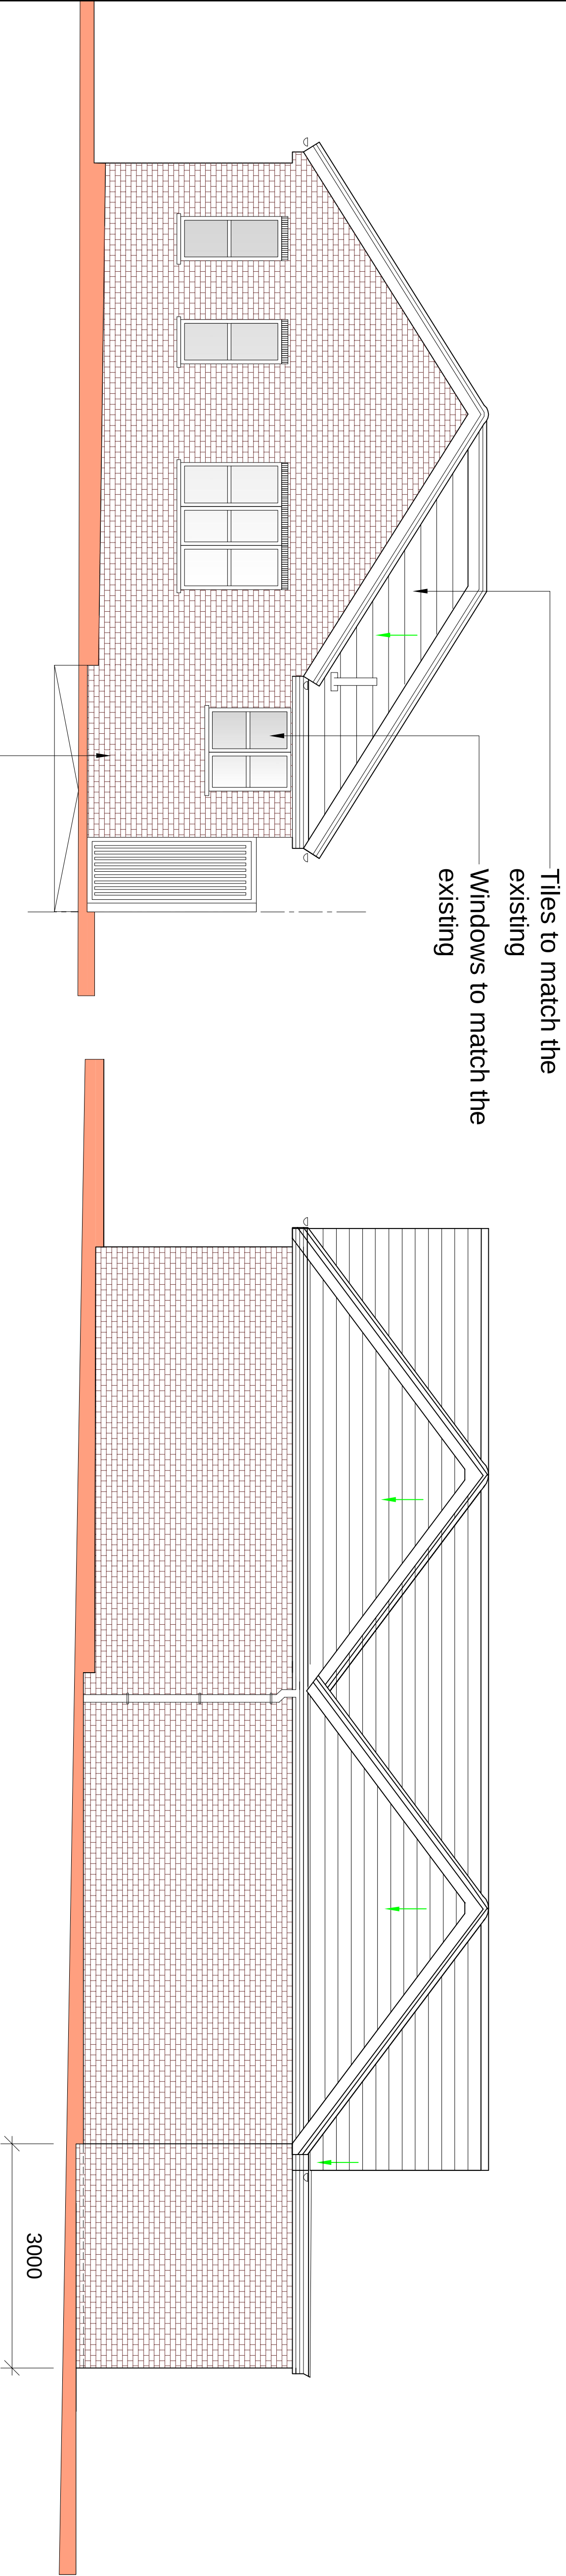



Proposed Front Elevation

Proposed Side Elevation

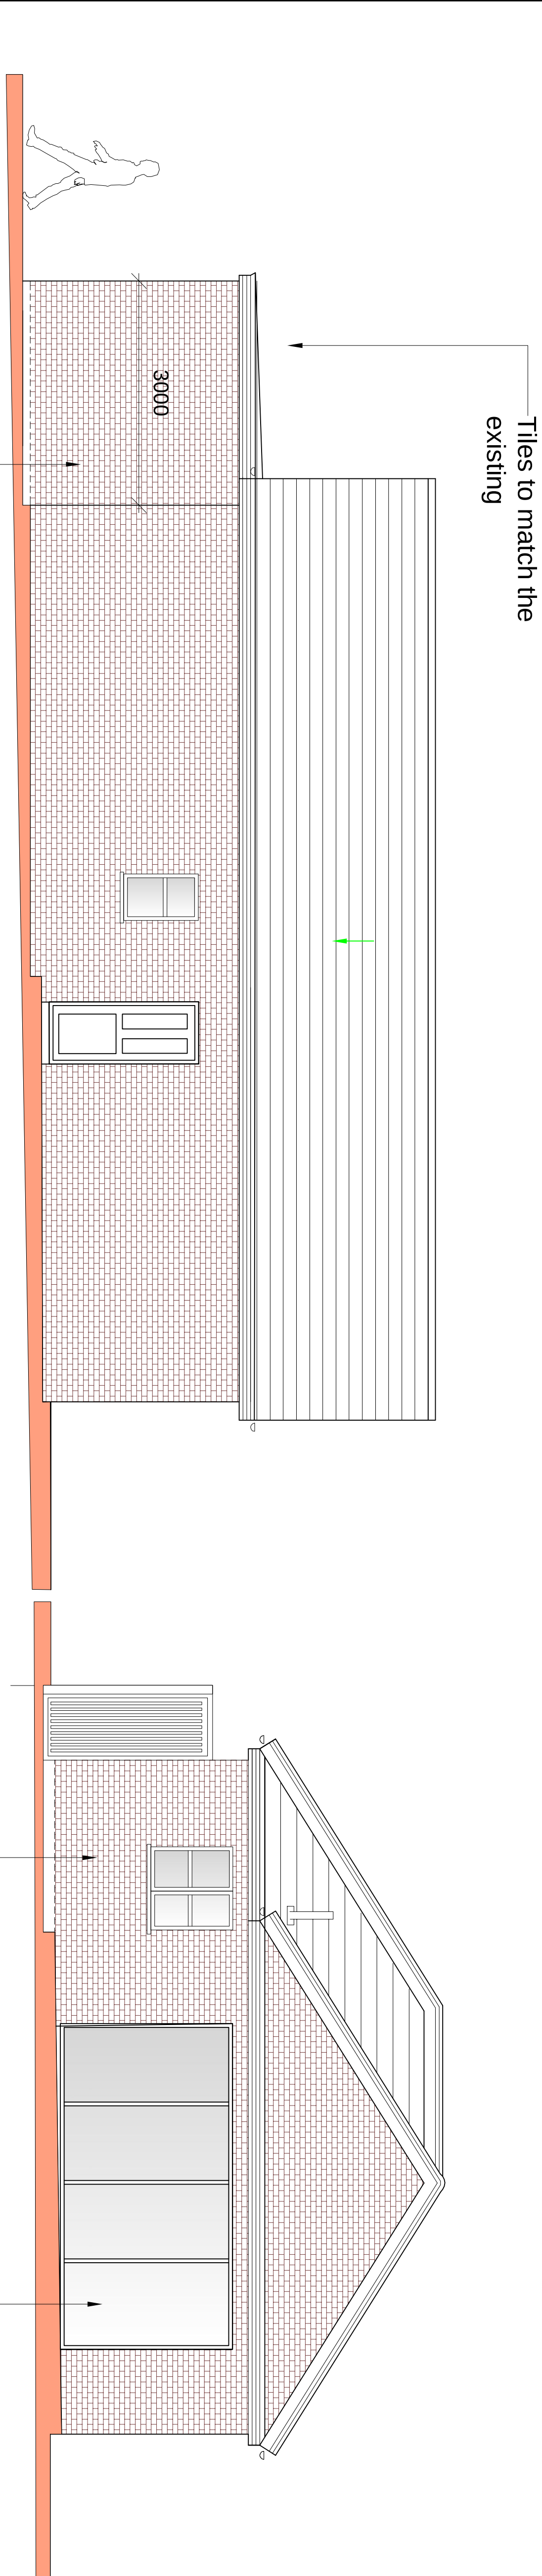

Proposed Other Side Elevation

Proposed Rear Elevation

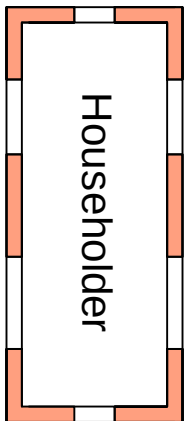 

P2	ISSUED TO PLANNING	06.01.23		
P1	ISSUED TO PLANNING	06.01.23		
Rev		Date		



Job Title
1 Harrowby Gardens
Northfleet Gravesend
DA11 8SH

Drawing Title
Proposed Elevations

Scale	1:50 @ A1	Page No.	S06	Rev	P3
Job No.	51-1000-989				