


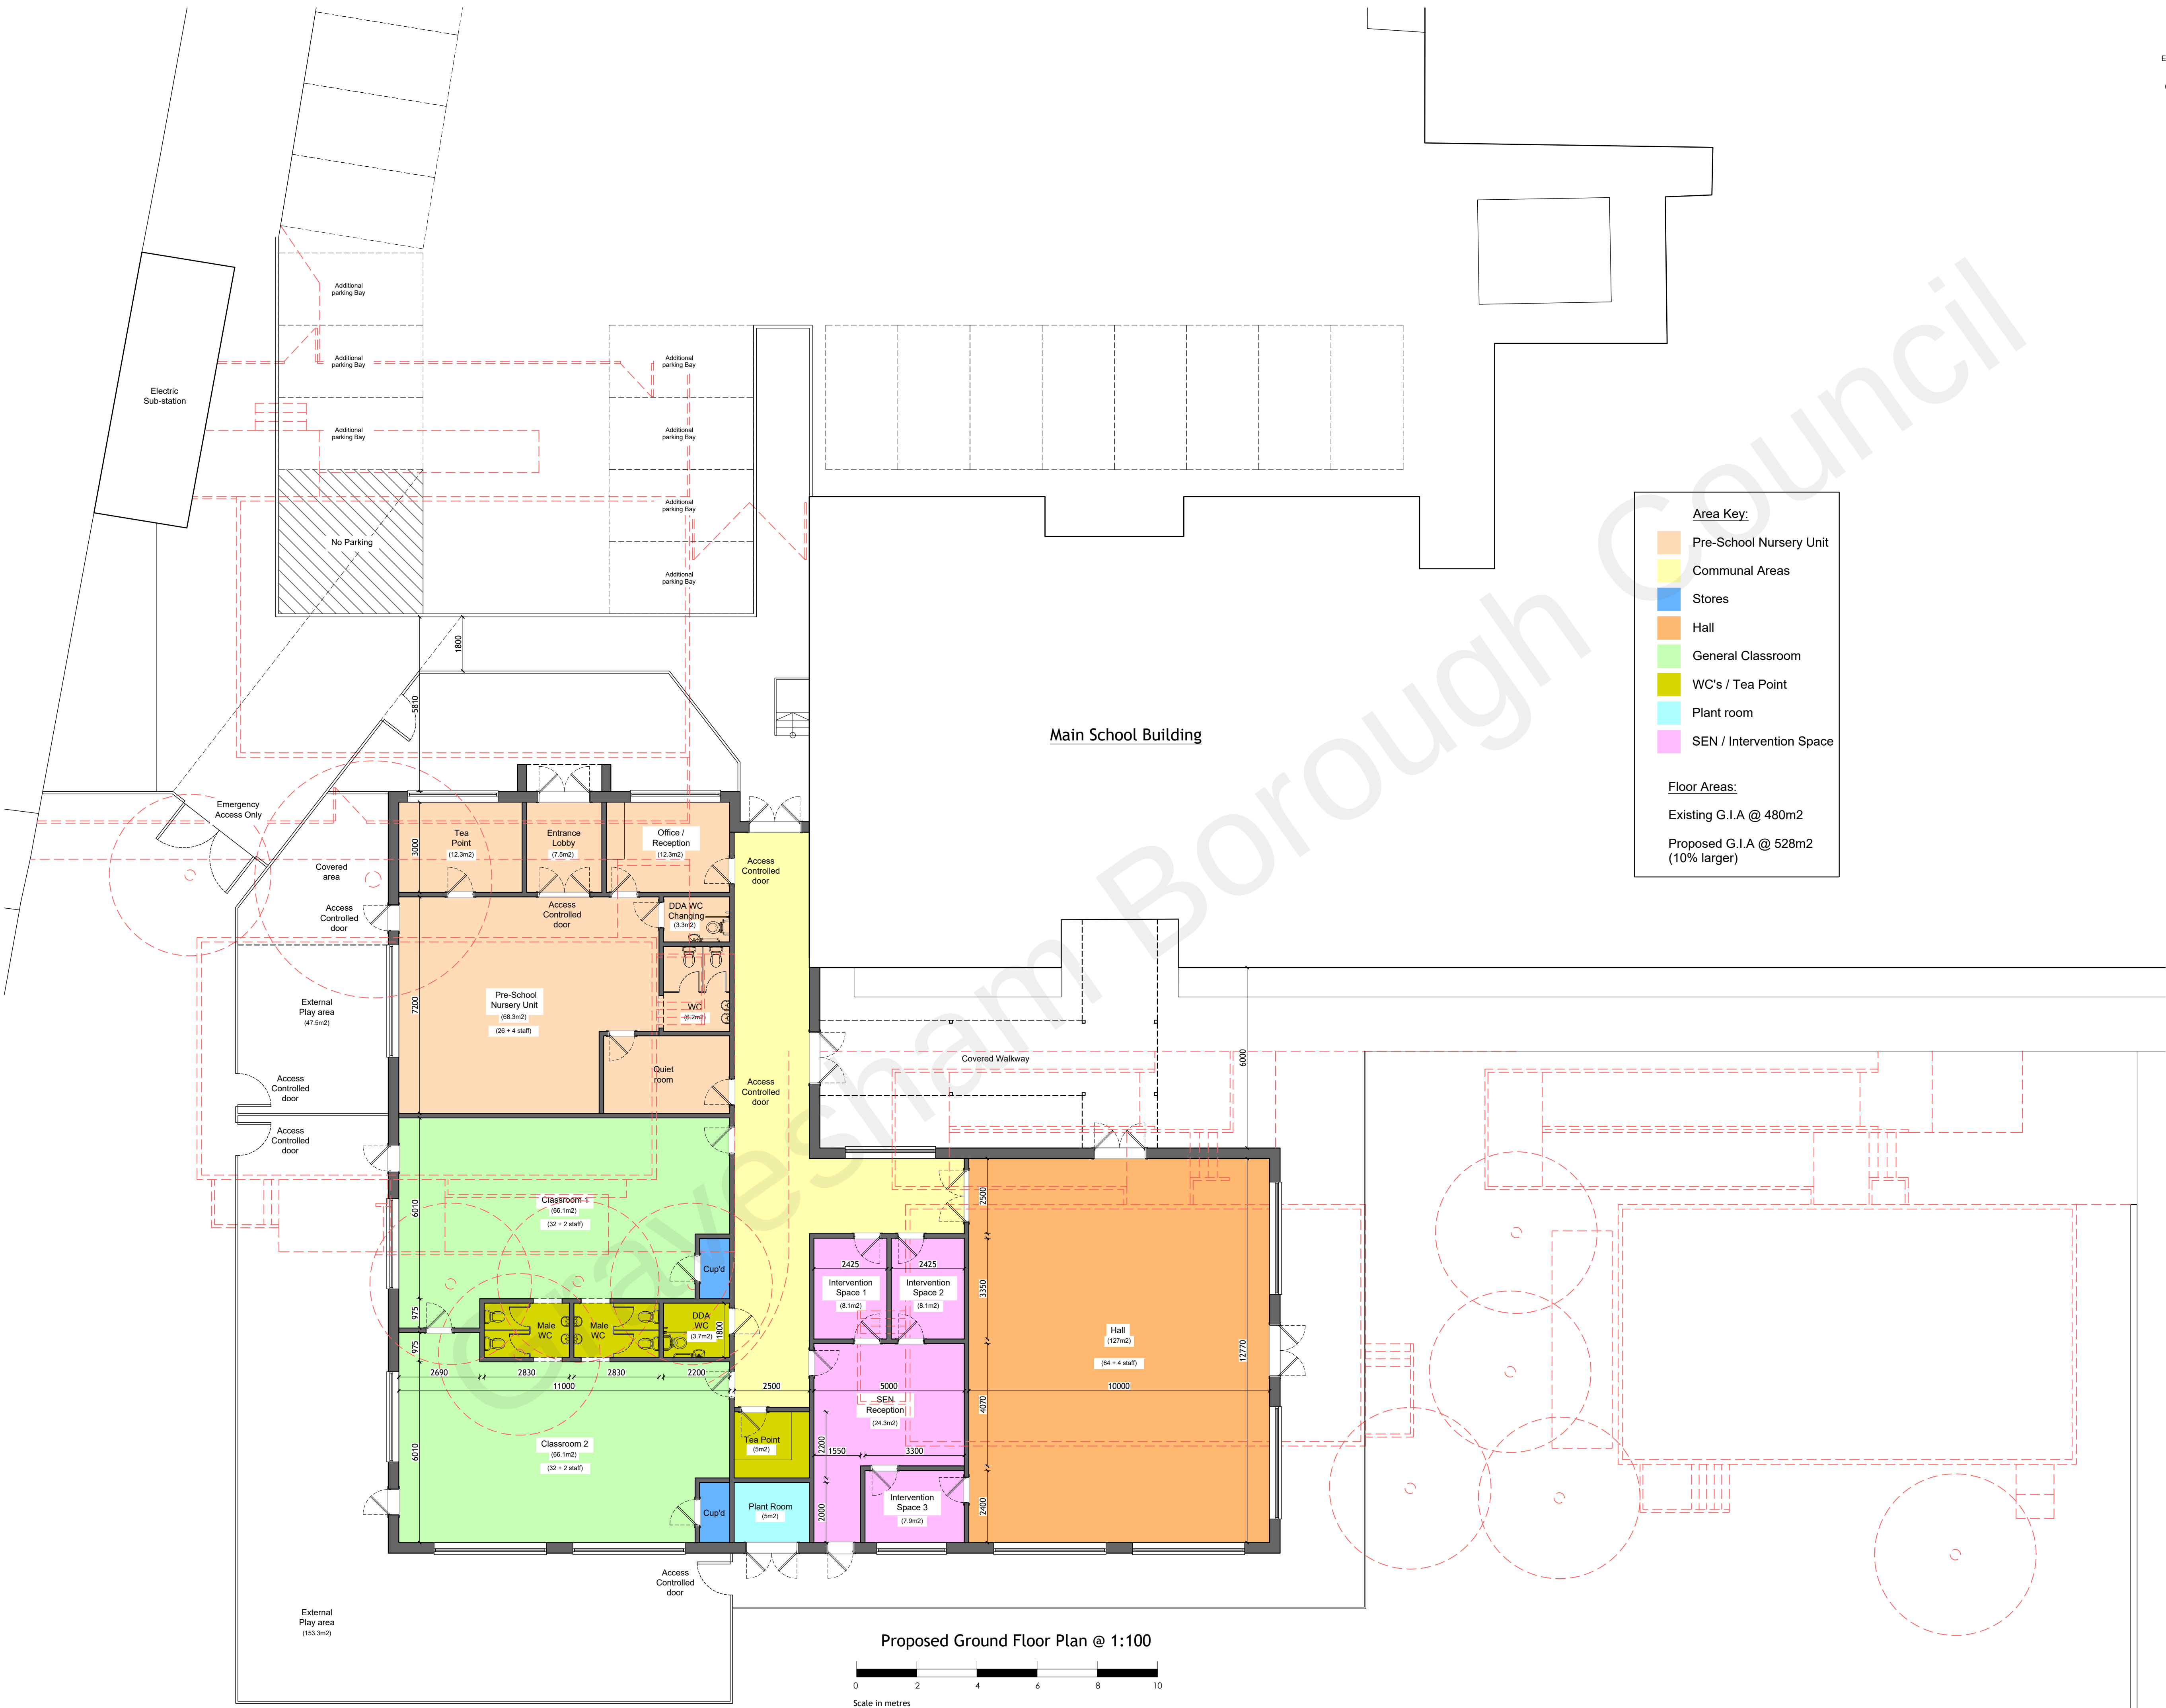

Rev	Amendment	Date
PLANNING		
Client		
Meopham Community Academy		
Project		
Longfield Road Meopham, Gravesend Kent, DA13 0JW		
Title		
Proposed Ground Floor Plan		
Dwg. no:	0618-004	Rev: A
Scale:	1:100 @ A1	Date: Nov 21
Drawn:	KJL	
 Academy Estate Consultants		
Academy Estate Consultants 3 Carvers Farm, Duntun Rd Billericay, Essex, CM12 9TY		
T 01268 219480 E info@academyestate.co.uk www.academyestate.co.uk		