


Dropped kerb /Drive way Site Plans

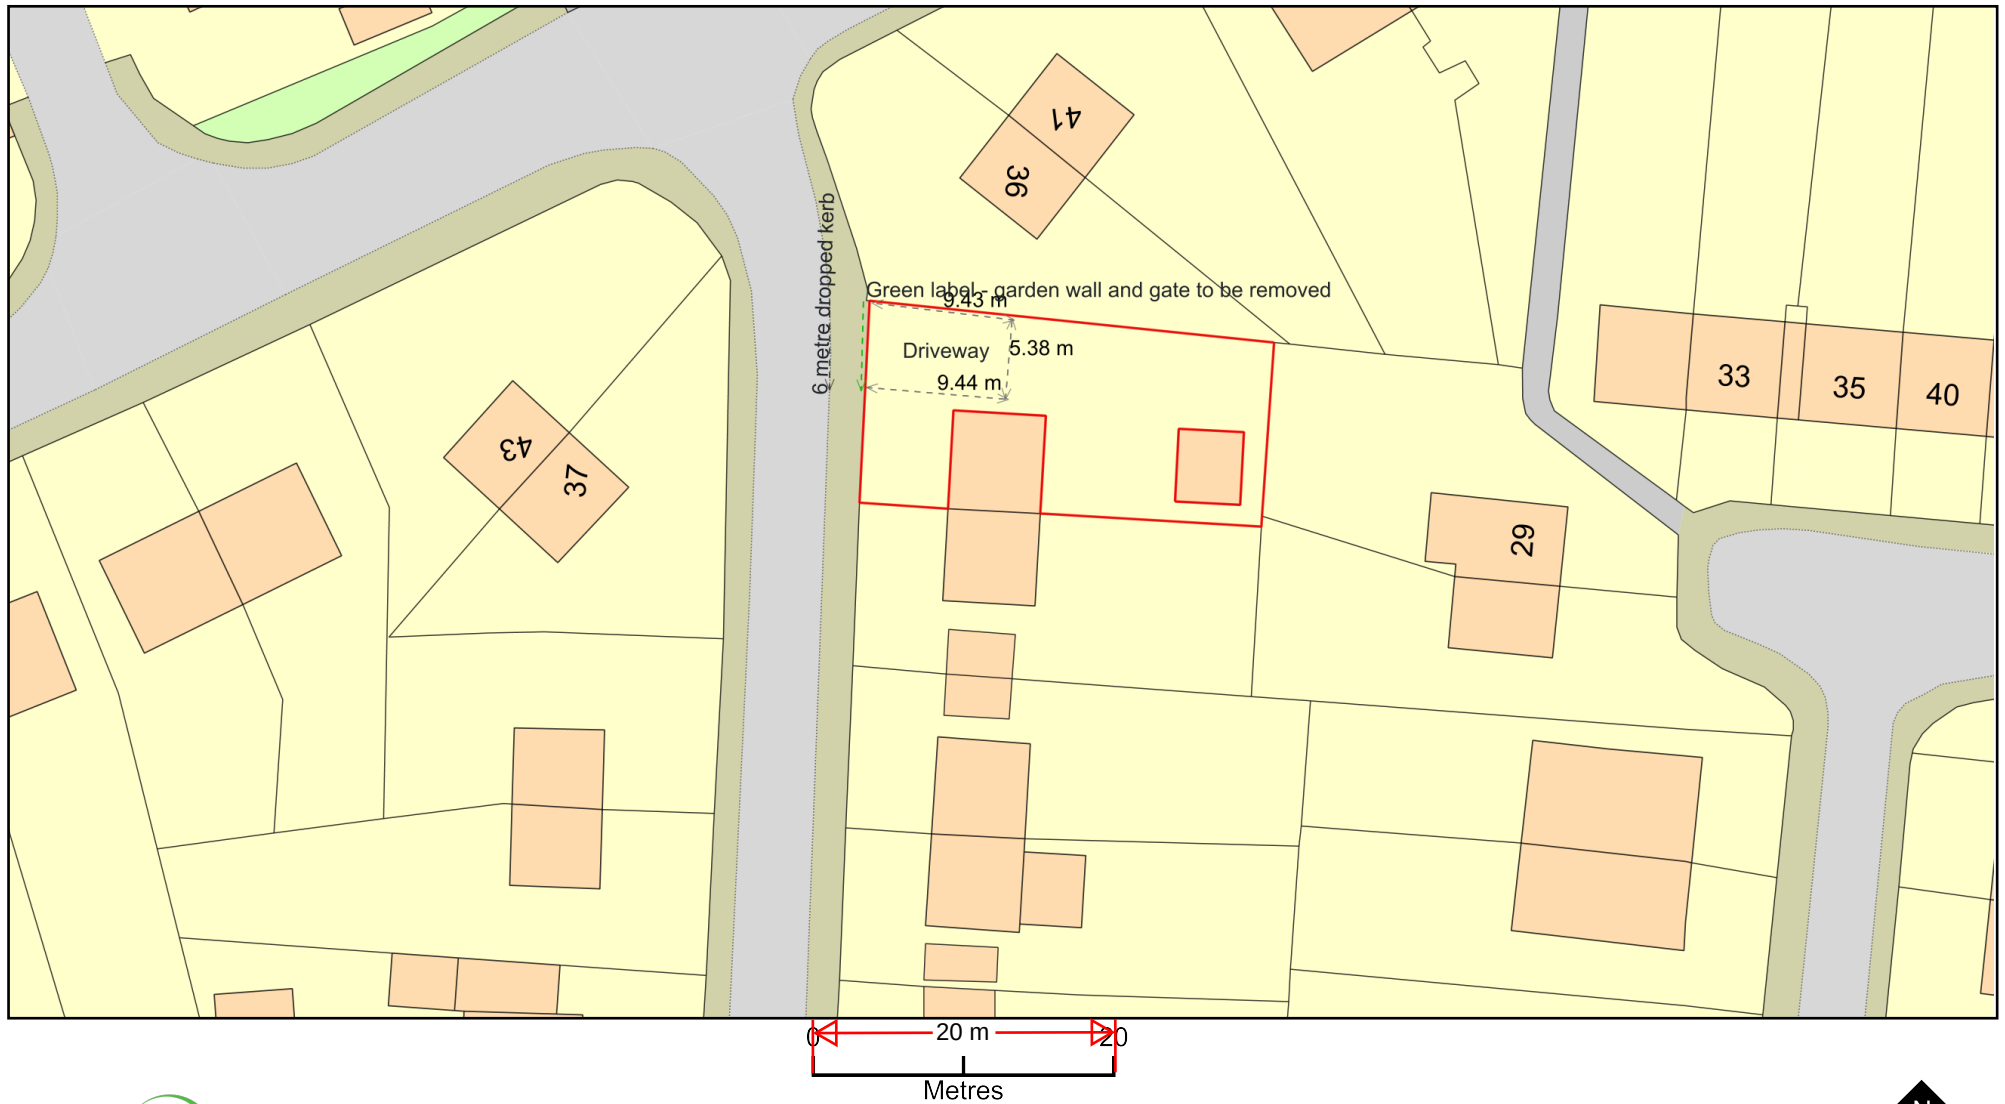

Plan Produced for: Jack Smith

Date Produced: 10 Aug 2025

Plan Reference Number: TQRQM2522220219887

Scale: 1:500 @ A4

© Crown copyright and database rights 2025 OS 100042766